




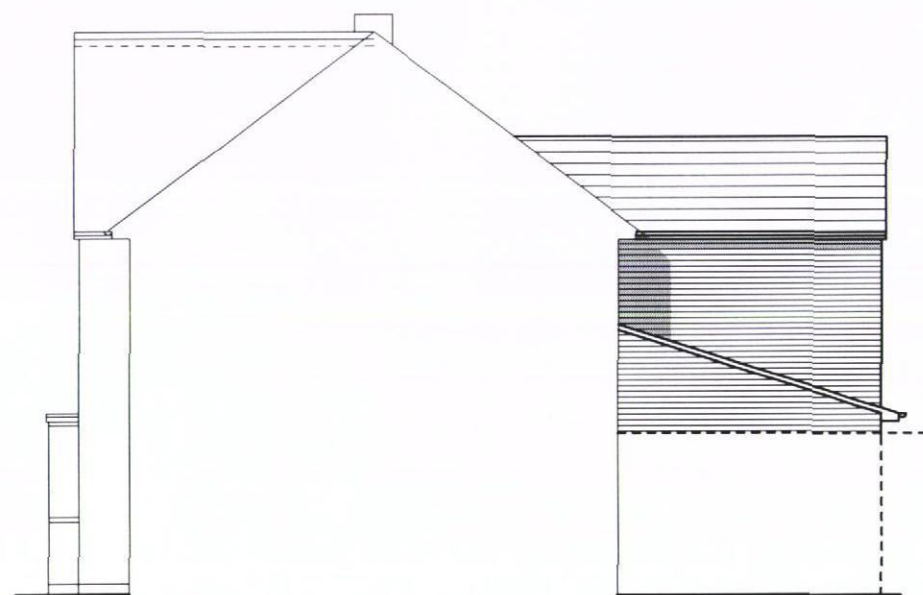

PROPOSED SIDE VIEW

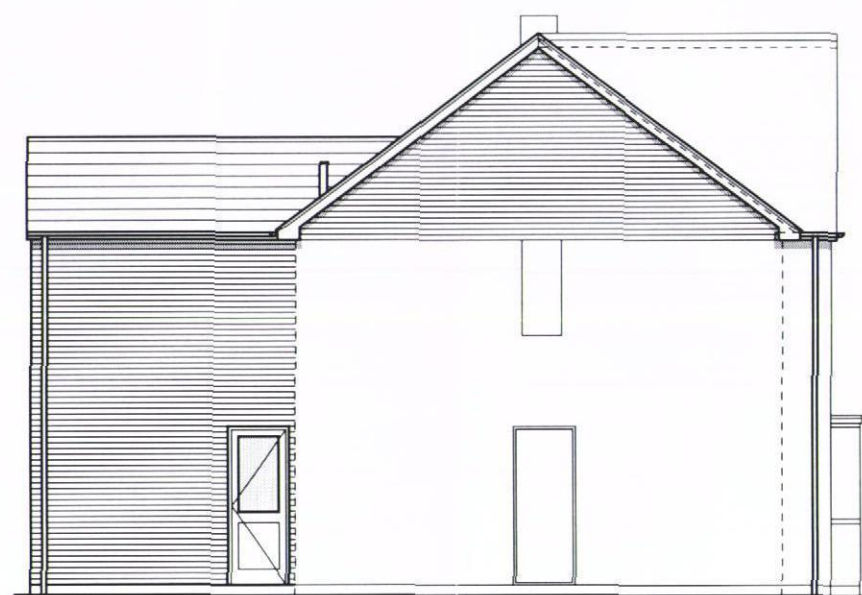


PROPOSED SIDE VIEW

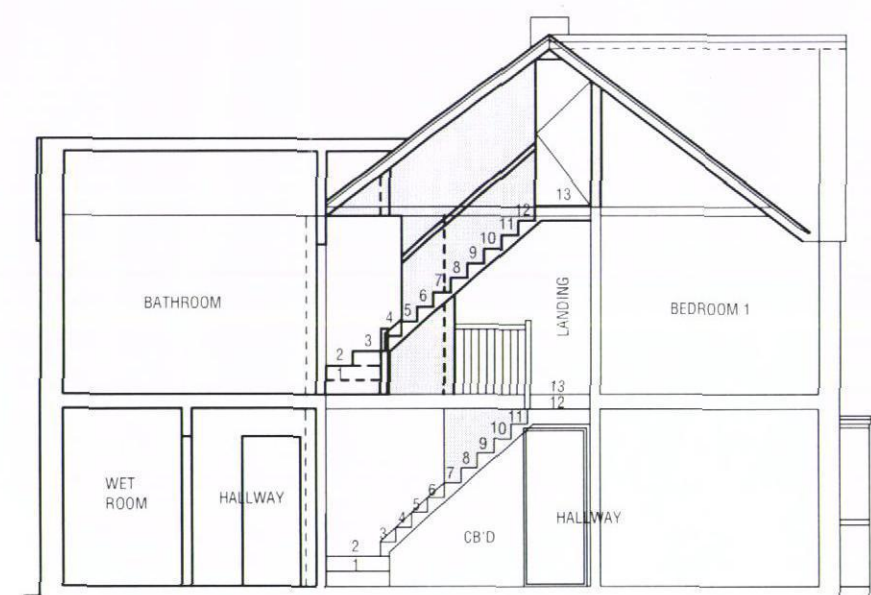


PROPOSED SIDE VIEW




Scale 1 : 100

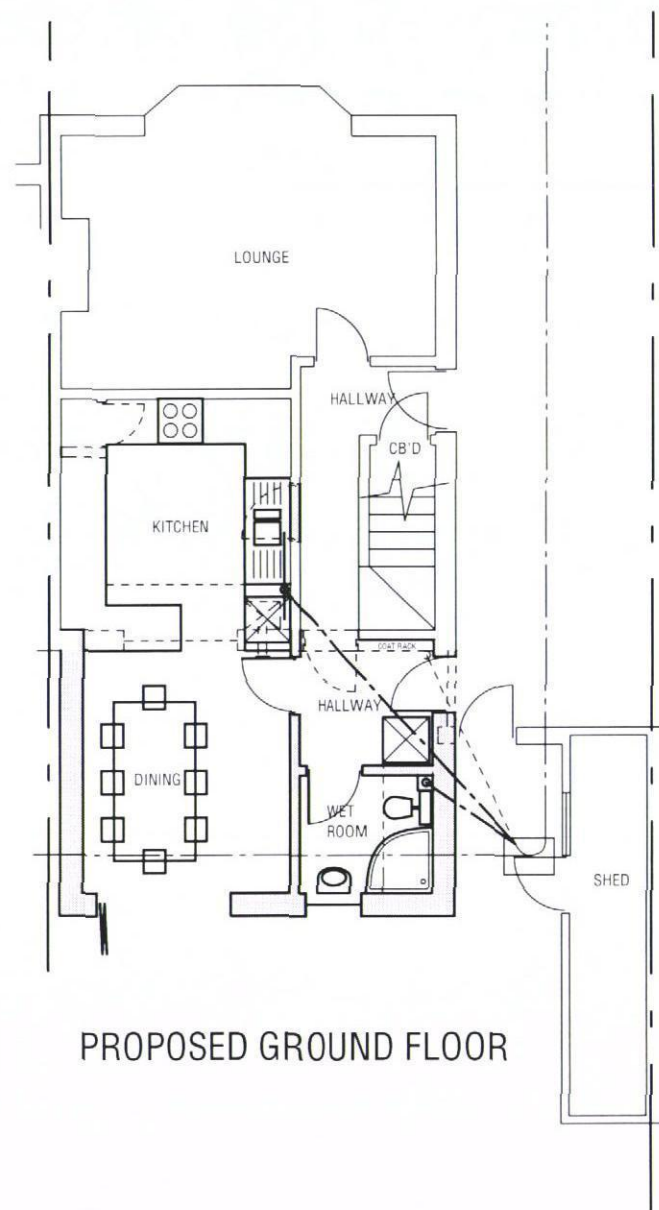


PROPOSED GROUND FLOOR

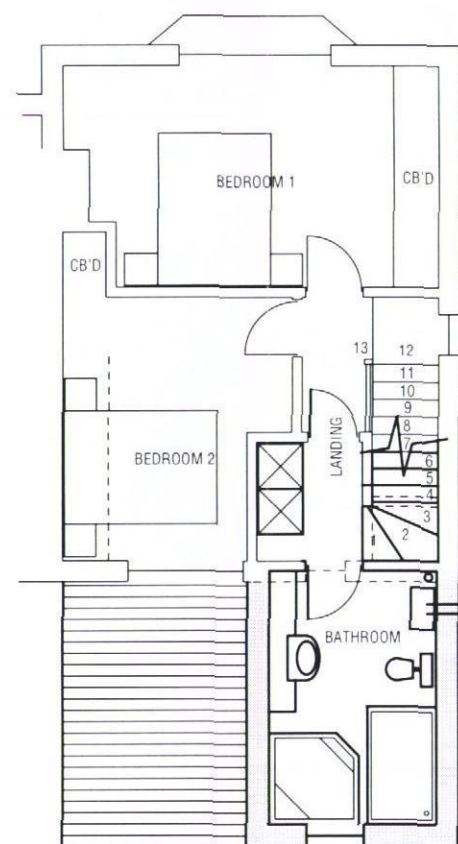

PROPOSED FIRST FLOOR

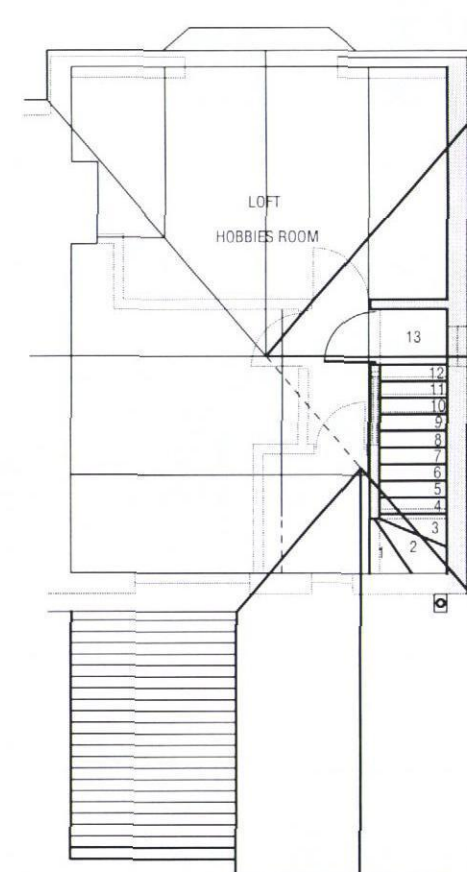

PROPOSED ROOF LAYOUT

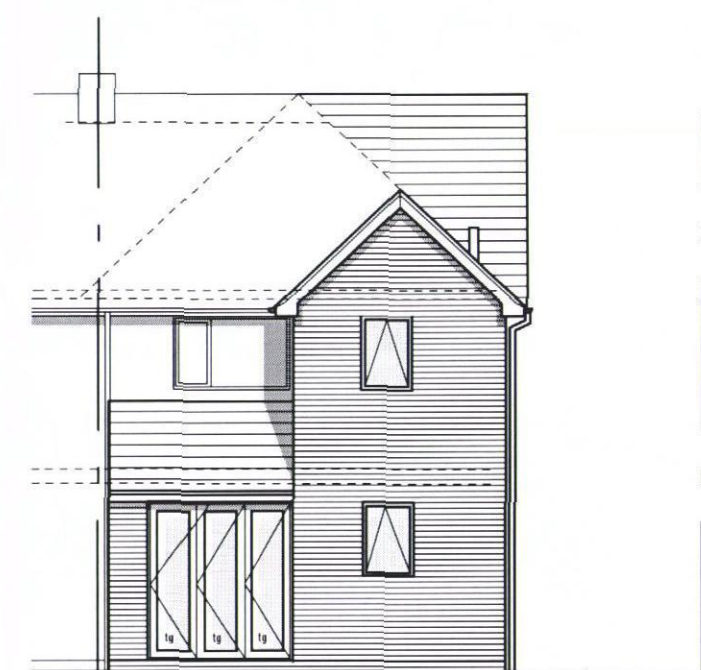

PROPOSED REAR VIEW

PROPOSED FRONT VIEW

TWO STOREY REAR EXTENSION
NEW GABLE END WALL AND
INTERNAL ALTERATIONS FOR
23 YATELEY CLOSE
LEIGH PARK
PO9 4DH

SCALE 1:100

A3

DRAWING No 170213 A1