

PROPOSED 1st FLOOR PLAN

1:50




HAVANT BOROUGH
COUNCIL
22 JAN 2014
RECEIVED

SOUTH

EAST
(GARDEN)

WEST.
(ROAD)

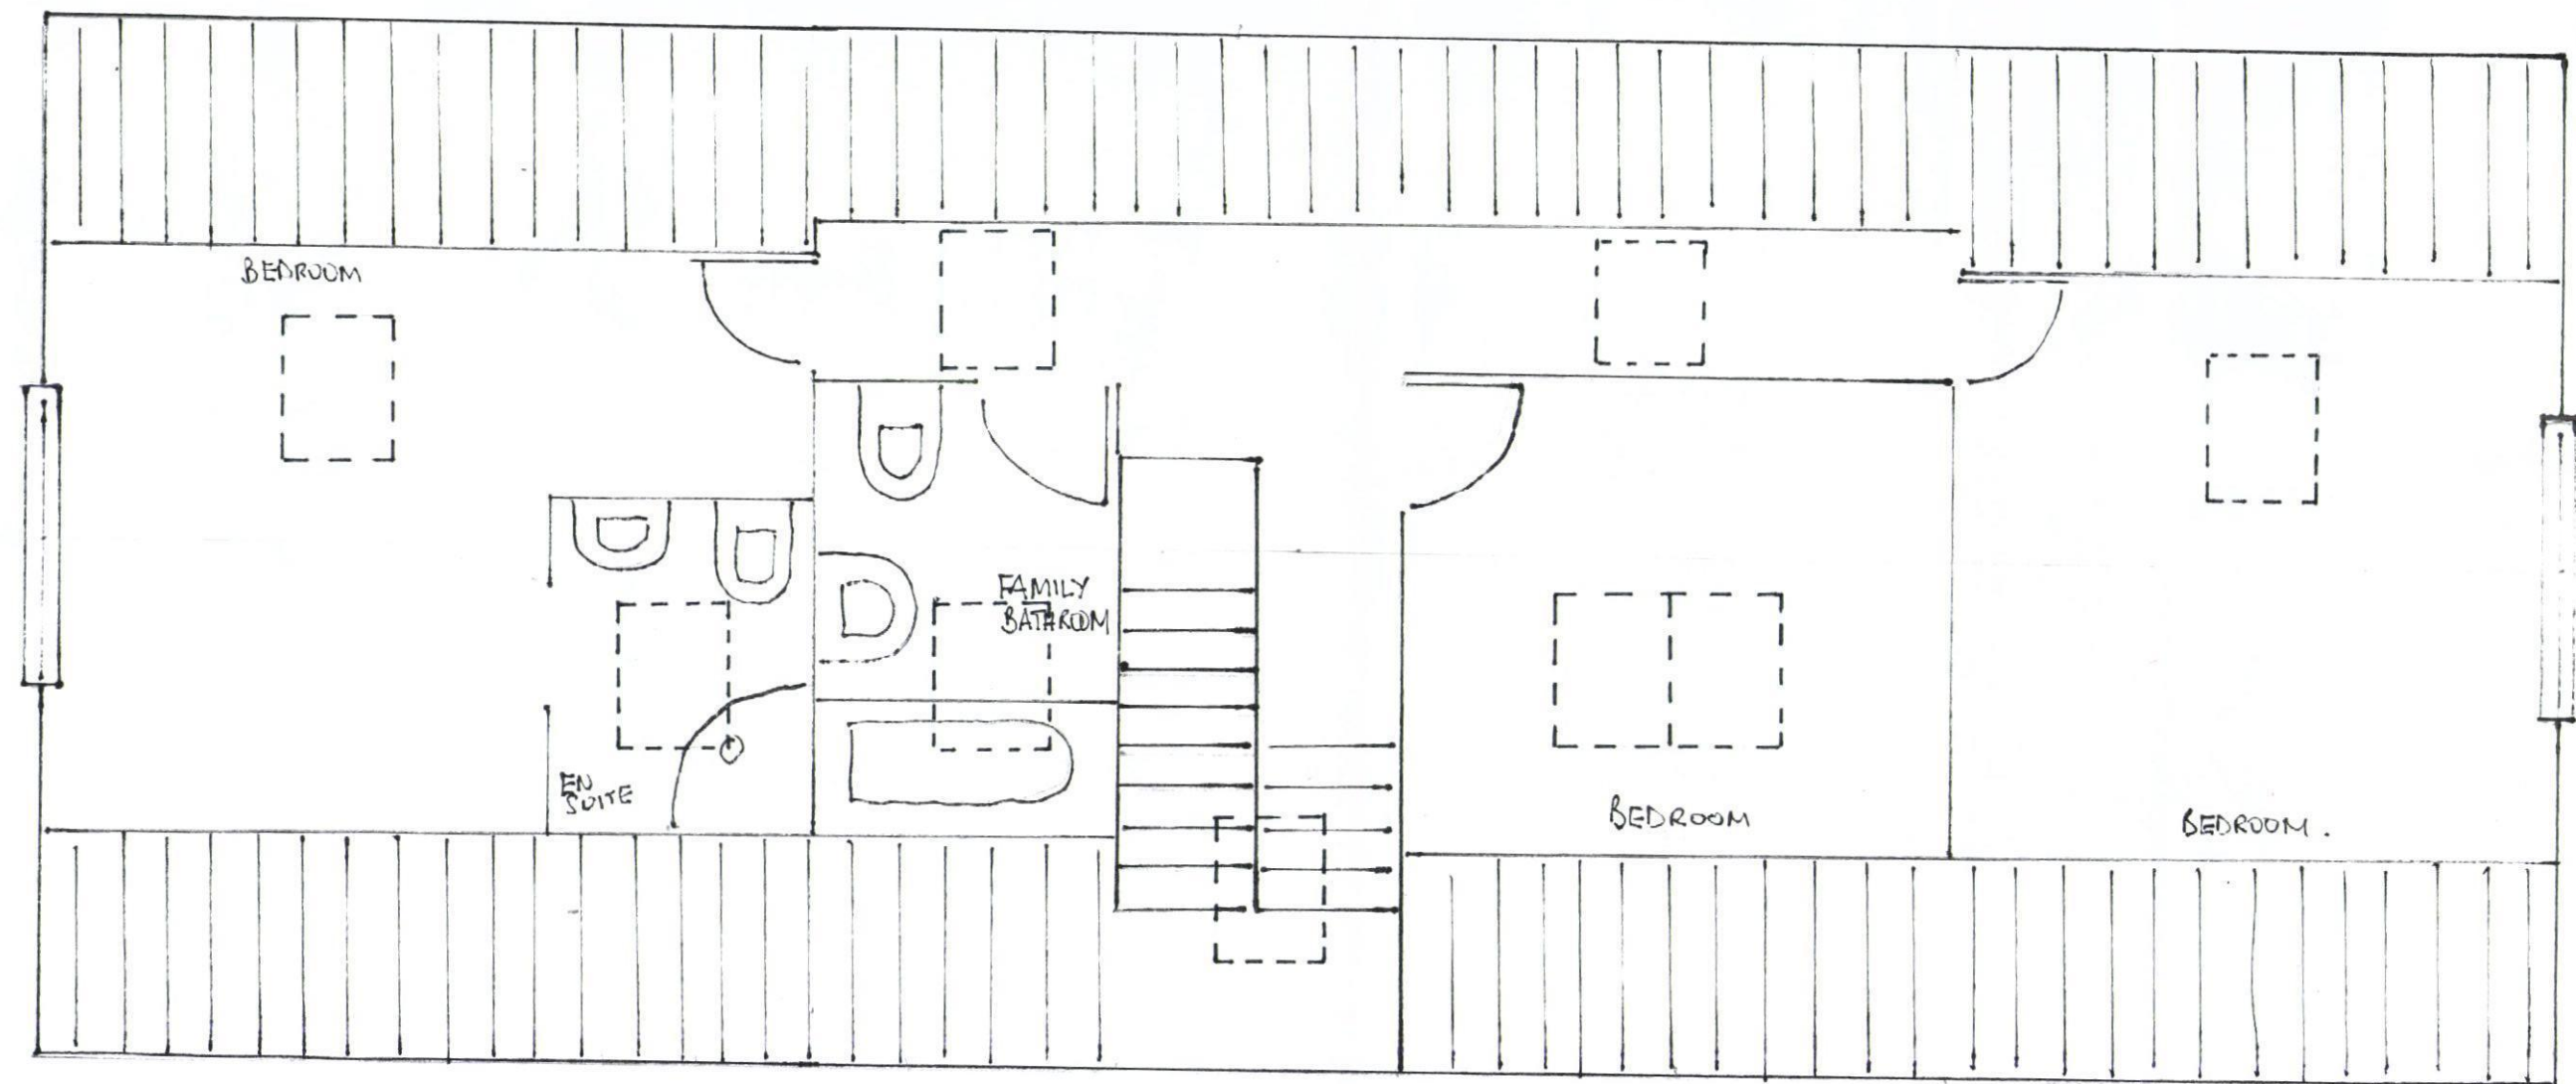

UNDER EYES.

POSITION OF
VELUX WINDOWS

NORTH

HAVANT BOROUGH
COUNCIL
23 JAN 2014
RECEIVED