

Permission is granted to scale from this drawing for the purpose of Local Authority Planning Approval only. In all other circumstances DO NOT scale from this drawing. Please contact this office for any additional information required.


Contractors, Sub Contractors and Suppliers are to check all relevant dimensions and levels of the site and building before commencing any shop drawings or building work. Any discrepancies should be recorded to the Architect.

Where applicable this drawing is to be read in conjunction with the Consultants' drawings.

This drawing is the copyright of Tetlow King Ltd ©. All rights reserved. Original Survey Data © Crown Copyright. All rights reserved.

Licence No. 100007359

REV	DESCRIPTION	DATE	AUTHOR	CHKD
A	Updated to suit revised site layout SL01 Rev H	30/04/14	SD	RDP
B	Links to western footpath shown at turning heads adj to plots 47, 70 and 96	28/08/14	RDP	

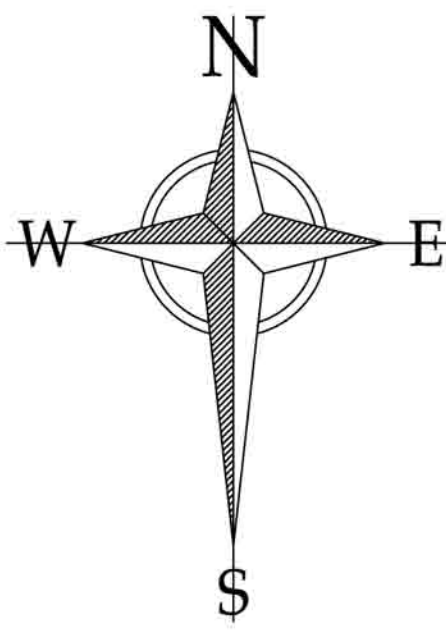

scale 1:500

PLANNING



PROJECT
BEREWOOD, PHASE 2
Waterlooville, Hampshire
For: Redrow Homes (Southern)

Coloured Site layout

SCALE	DATE	AUTHOR	CHKD
1:500 @ A0	30/10/13	RT	
JOB NO.	DRAWING NO.	REV	
REDR130524	CSL01	B	