



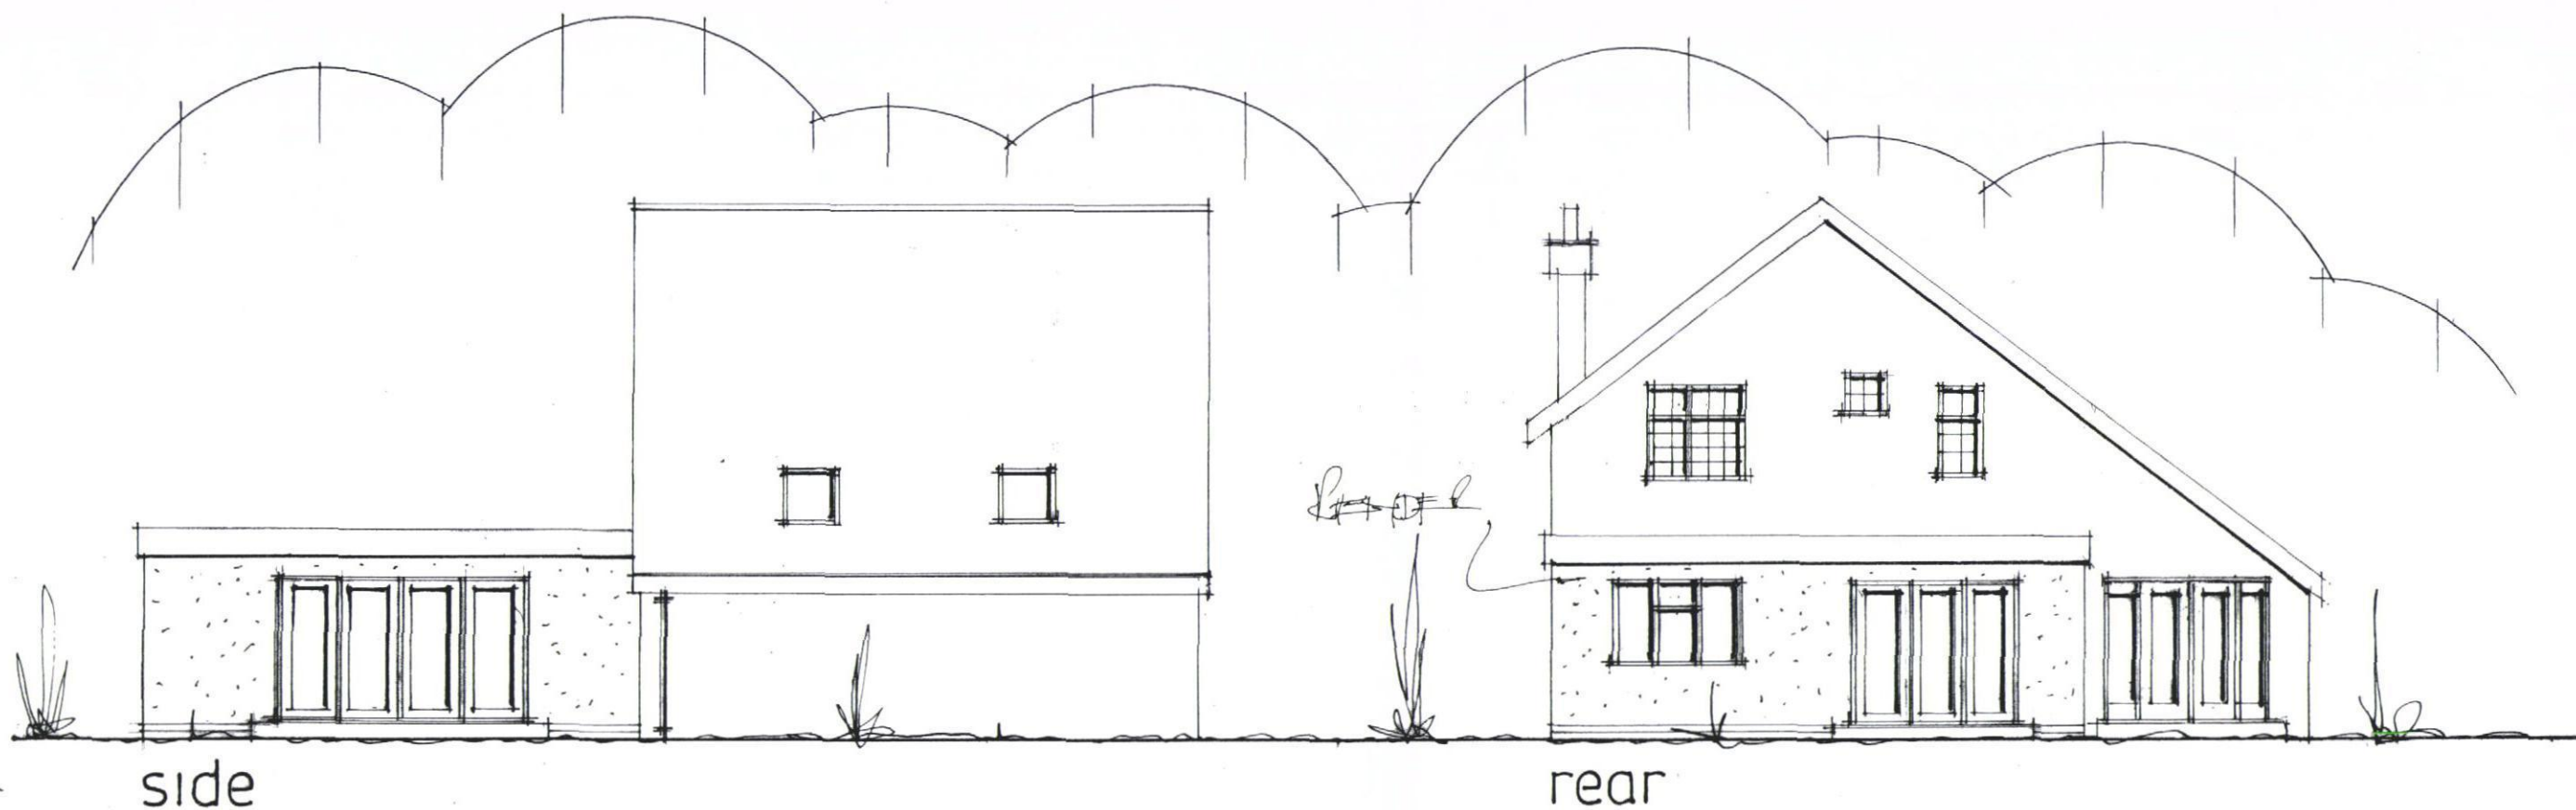

proposed elevations

**PROPOSED SINGLE STOREY REAR ADDITION
9, CHICHESTER AVENUE, HAYLING IS. HANTS.
FOR MR & MRS B. SIMPSON.**

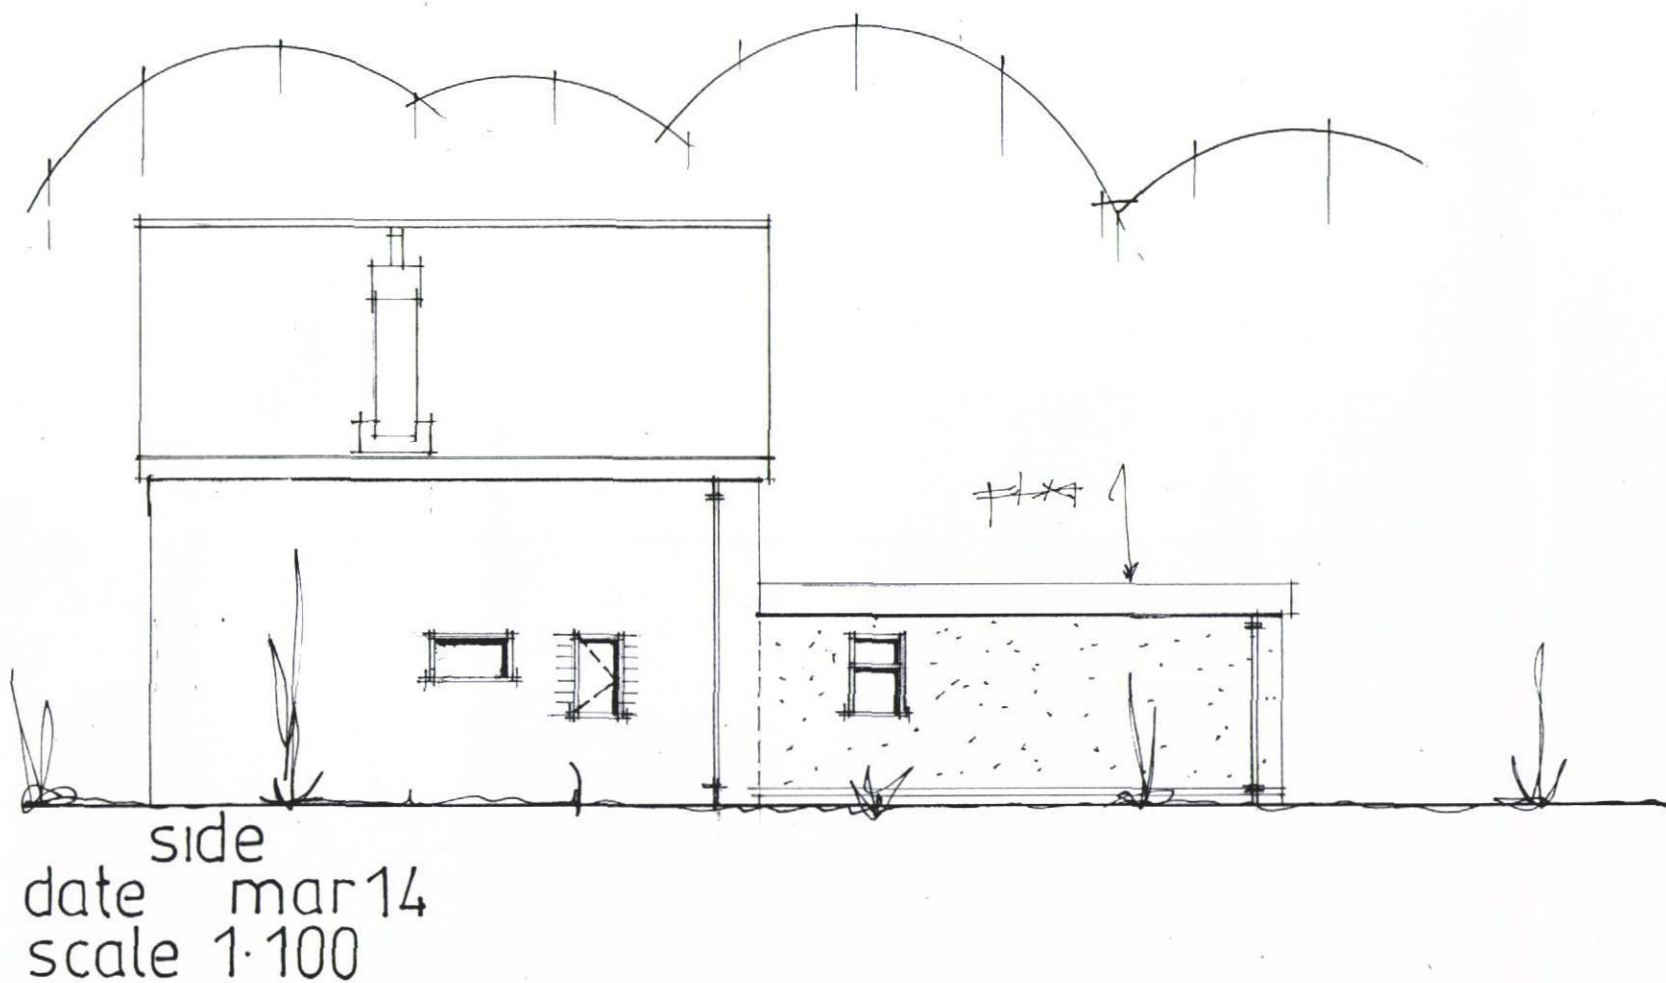

PETER J. WALKER MRICS
CHARTERED SURVEYOR
182 SEAFRONT, HAYLING ISLAND, HANTS
PO11 9AN
TEL 02392467571