



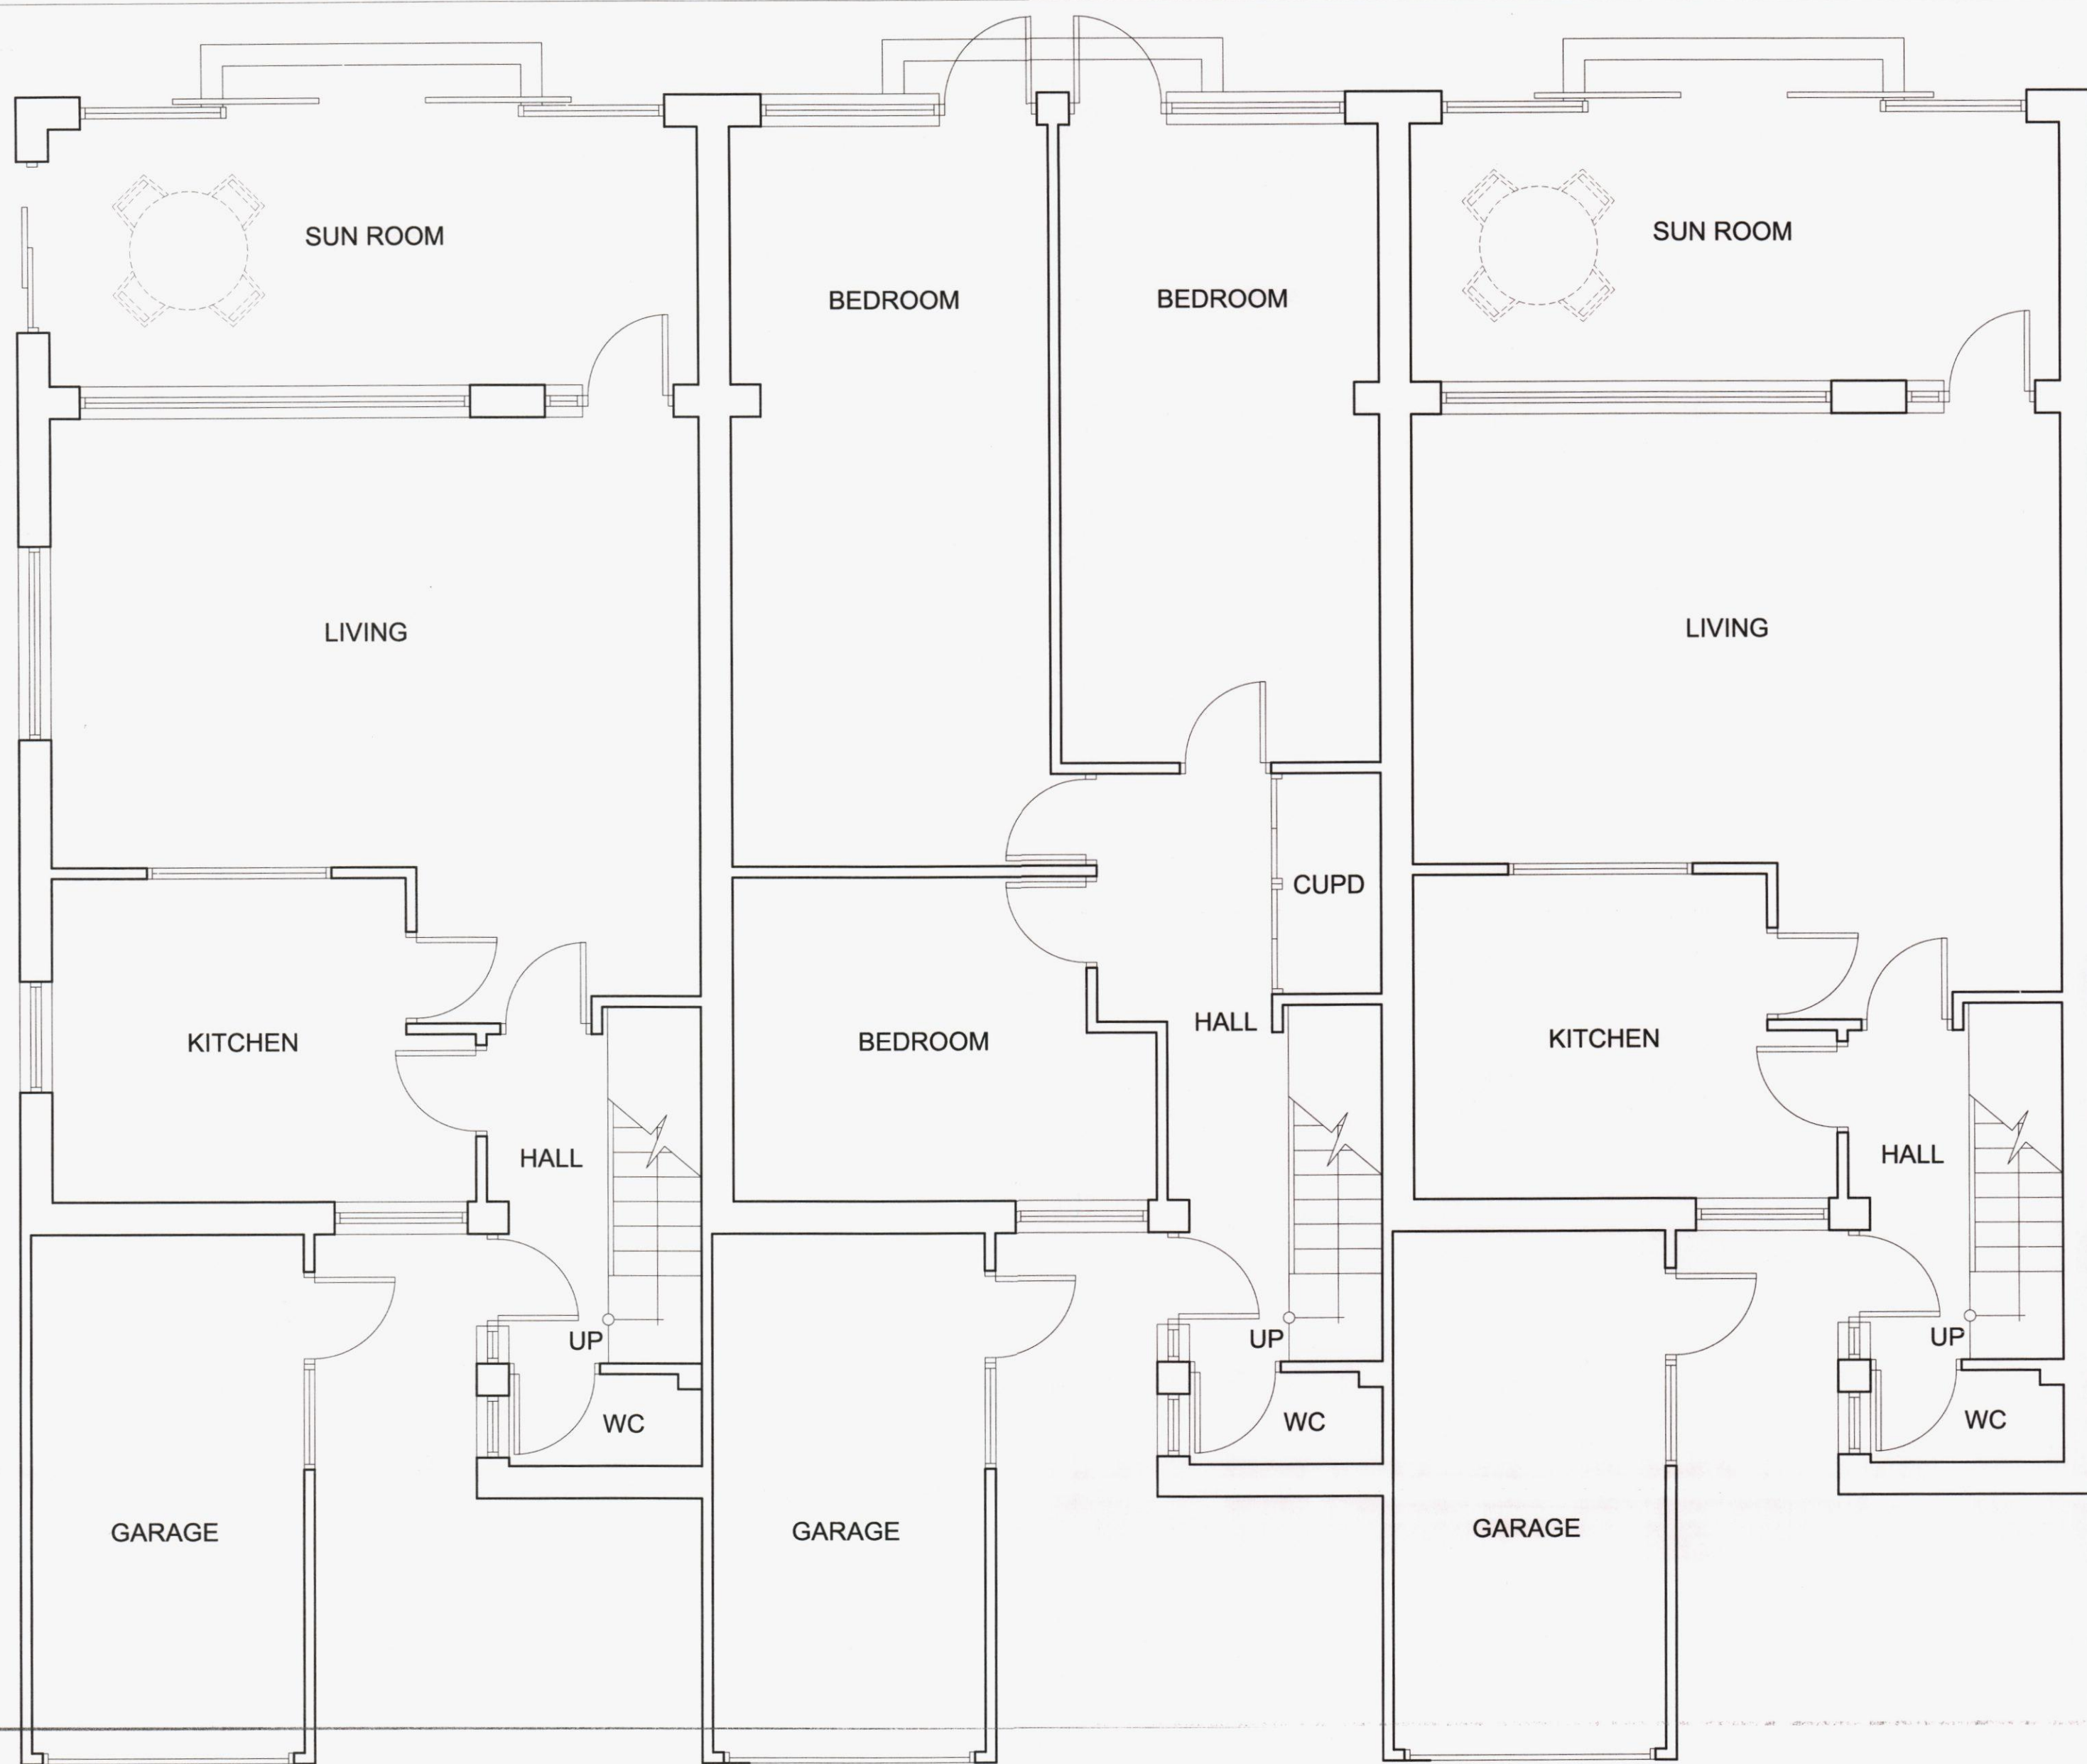


PROPOSED GROUND FLOOR 1-50

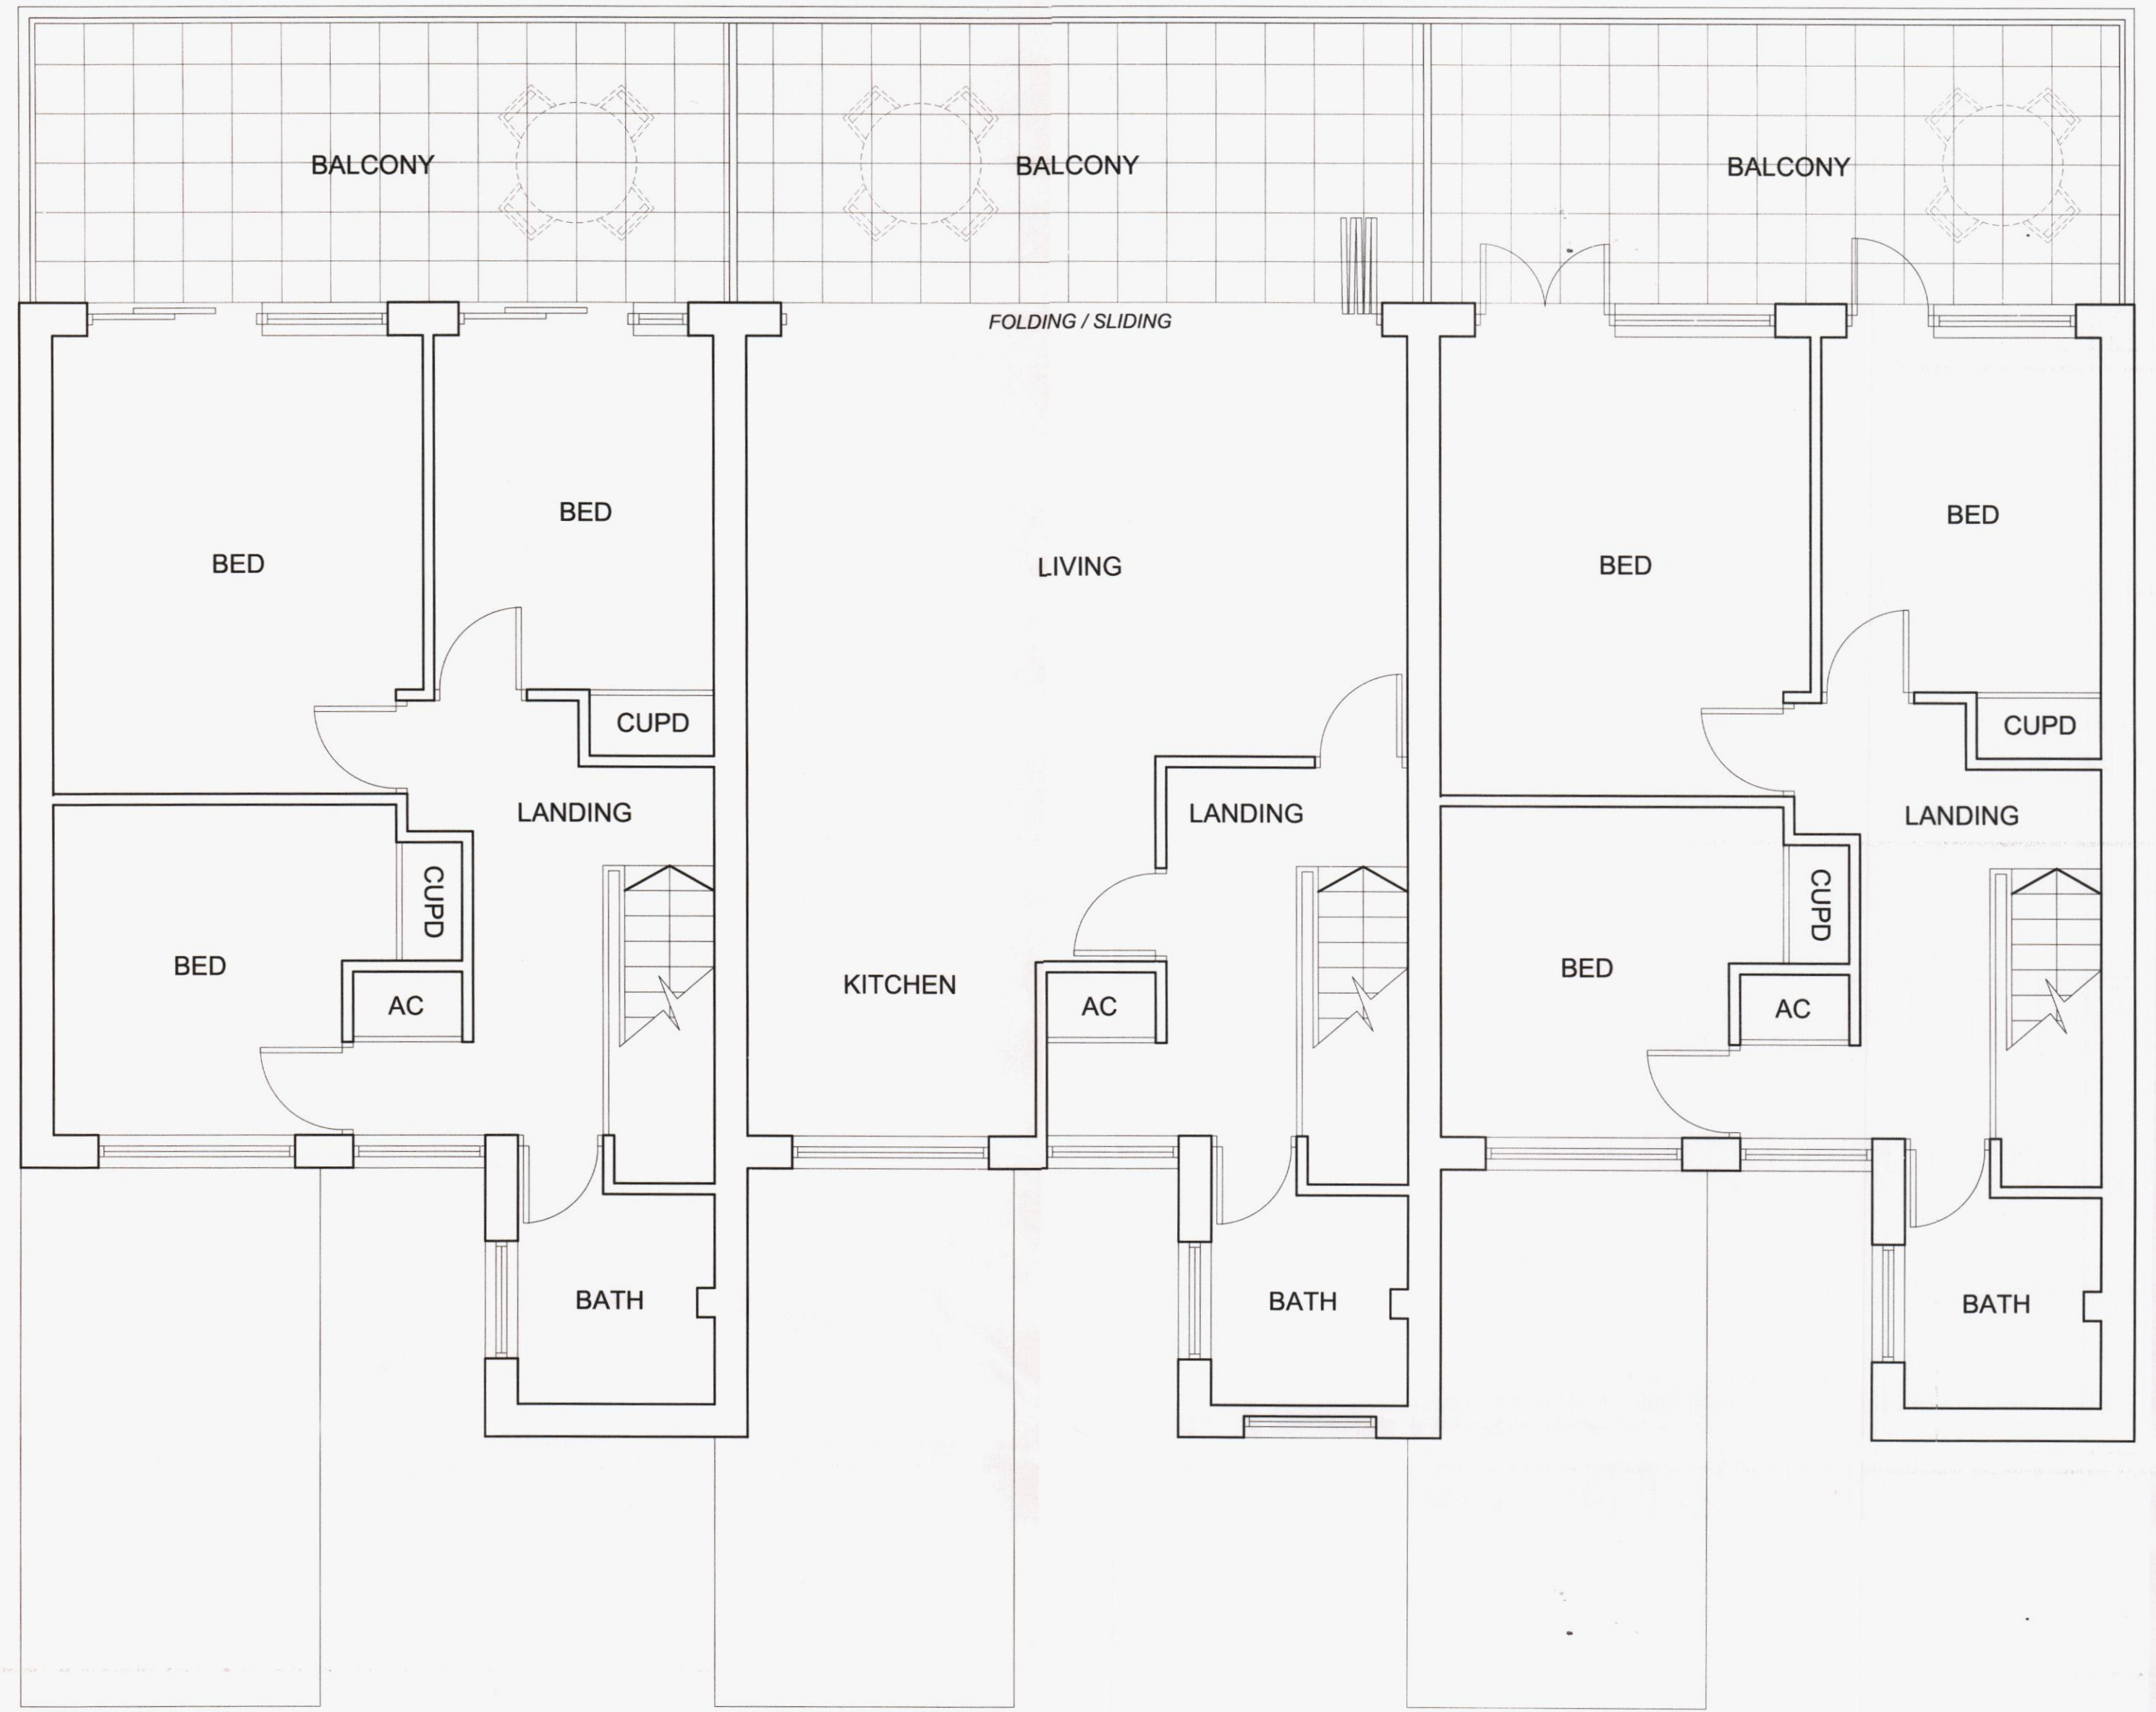

PROPOSED FIRST FLOOR 1-50




PROPOSED FRONT ELEVATION 1-100

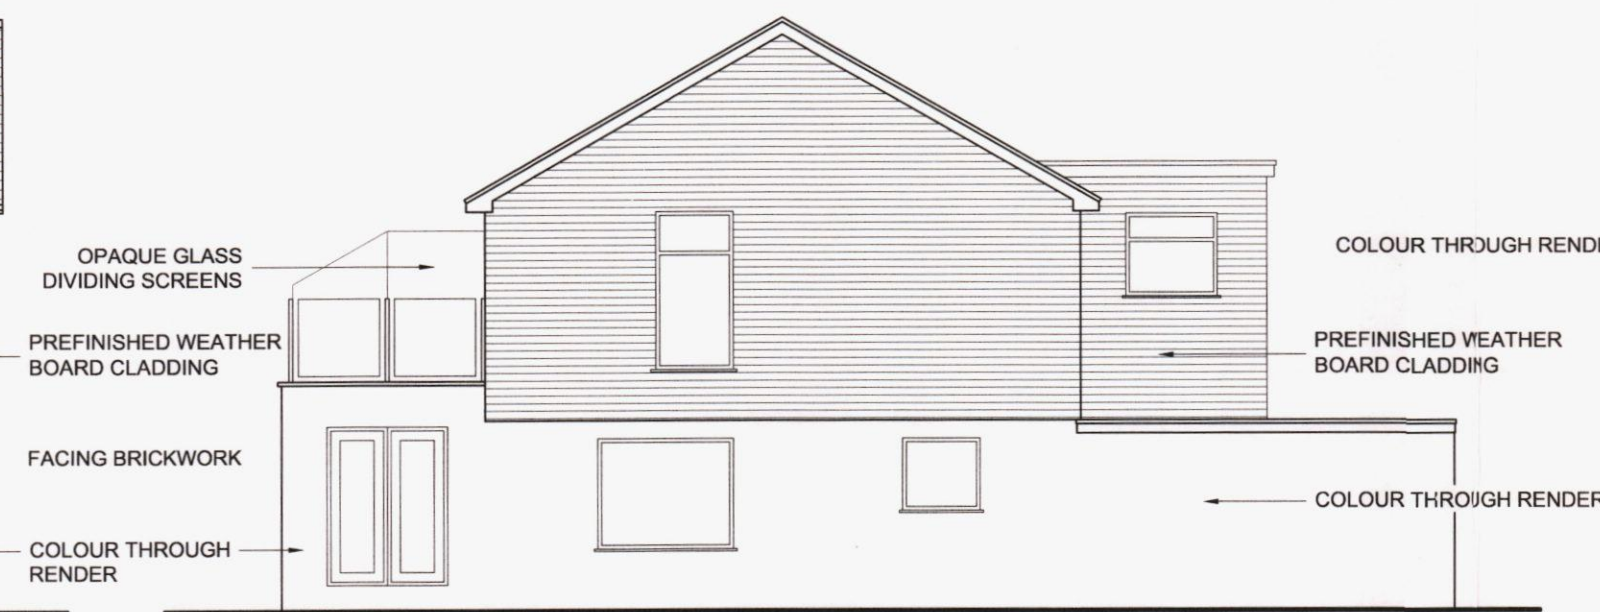

PROPOSED SIDE ELEVATION 1-100



PROPOSED REAR ELEVATION 1-100

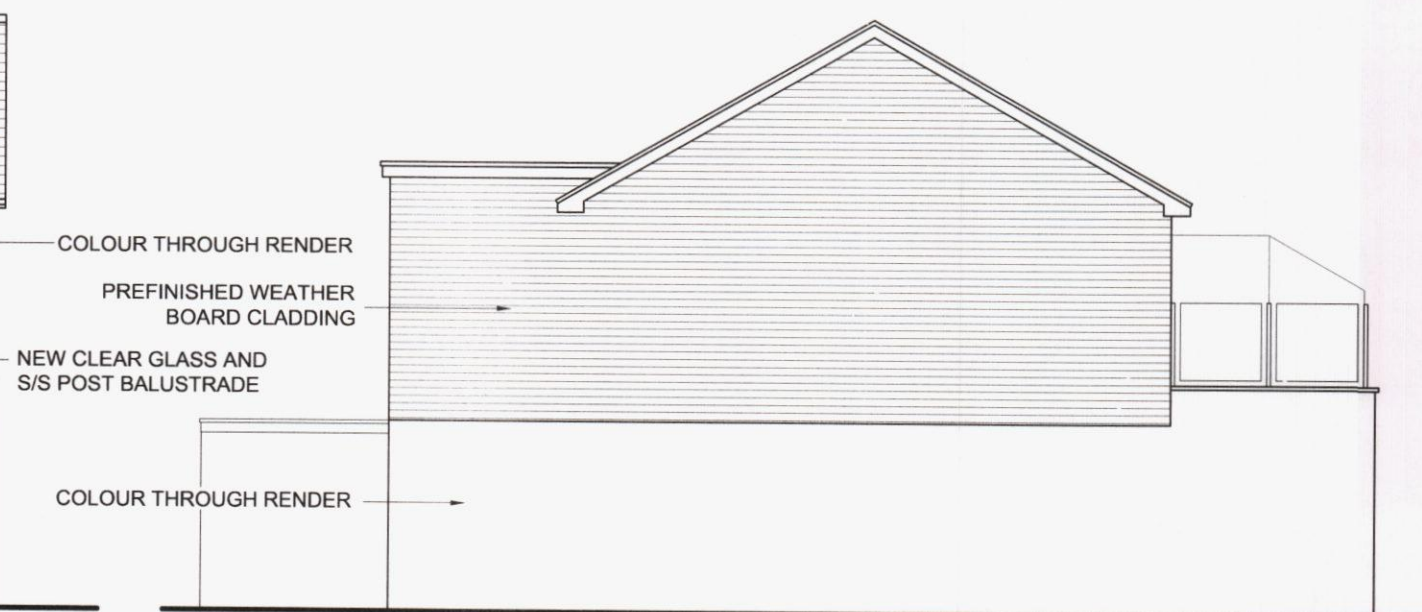

PROPOSED SIDE ELEVATION 1-100

HAVANT BOROUGH COUNCIL
18 SEP 2013
RECEIVED