




PROPOSED REAR VIEW




PROPOSED FRONT VIEW





PROPOSED SIDE VIEW

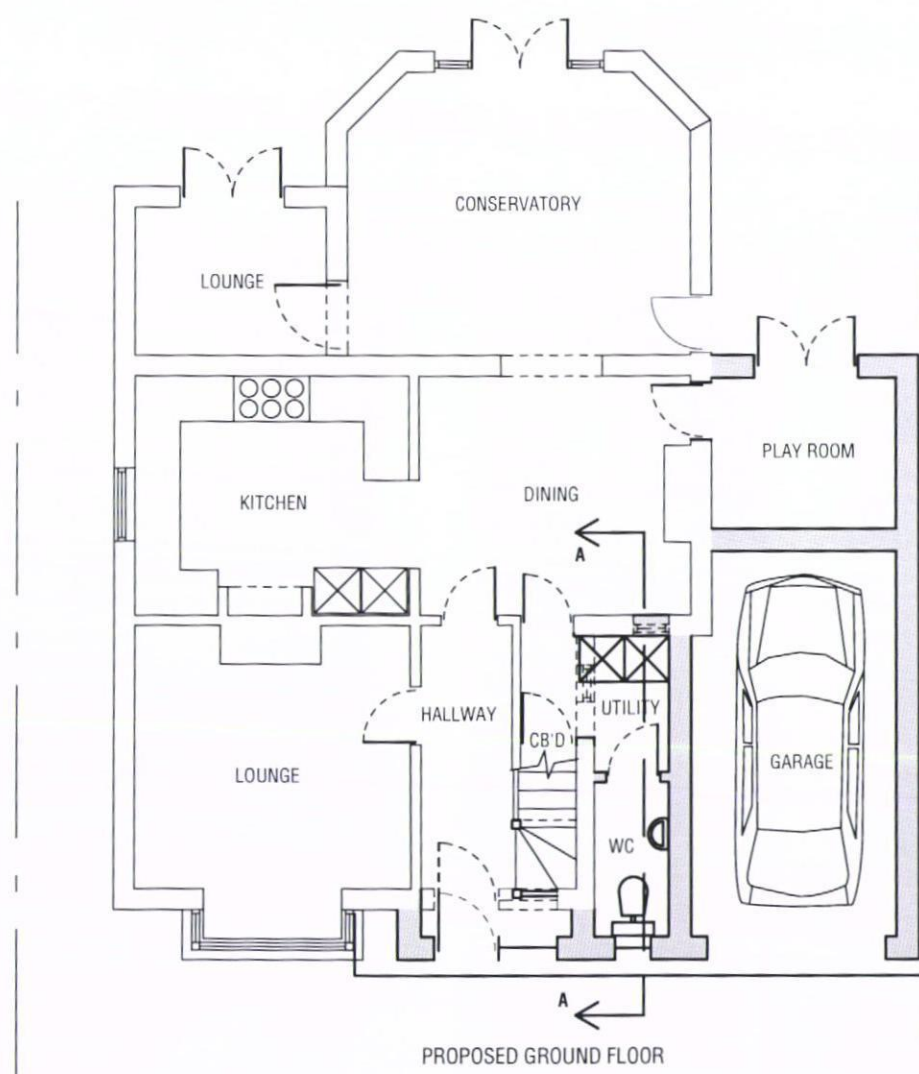

PROPOSED GROUND FLOOR

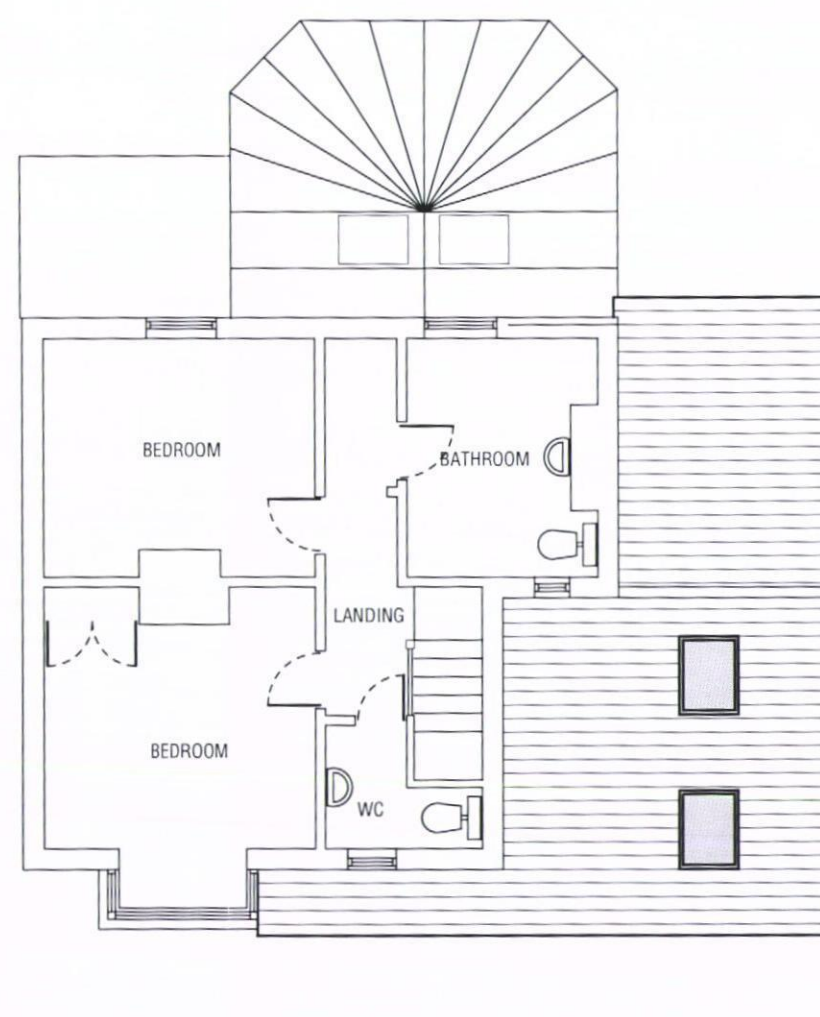

PROPOSED FIRST FLOOR

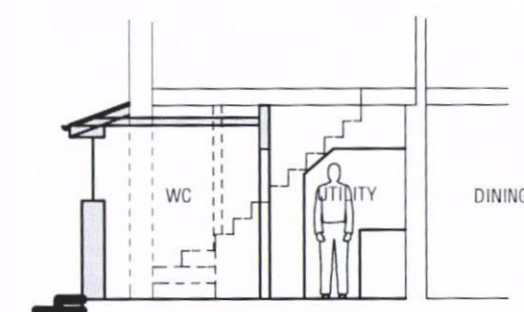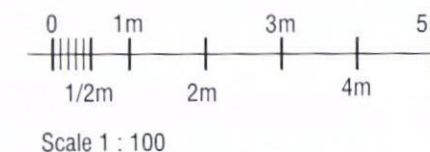

PROPOSED PART SECTION A-A

SINGLE STOREY SIDE EXTENSION  
55 CROSSWAY  
HAVANT  
PO9 1NG

SCALE 1:100

A3

DRAWING No. 200314/280414 1A3