


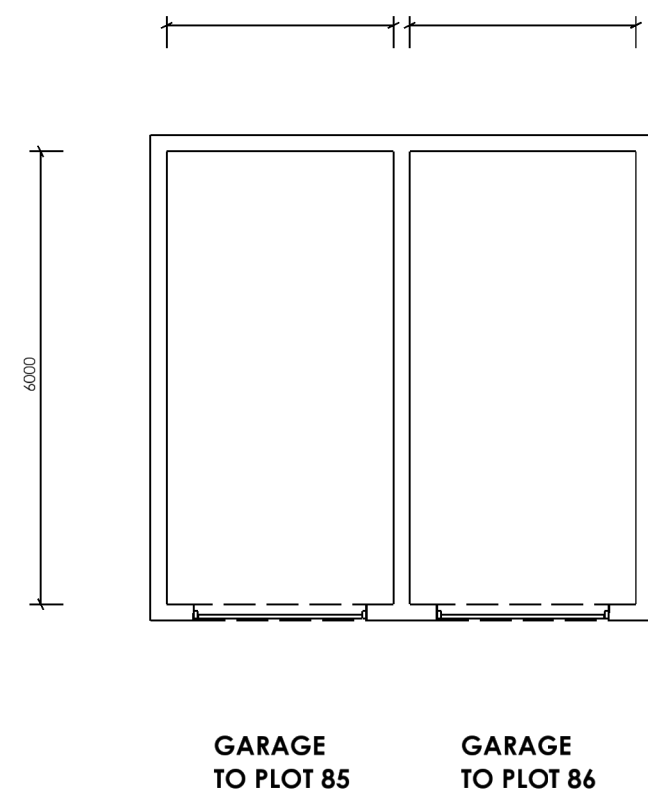
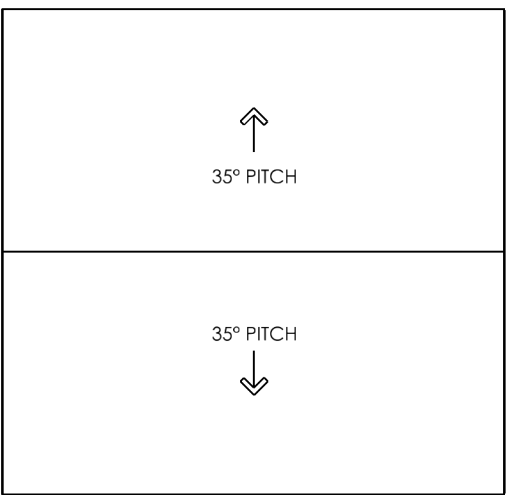


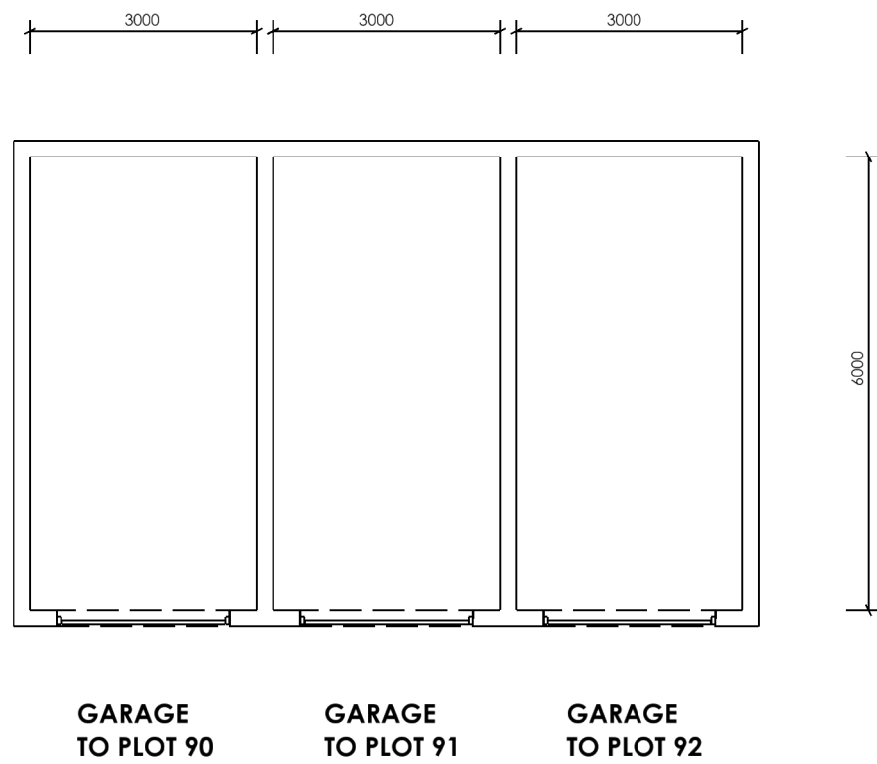


FLOOR PLANS

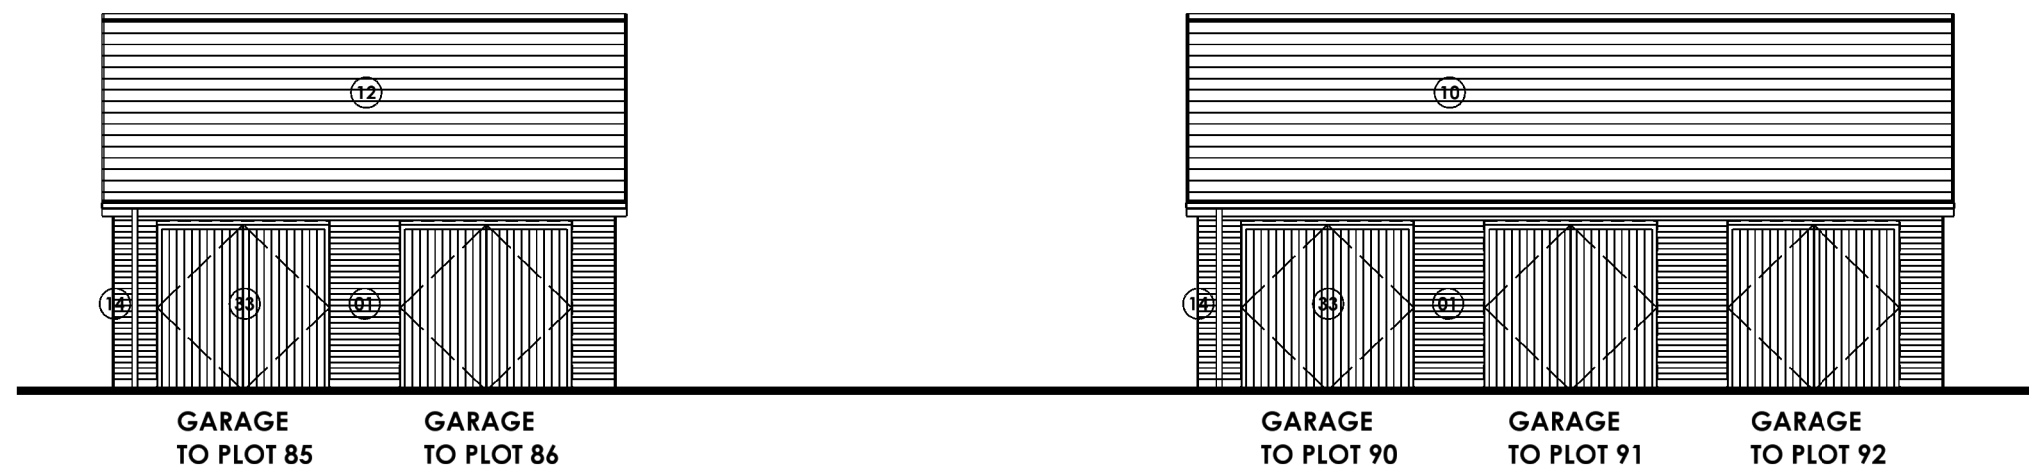


ROOF PLANS

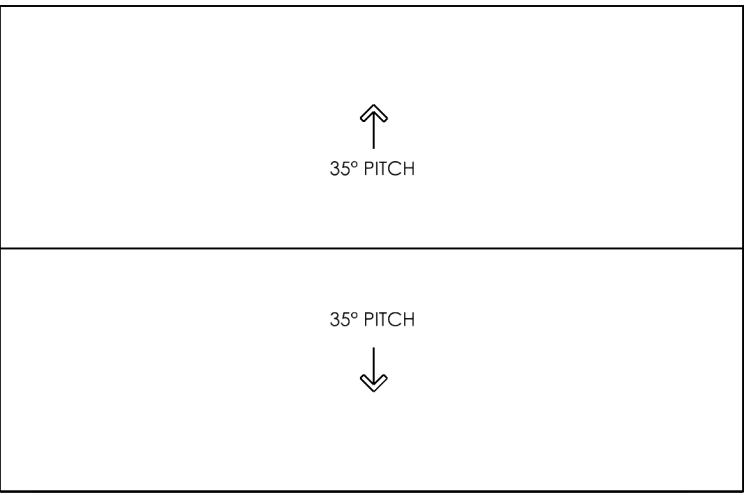


FRONT (EAST) ELEVATION

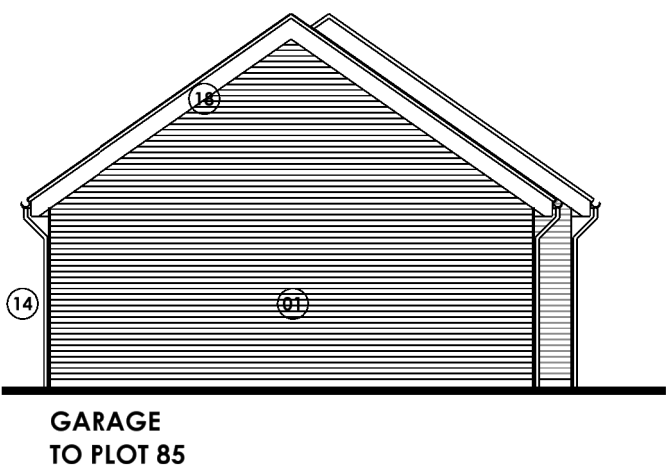

SIDE (SOUTH) ELEVATION

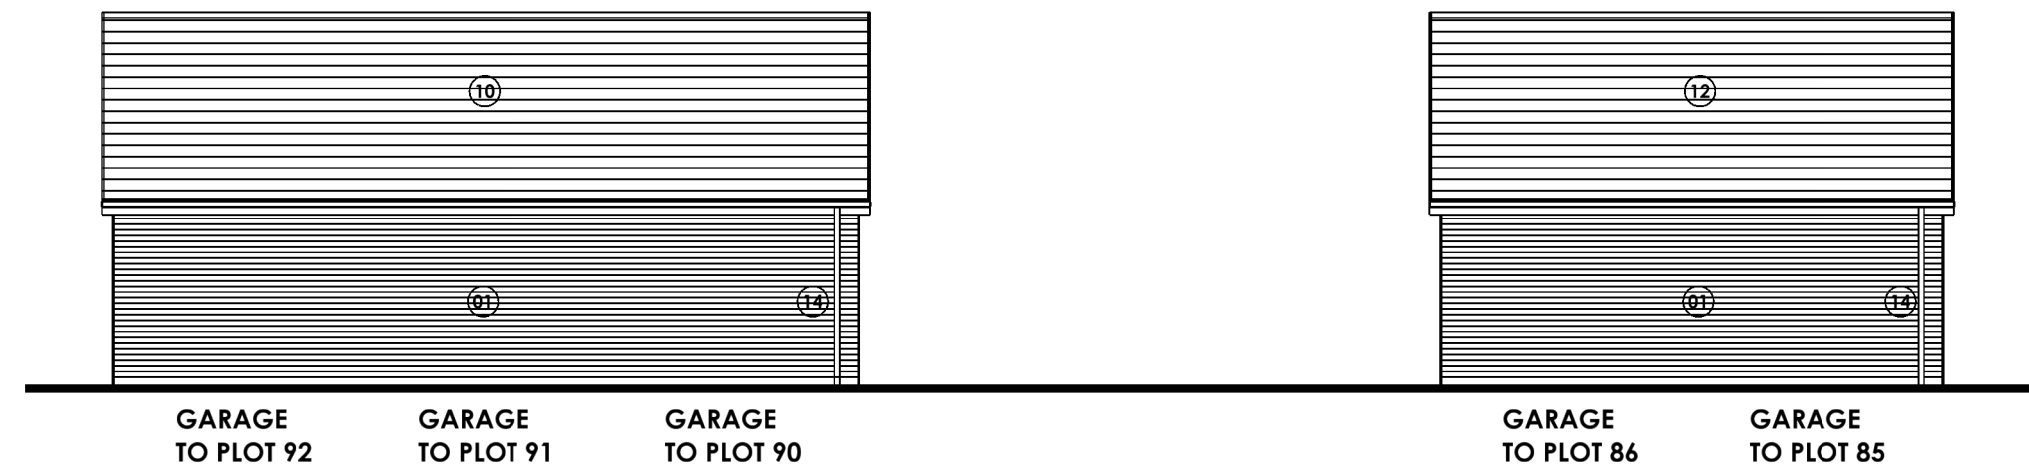

REAR (WEST) ELEVATION

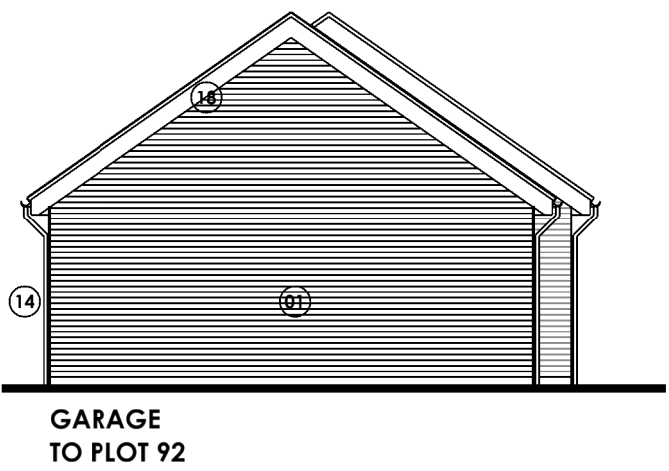

SIDE (NORTH) ELEVATION