



Existing elevation




Proposed elevation

sign ref 1


2no internally illuminated pod signs, complete with text detail size 3000 x 700 x 100mm.

Existing background and side elevation fascias to be painted by others all as section detail.

** Letter perimeters only to have subtle halo effect illumination.

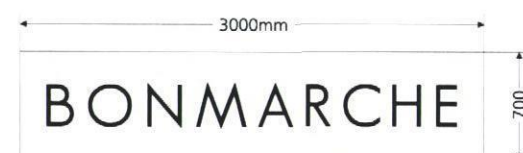

Scale 1:50

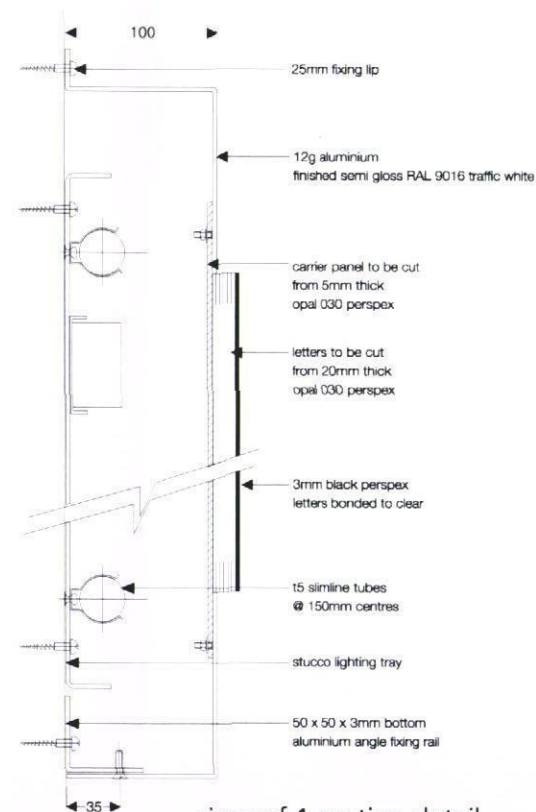

sign ref 1 section detail



Client: Bon Marche
Unit 1 Dukes Walk
Waterlooville
Portsmouth
PO7 7HS

Design No: SD7049.13

Date: 05 September 2013

Revision: 00

Scale drawing for
planning application
T. Richardson.

Drawn By: T. Richardson

Scale: 1:50 @ A3



Escott Signs Limited
378 Princesway, T. V. T. E.
Gateshead, NE11 0TU.
Tel: 0191 487 1010
Fax: 0191 491 0762

visit us at
www.escottsigns.com