
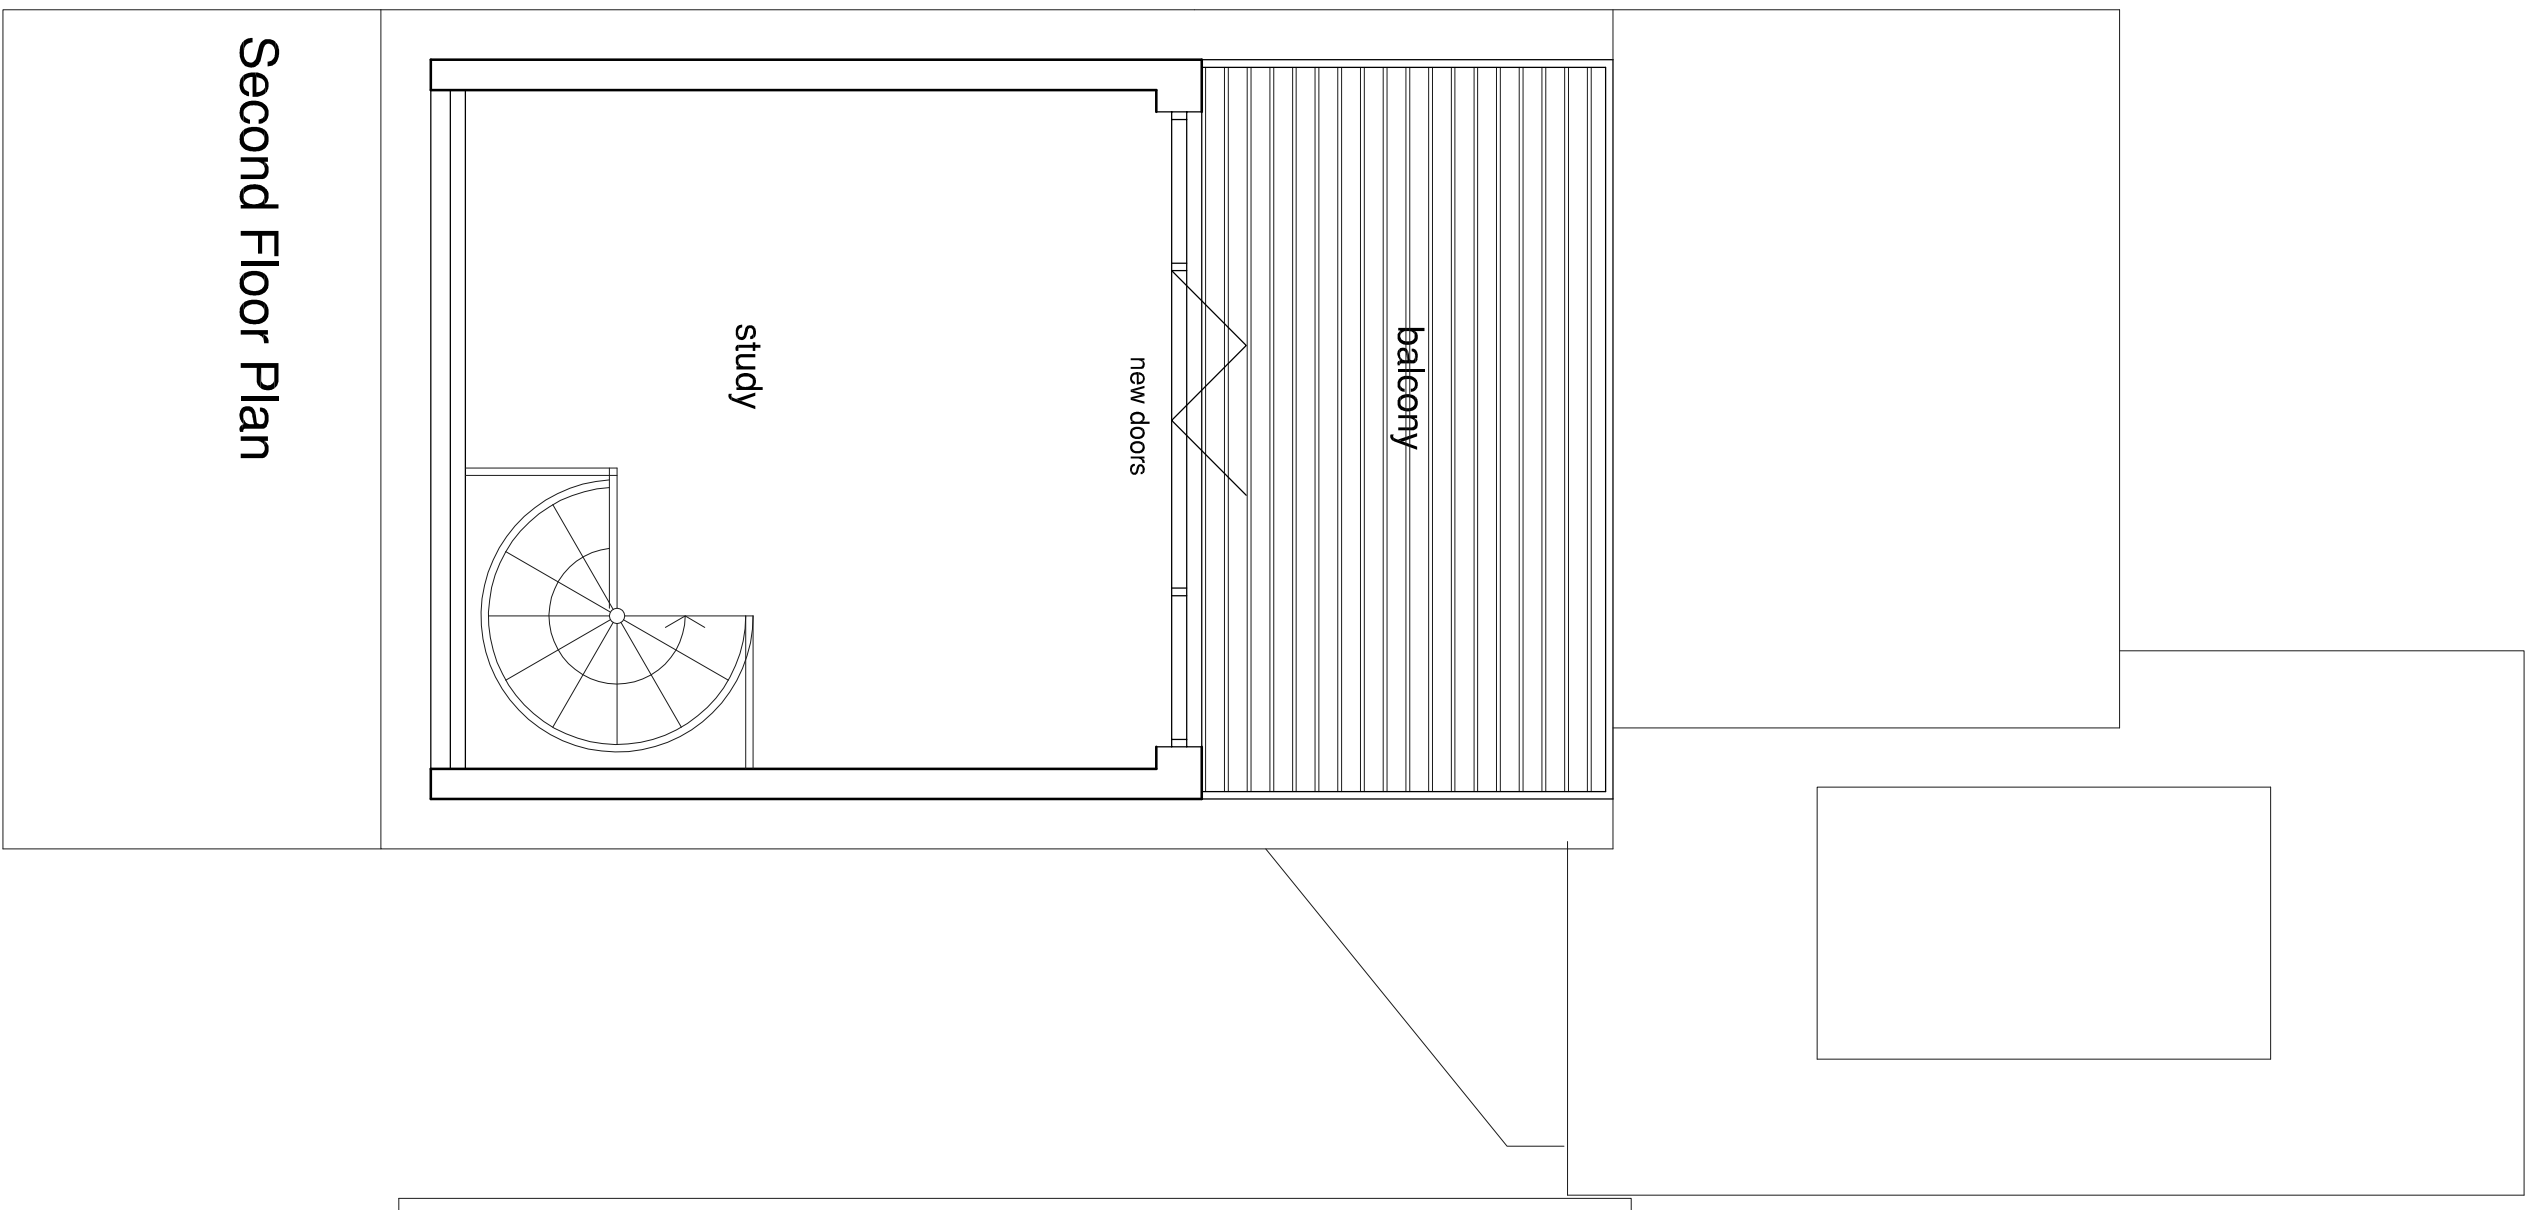
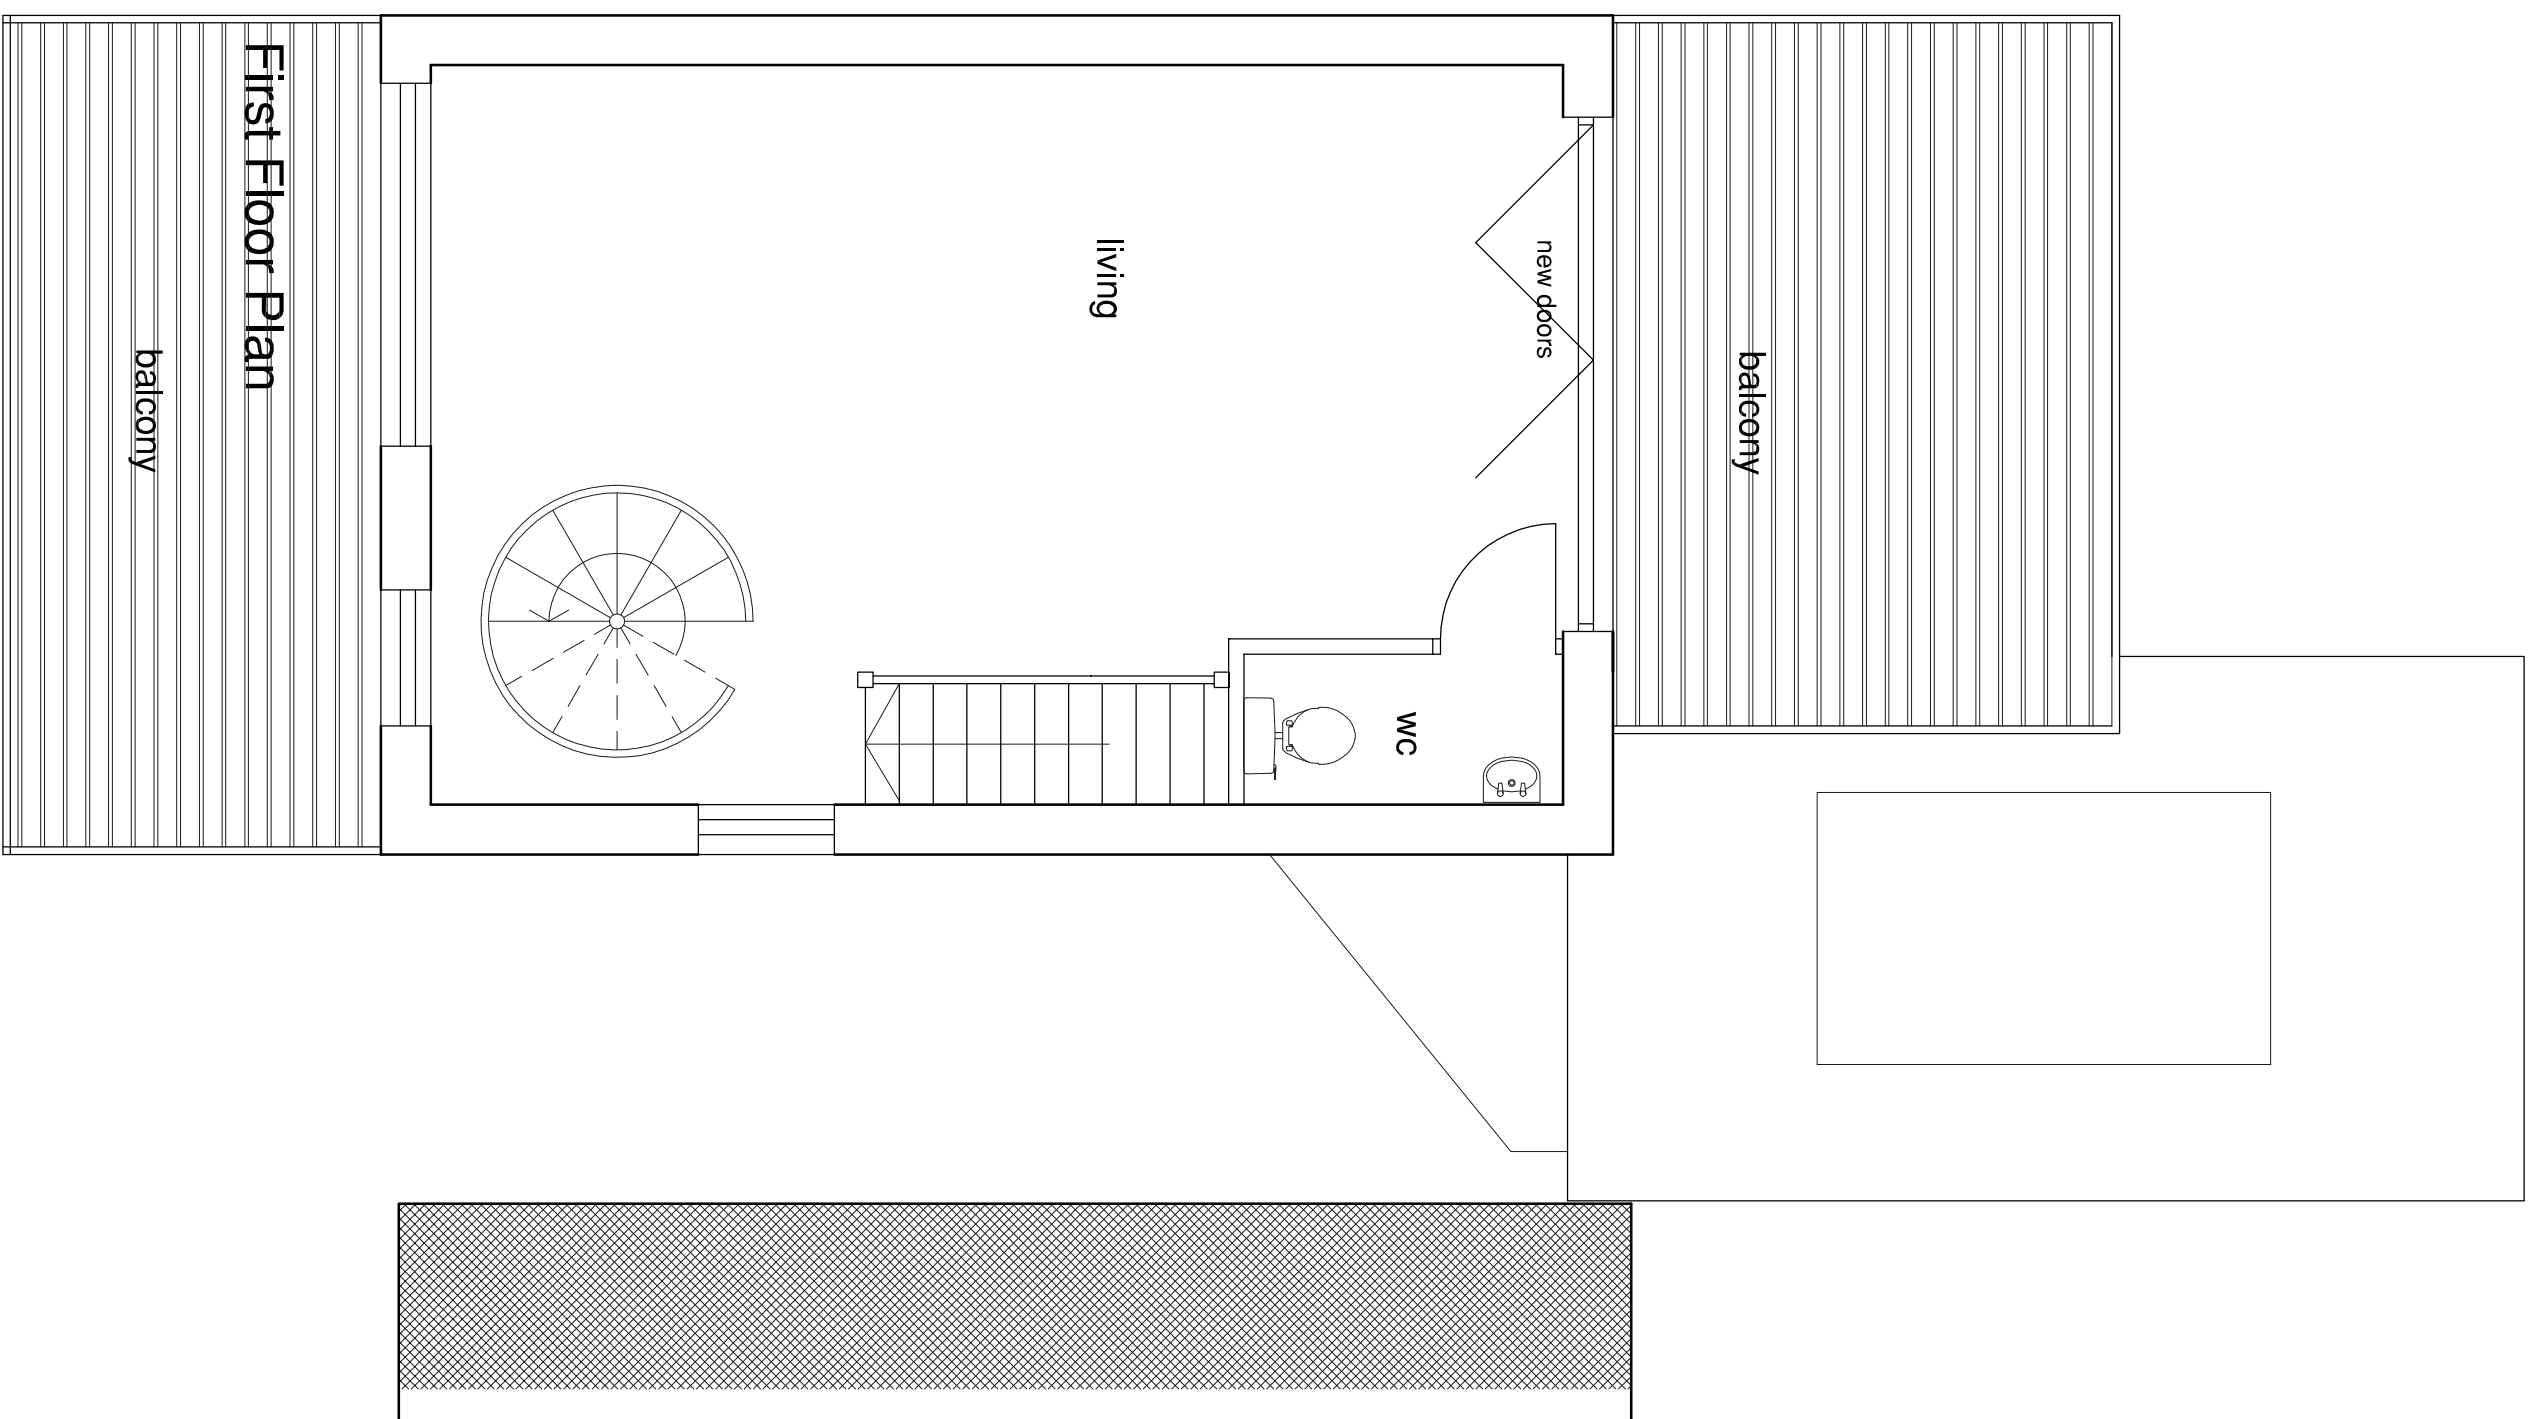
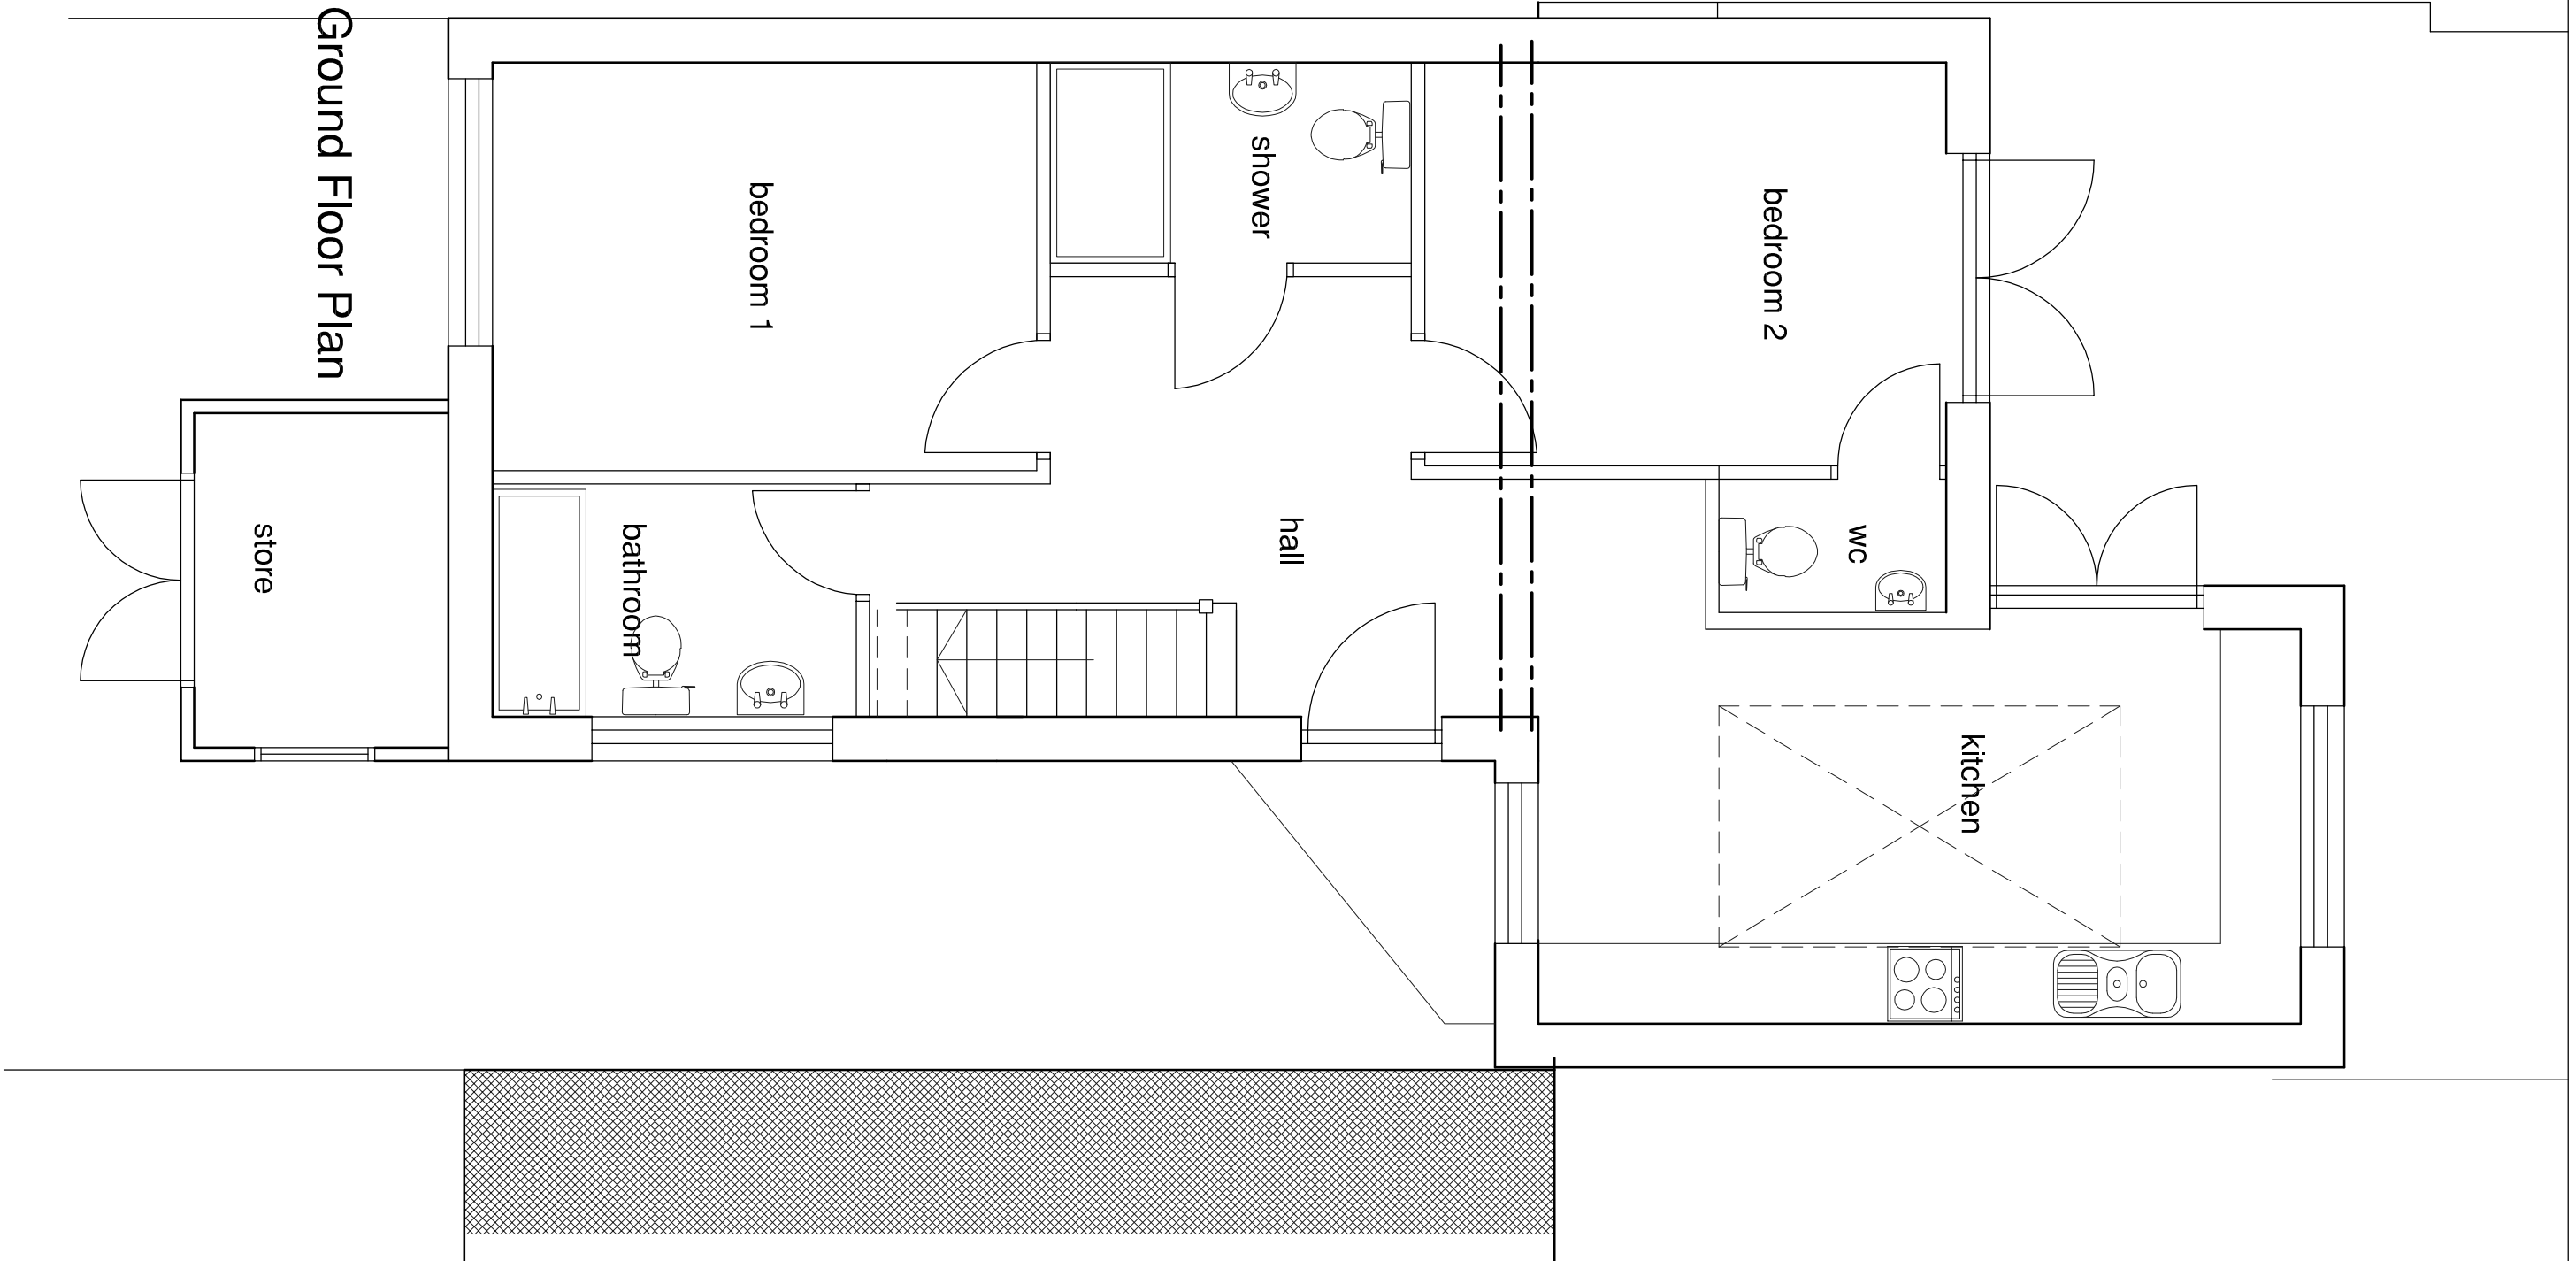
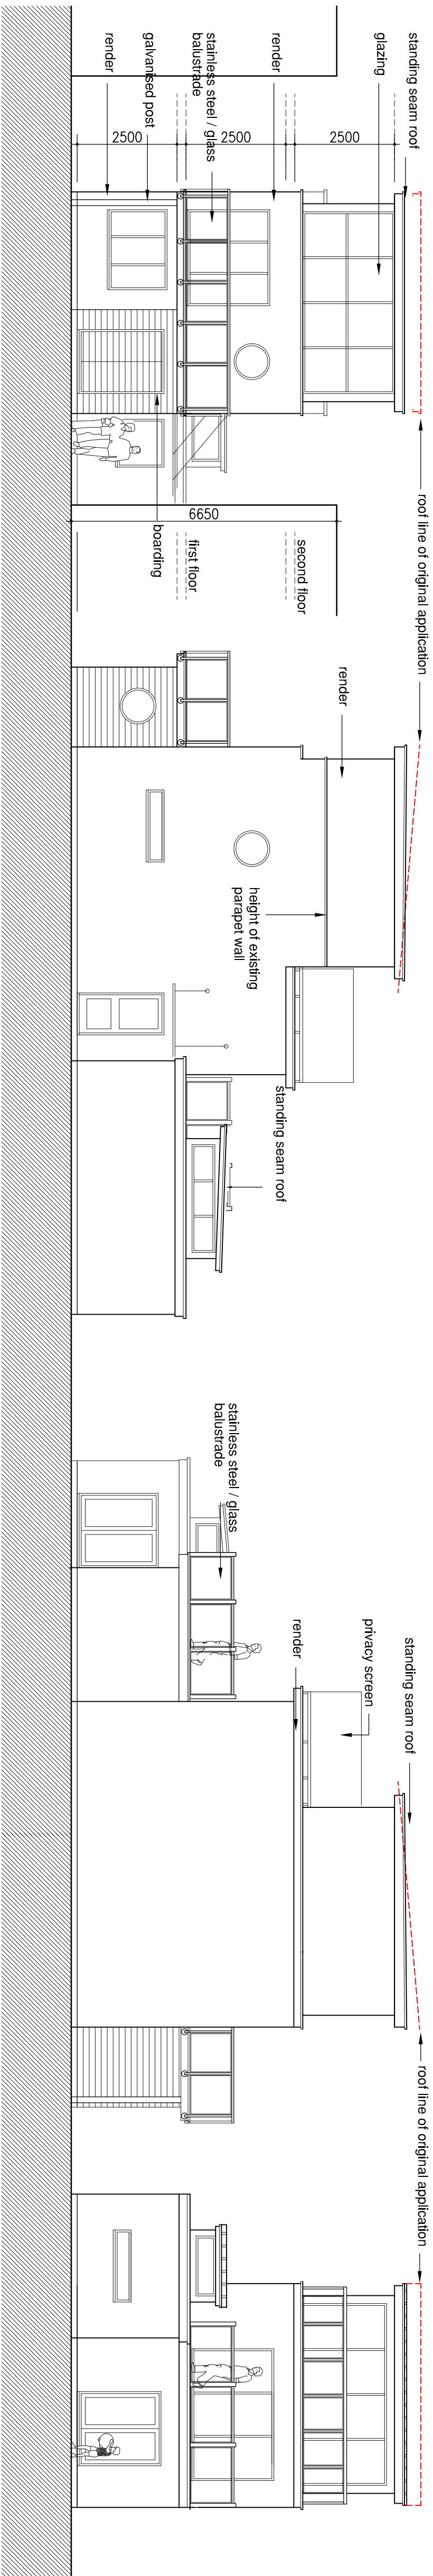


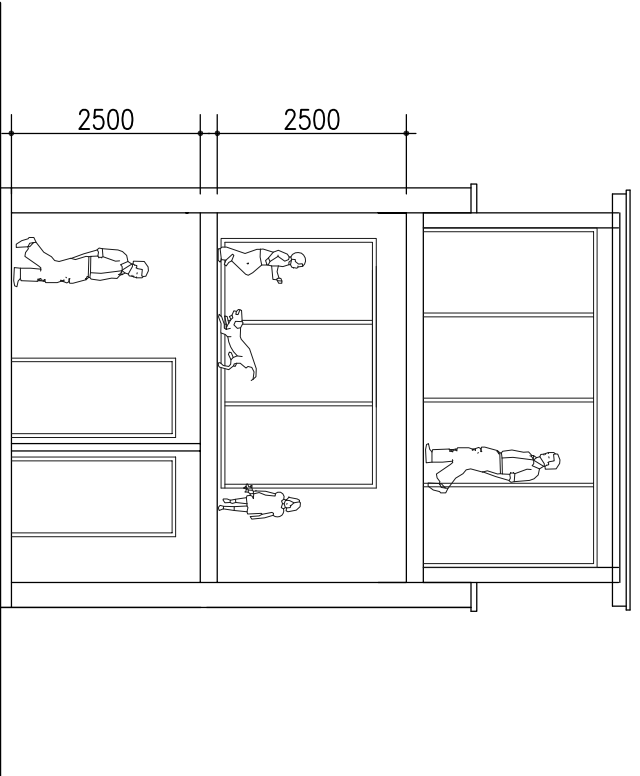

C	Roof height / pitch revised	nmw 18.06.13	
F	Roof height reduced	nmw 29.07.13	
E	Second floor parapet revised	nmw 02.05.13	
D	Minor amendments	nmw 26.04.13	
C	Parapet wall height revised to front	nmw 15.04.13	
B	Parapet walls revised to front & rear. Additional dims added	nmw 15.04.13	CHK / Date
A	Dimensions added	nmw 15.04.13	CHK / Date
-	Original Issue		
Rev		Dwn / Date	CHK / Date

This drawing is copyright and must not be disclosed to third parties without permission
Scaled dimensions are not to be used for construction

4 Queensgate
Queens Road
Fareham
Hampshire
PO16 0NW

Tel: 01329 288911
Fax: 01329 221913
E-mail: admin@m2architecture.com

m2
architecture
architectural technologist

PROJECT

Proposed Alterations to
20 Sandy Beach Estate
Hayling Island

CLIENT

Mr J McMahon

DRAWING TITLE

Plans, Elevations

PROJECT NO. 11021
DRAWING NO. 107
REV. G
SCALE 1:50 1:100