


Plan

- Colour Key:-
- P5 OTR White Finish, RAL 9010
 - P6 OTR Red finish, PMS485C
 - P23 OTR New Blue finish, PMS293C
- General Notes:-
- Fuel pricing structure to be electronic red LED display.

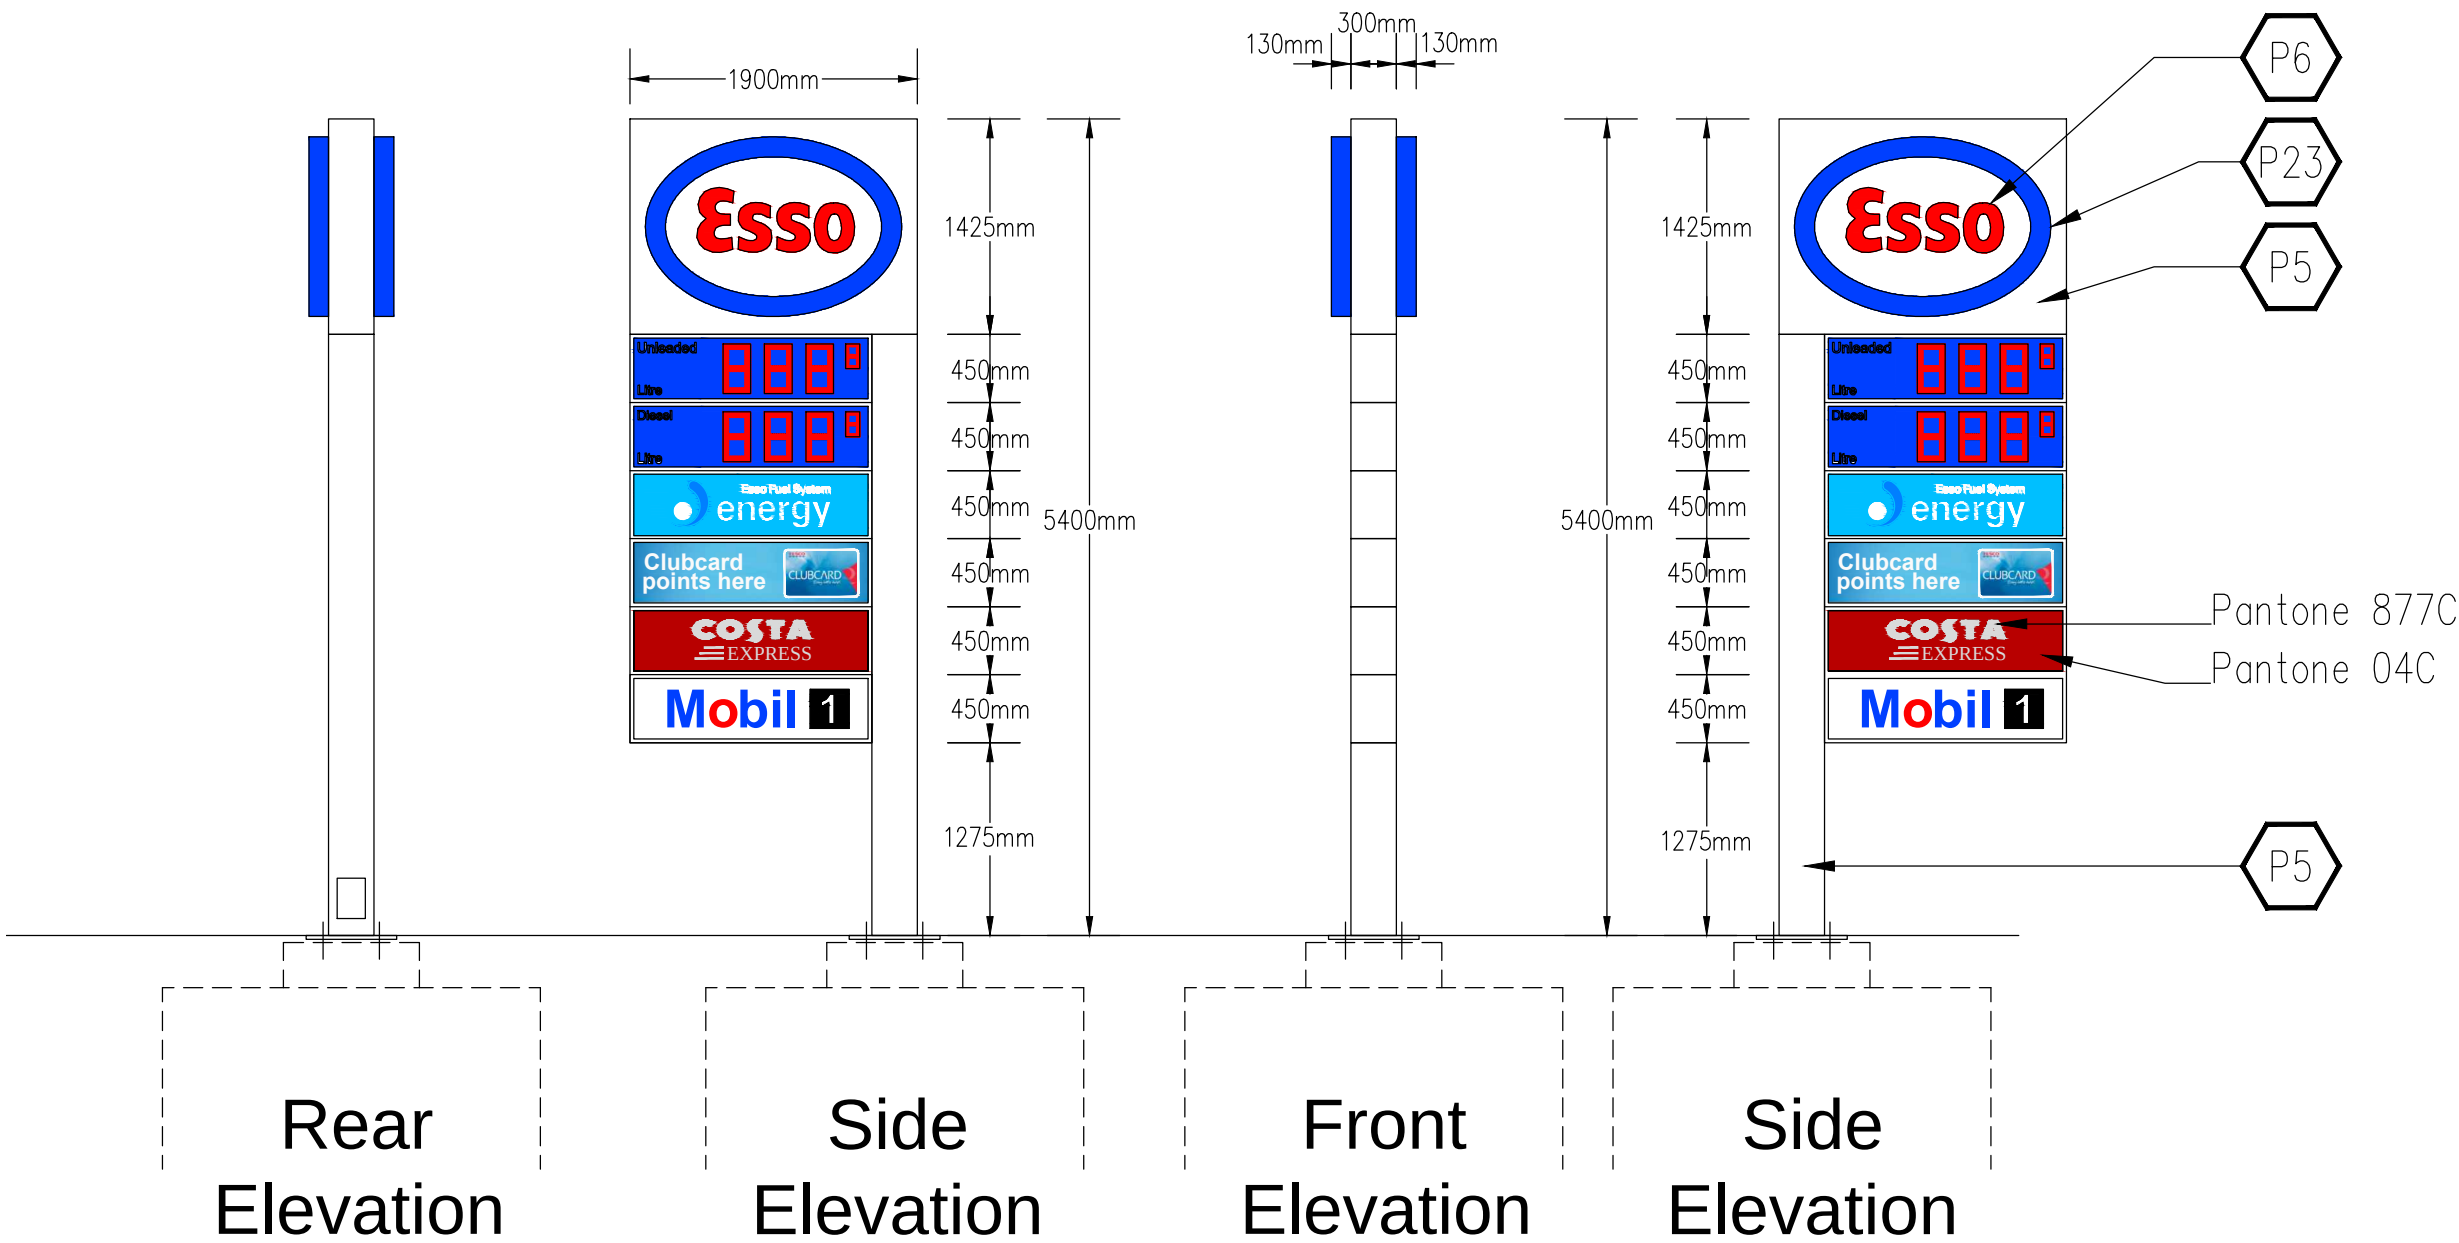

Sign No. MID001

Illuminated Double Sided Main ID Sign (1.9mw x 5.4mh)

revision	date	by	chk

All dimensions to be verified on site, and the Architect informed of any discrepancy. All drawings and specifications should be read in conjunction with the Health and Safety Plan; all conflicts should be reported to the CDM Co-ordinator.

DO NOT SCALE THIS DRAWING

This drawing is the copyright of Bowman Riley Architects Limited.



client



drawn by	checked by	date	scale
CJR	CJR	May 13	1:50@A3

project

Hayling Service Station
181 Havant road, Hayling island,
Hampshire, PO11 0LG

drawing title

Proposed Image Upgrade
NEW MID SIGN

BRA job no.	ESSO pbl no.	drawing no.	revision
7236	200816	MID001T	#

bowmanrileyarchitects

LEEDS | SKIPTON | wellington house - olley street - skipton - north yorkshire - BD23 1EL - 01756 795 611 - bowmanriley.com

cad reference: G:_P7236 - ABB - Image Upgrade Project\7236 - 03 CsatHayling\Hayling 200816 Proposed image upgrade New MID sign.dwg