


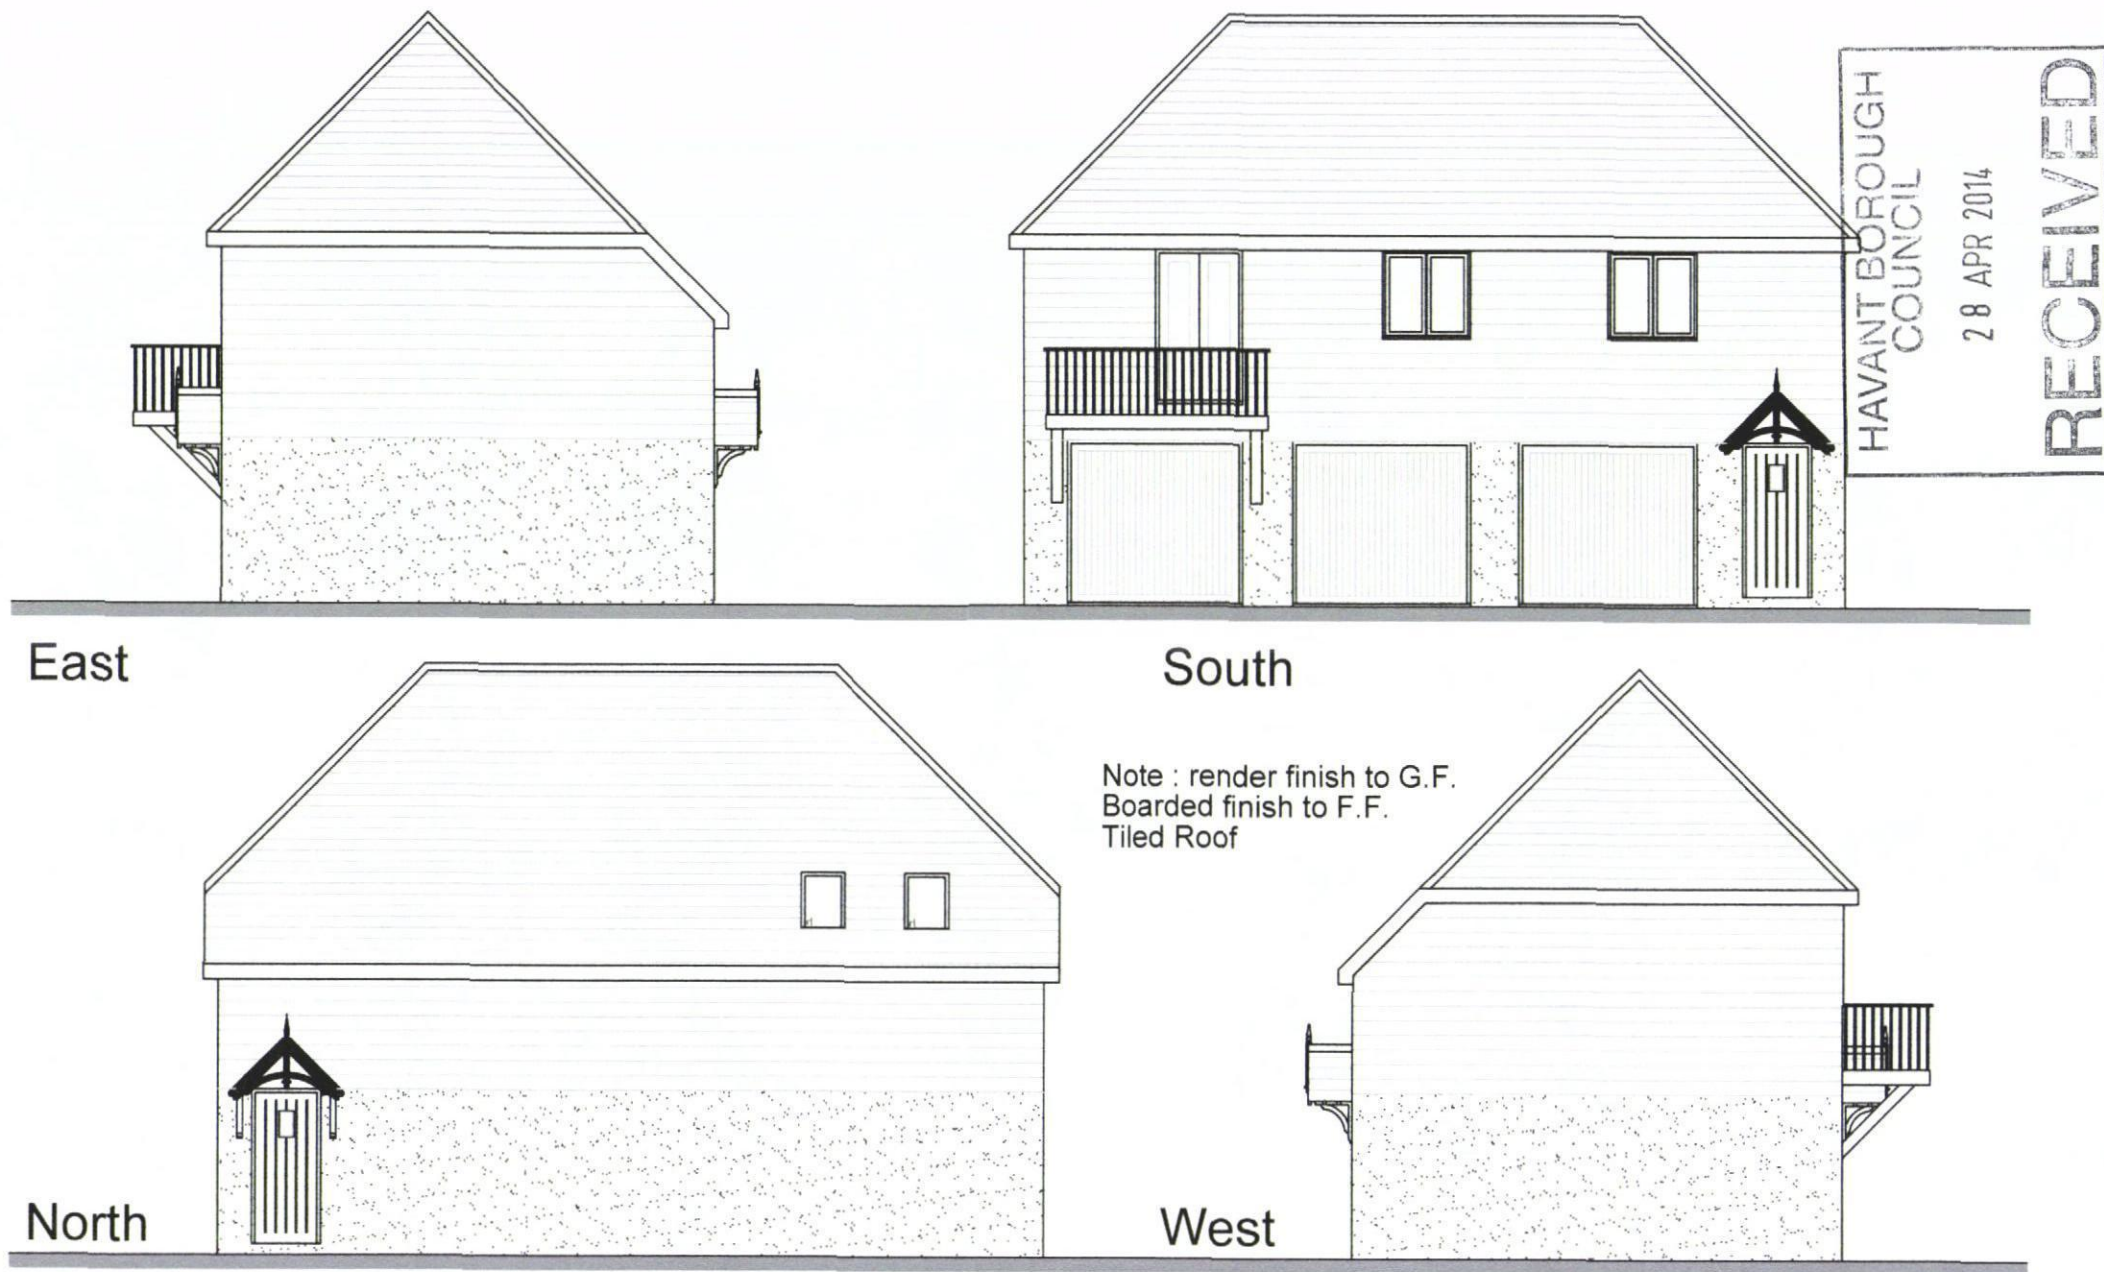

Proposed "Granny Annexe" :
13, Chichester Ave., Hayling Island PO11 9EZ

1:100

April 2014

HI / 003