


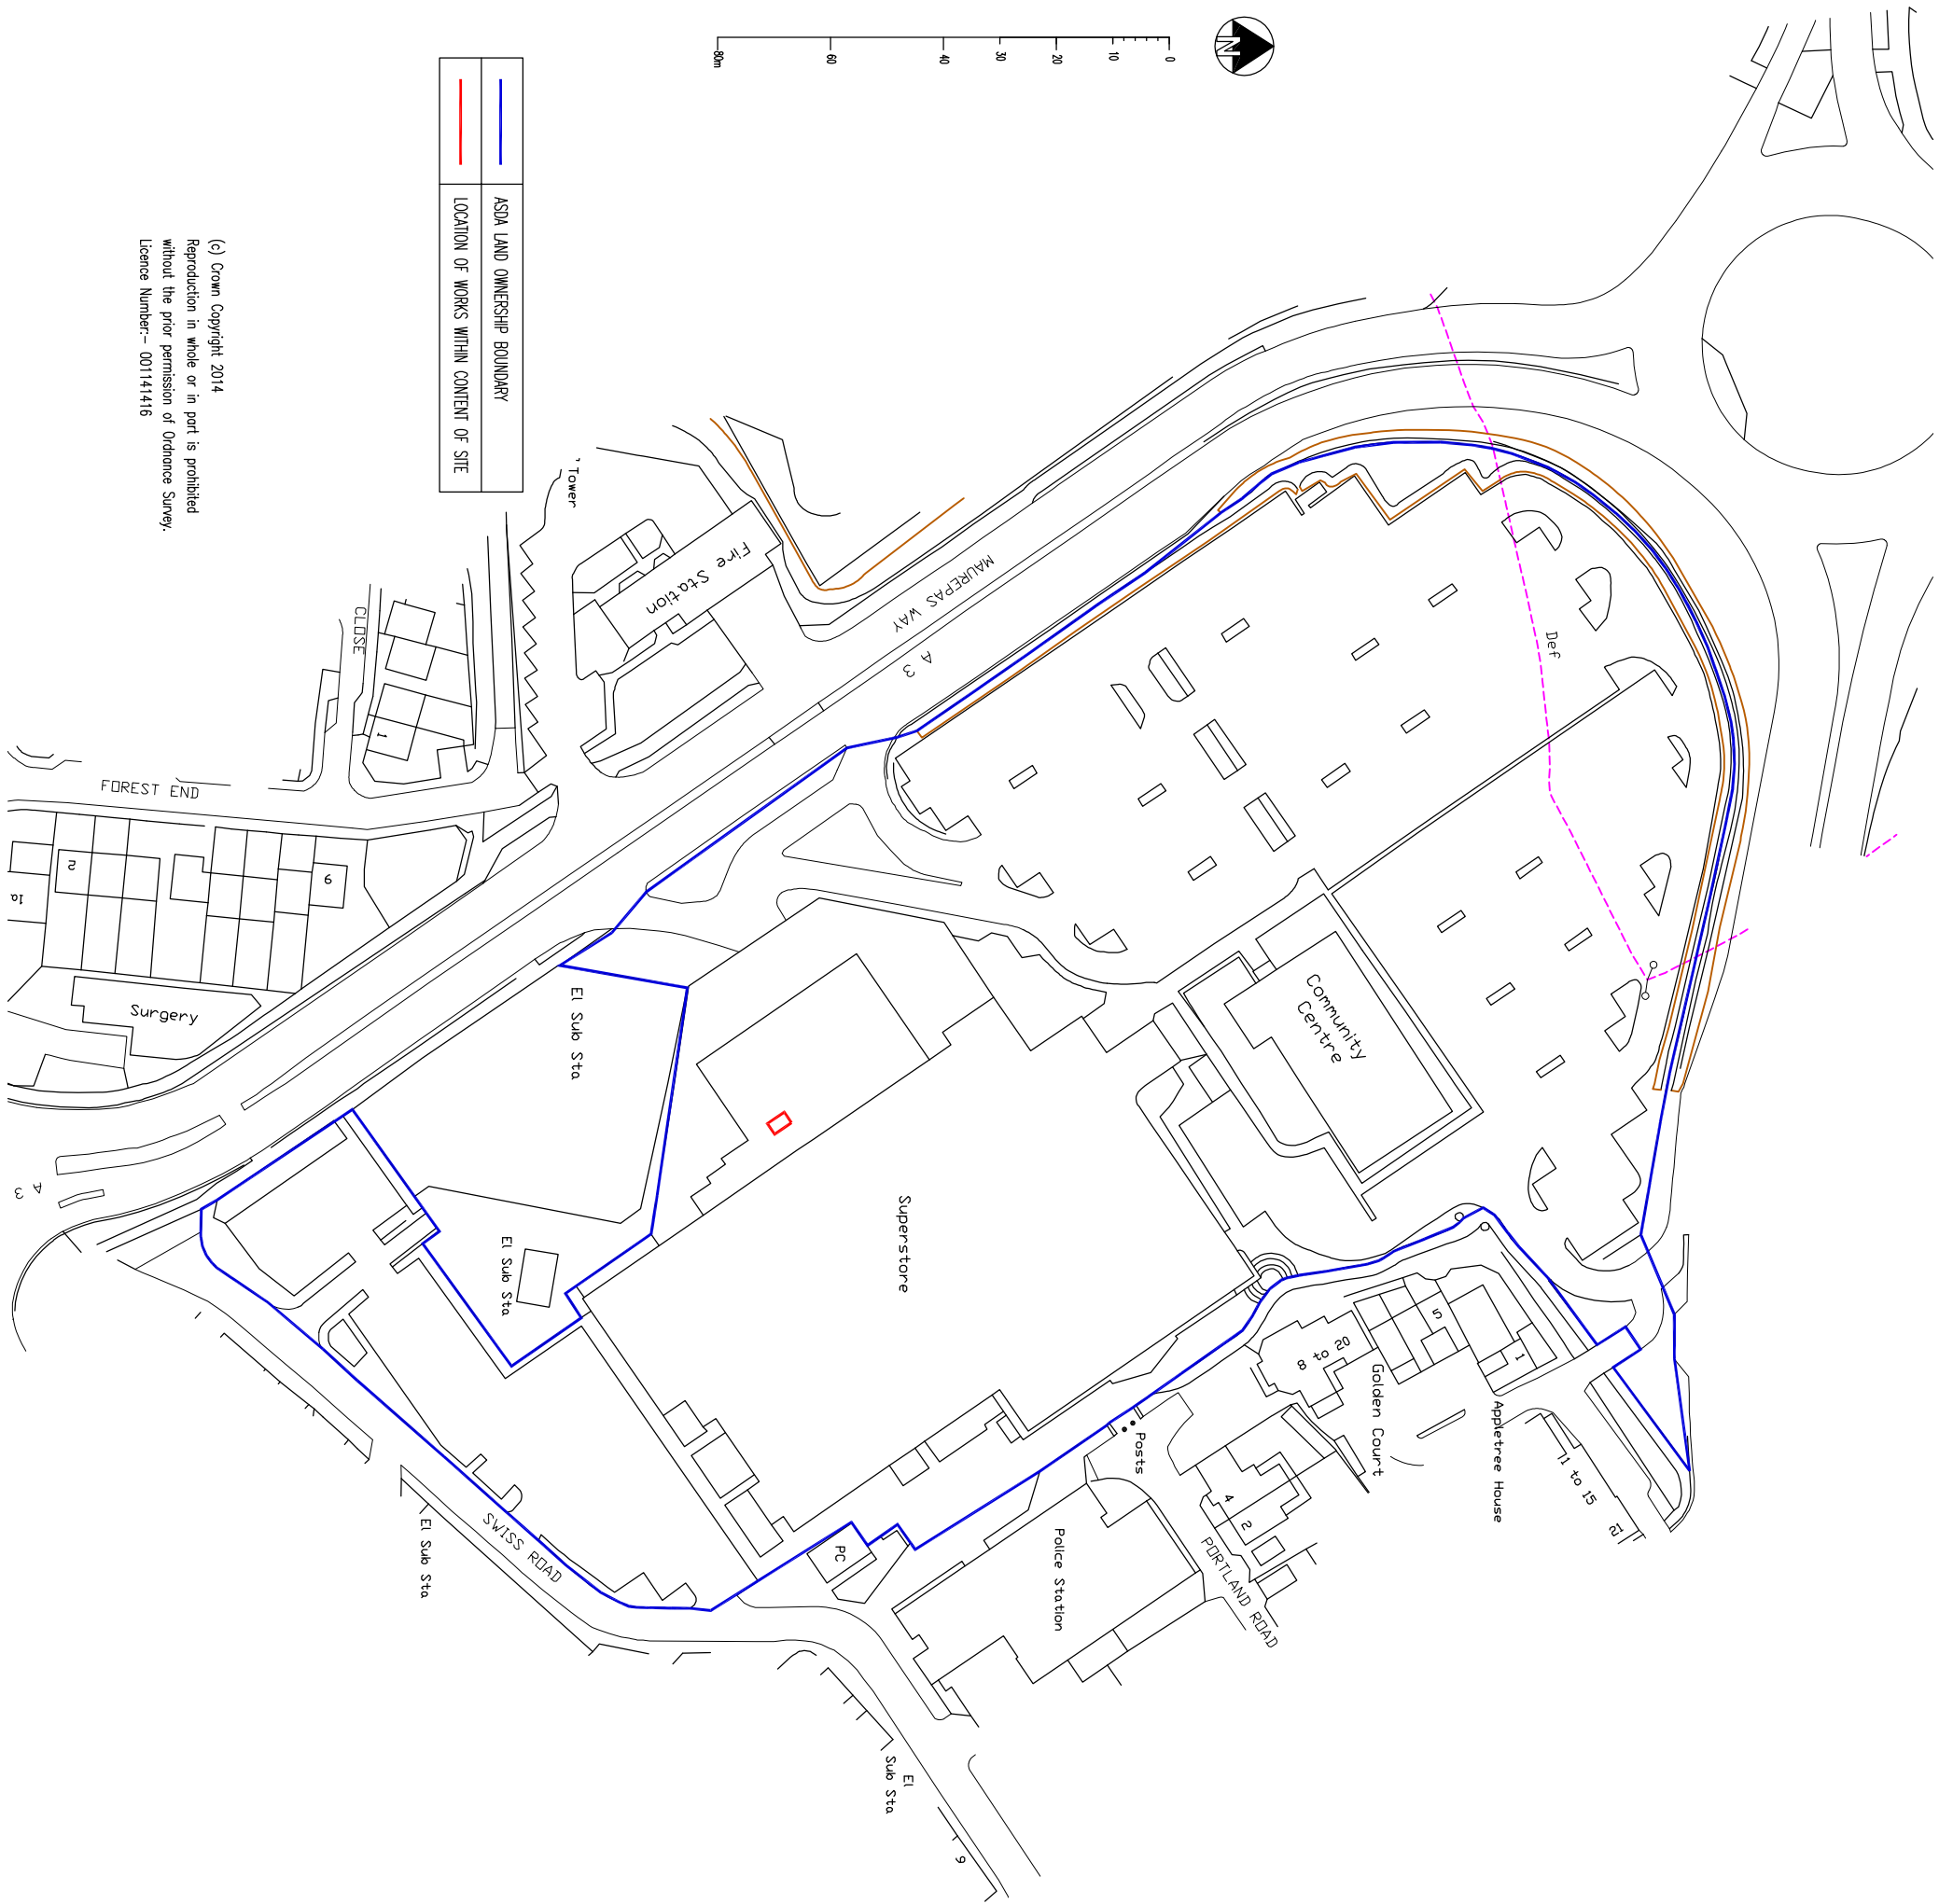

(c) Crown Copyright 2014
Reproduction in whole or in part is prohibited
without the prior permission of Ordnance Survey.
Licence Number:- 001141416

Notes:-

1. Drawing to be used for Planning purposes only,
2. All dimensions are to be checked on site prior to fabrication and/or construction. Any discrepancies are to be brought to the attention of MDA Architectural Services.
3. The copyright for this drawing and design shall remain the property of MDA Architectural Services.
4. This drawing is not to be reproduced without the written permission of MDA Architectural Services



ARCHITECTURAL SERVICES
MDA ARCHITECTURAL SERVICES
www.mdaos.co.uk

LOCATION PLAN

ASDA STORE
4 PORTLAND ROAD
HAVANT
WATERLOOVILLE
PO7 7XR

Scale	1:1250 @ A3	Drawing No.	Rev.
Date	15/02/14		
Dwg By	MA	0096/06/001	—

PLANNING