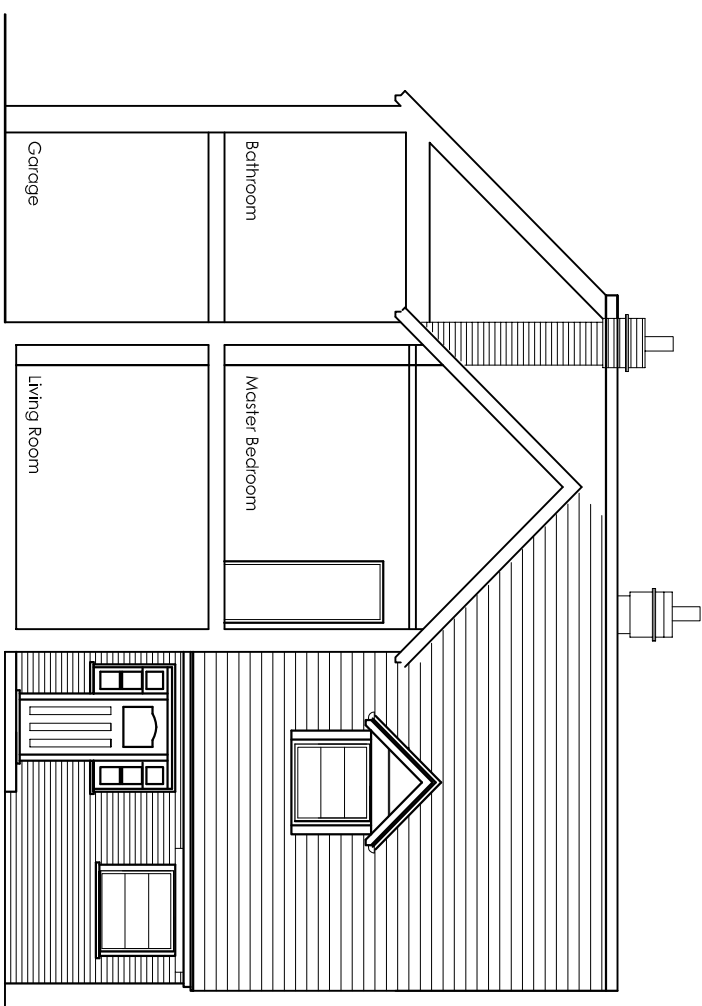
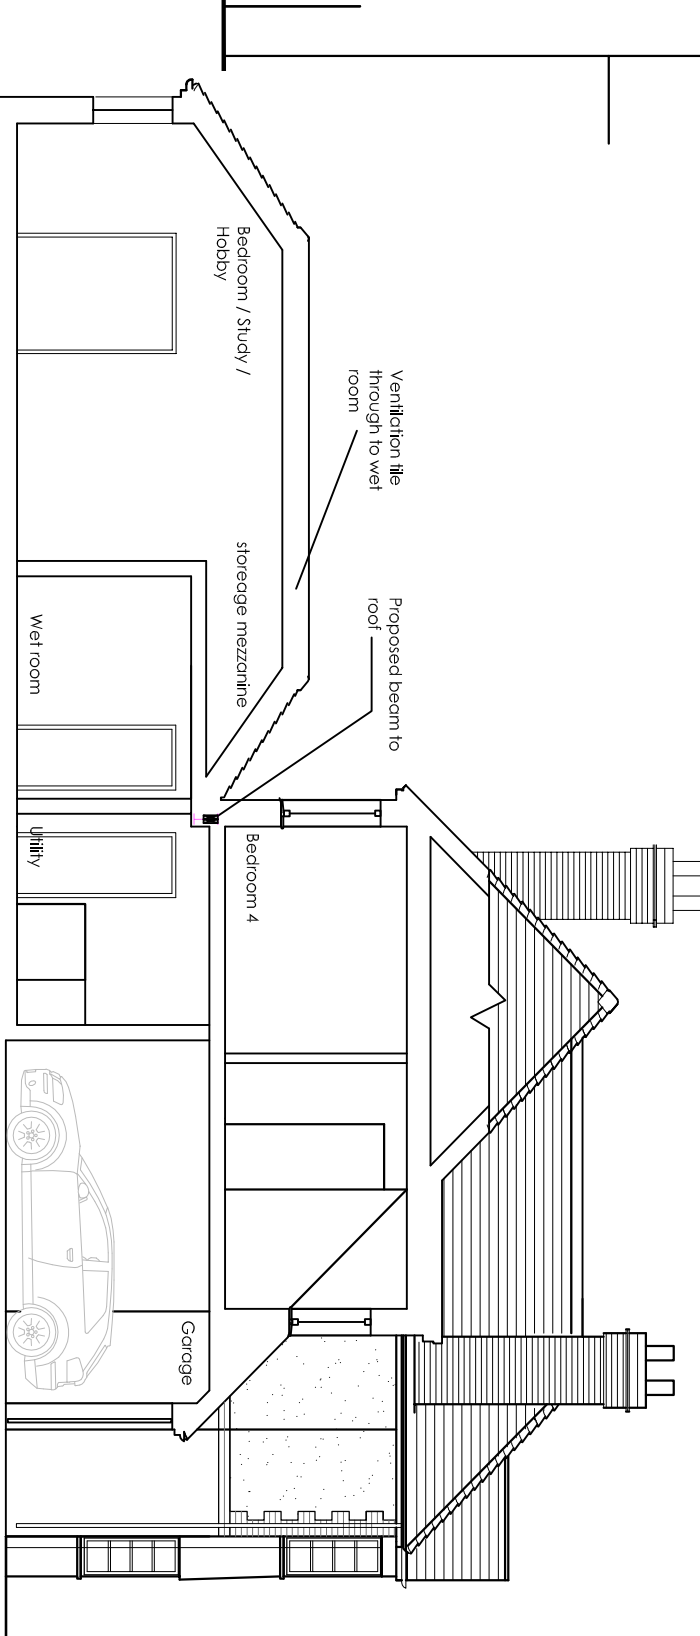
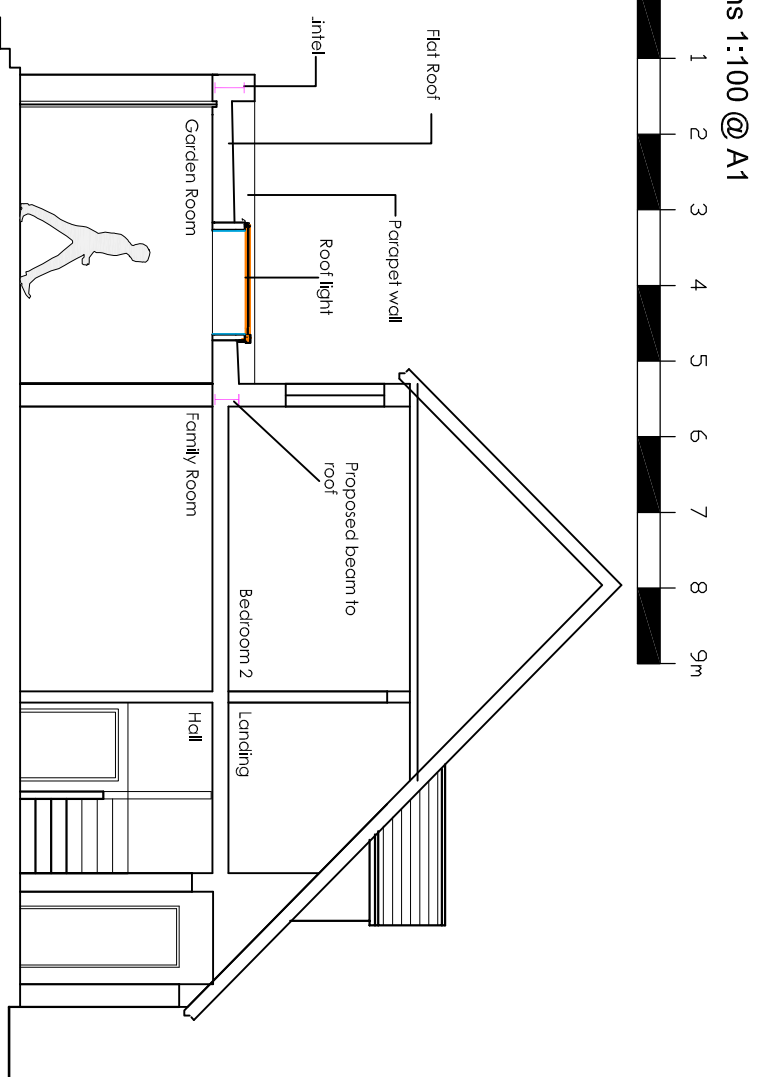
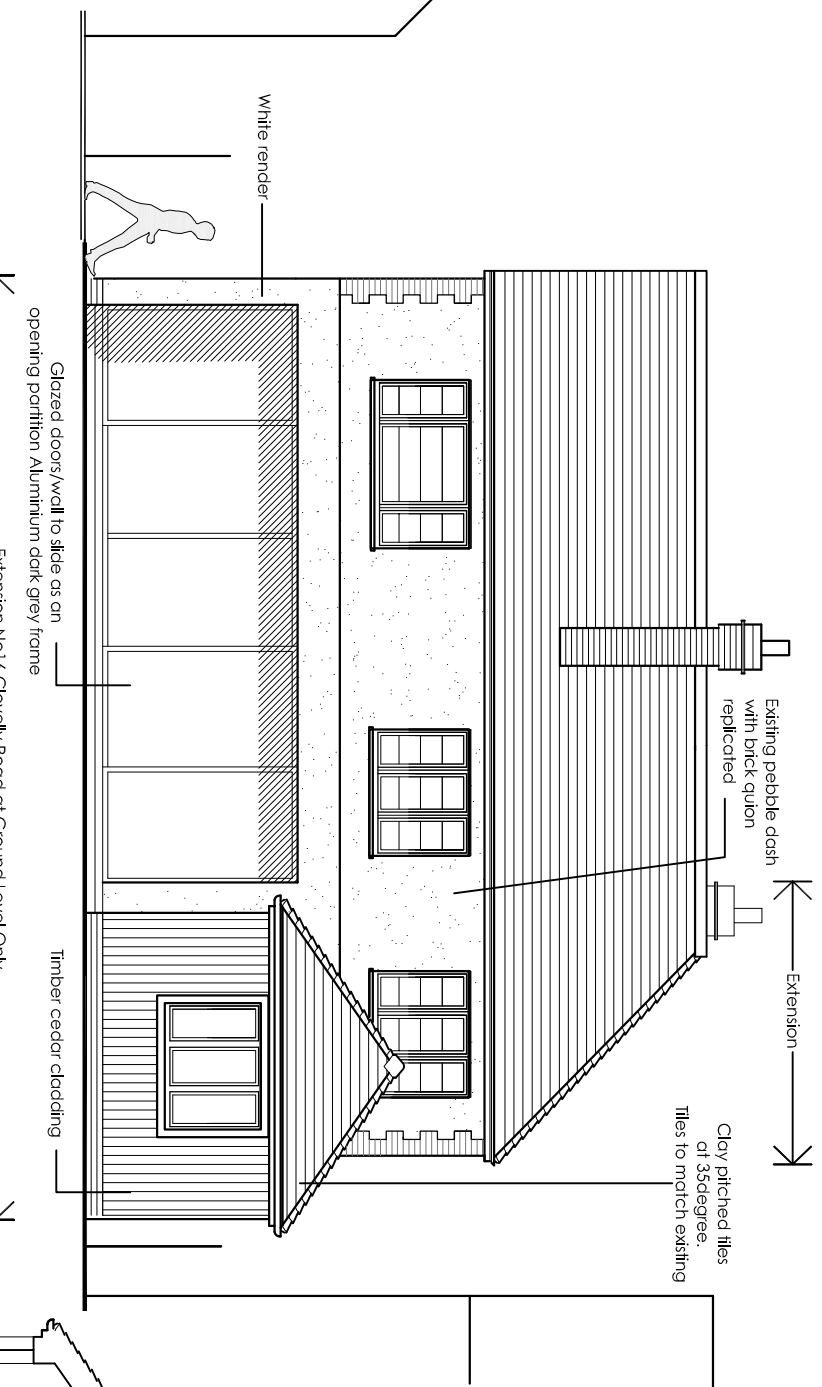
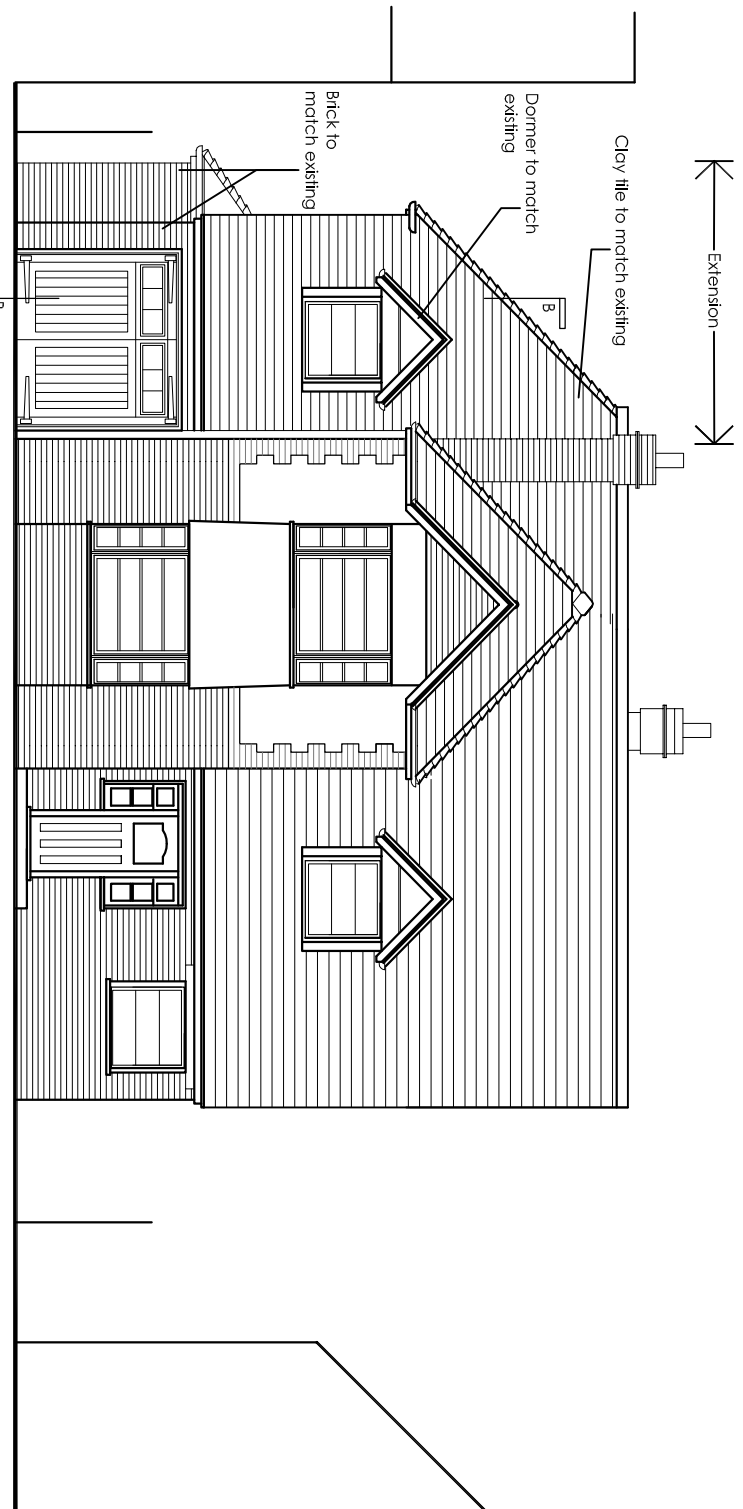
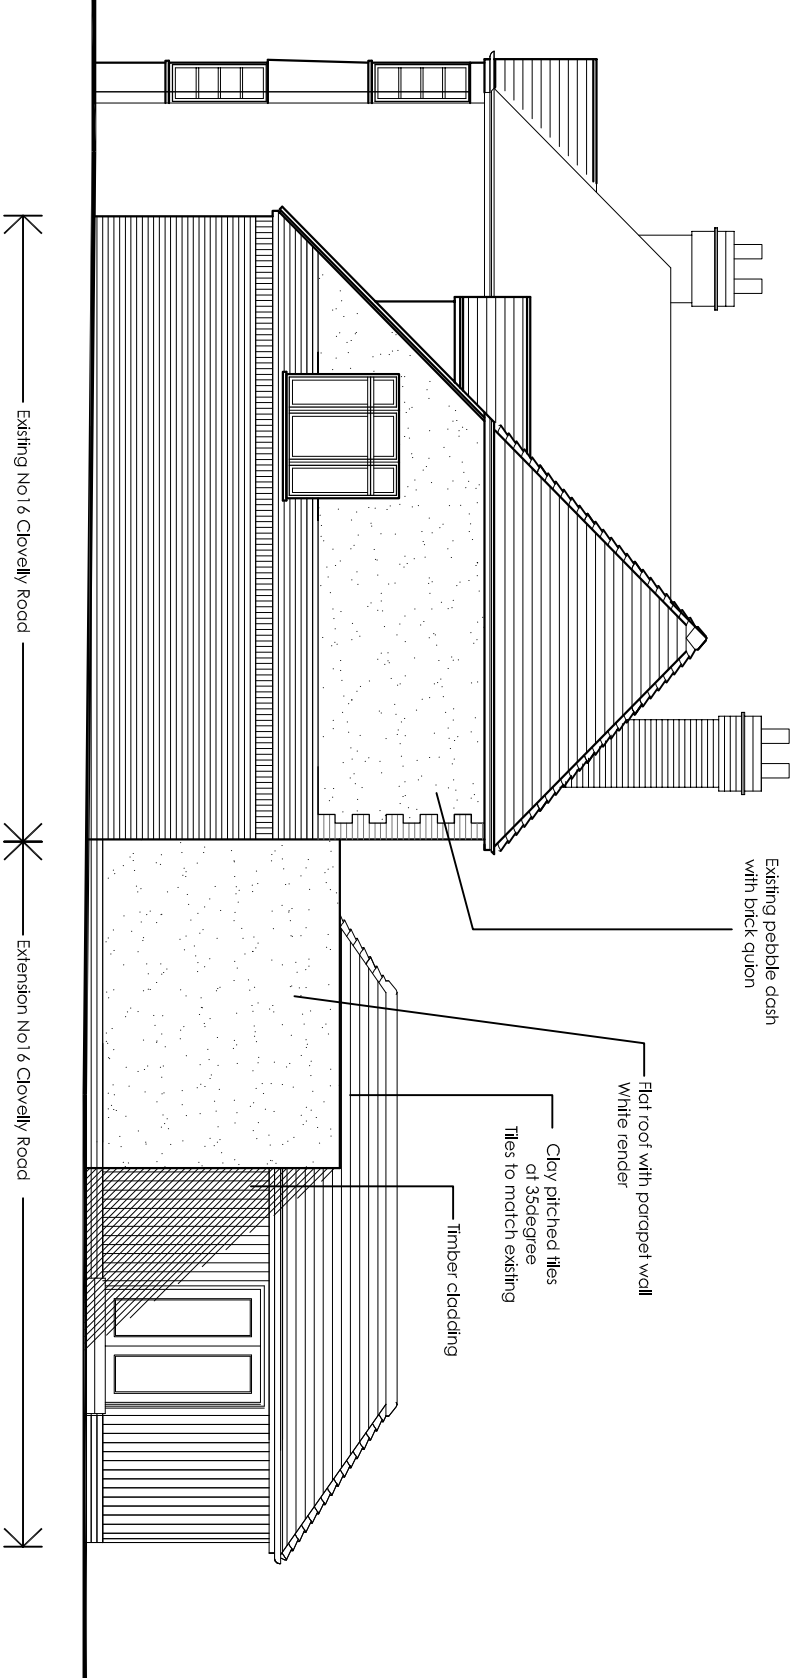
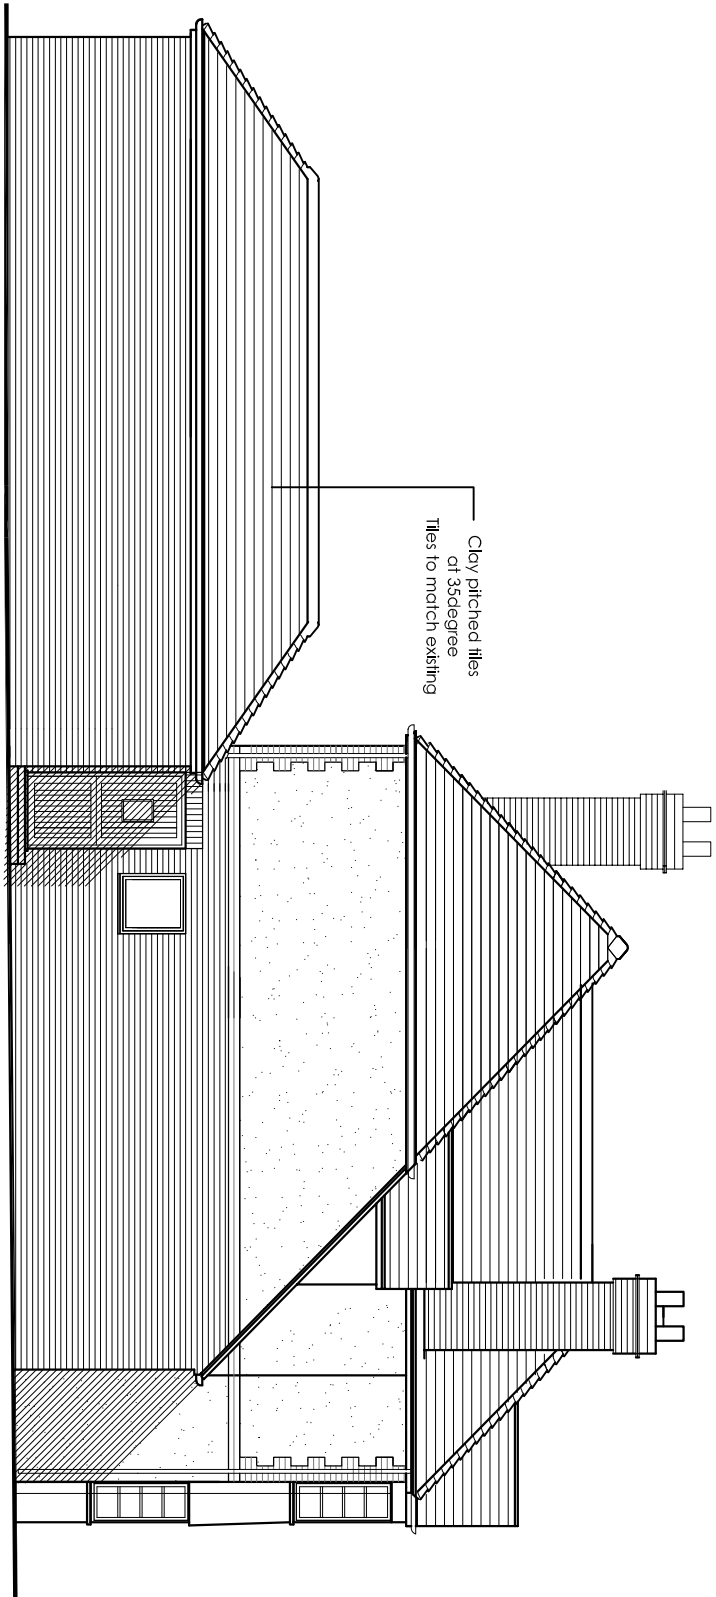
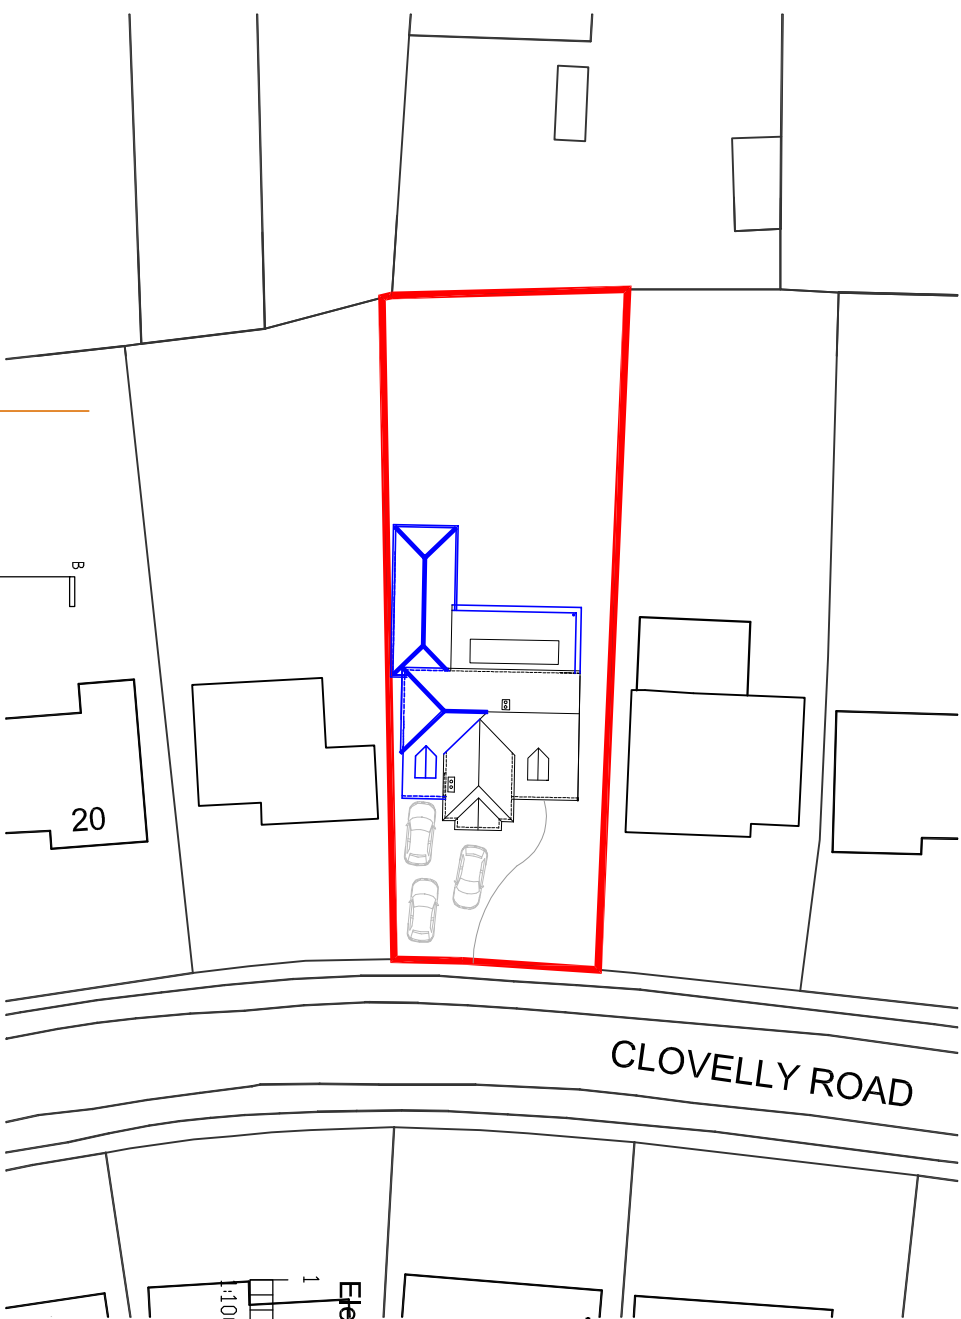
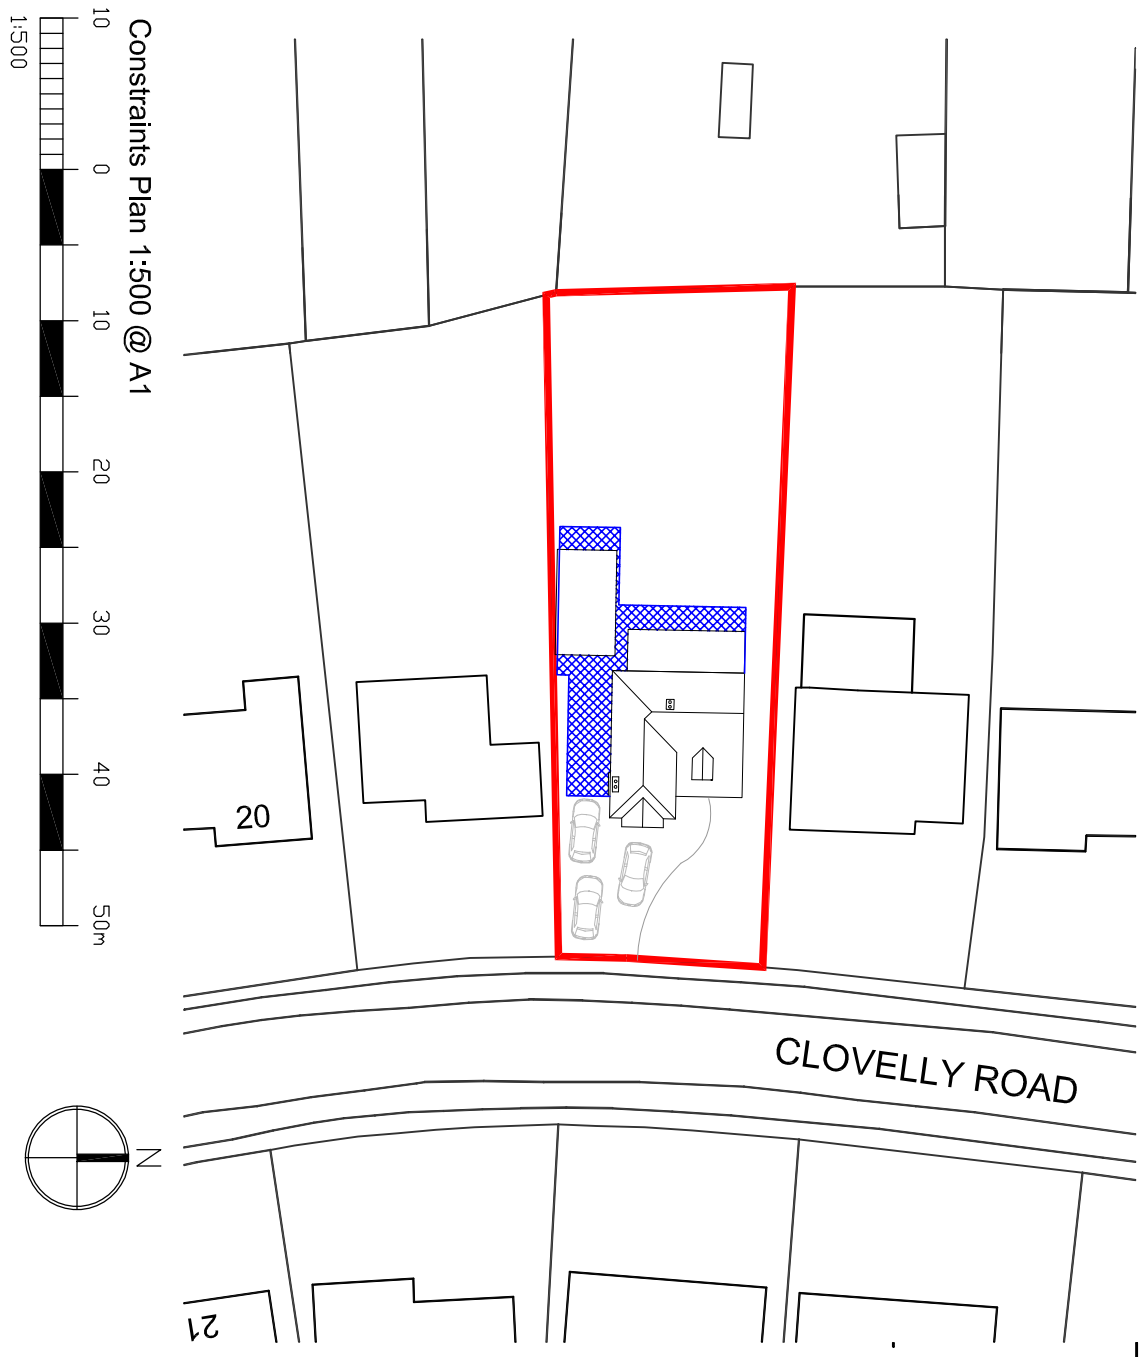


NOTES:






Dimensions to be checked on site before commencing work. Any discrepancies shall be reported to the architect immediately.

Do not scale from these drawings except for planning purposes.

Use figured dimensions only.

Where applicable, this drawing is to be read in conjunction with other consultants' drawings.

All drawings to be used in conjunction with specification and all other drawings including structural engineer and mechanical and electrical drawings / specification

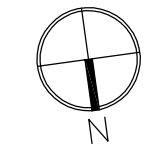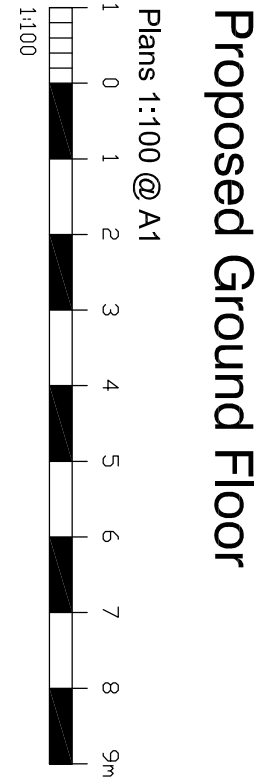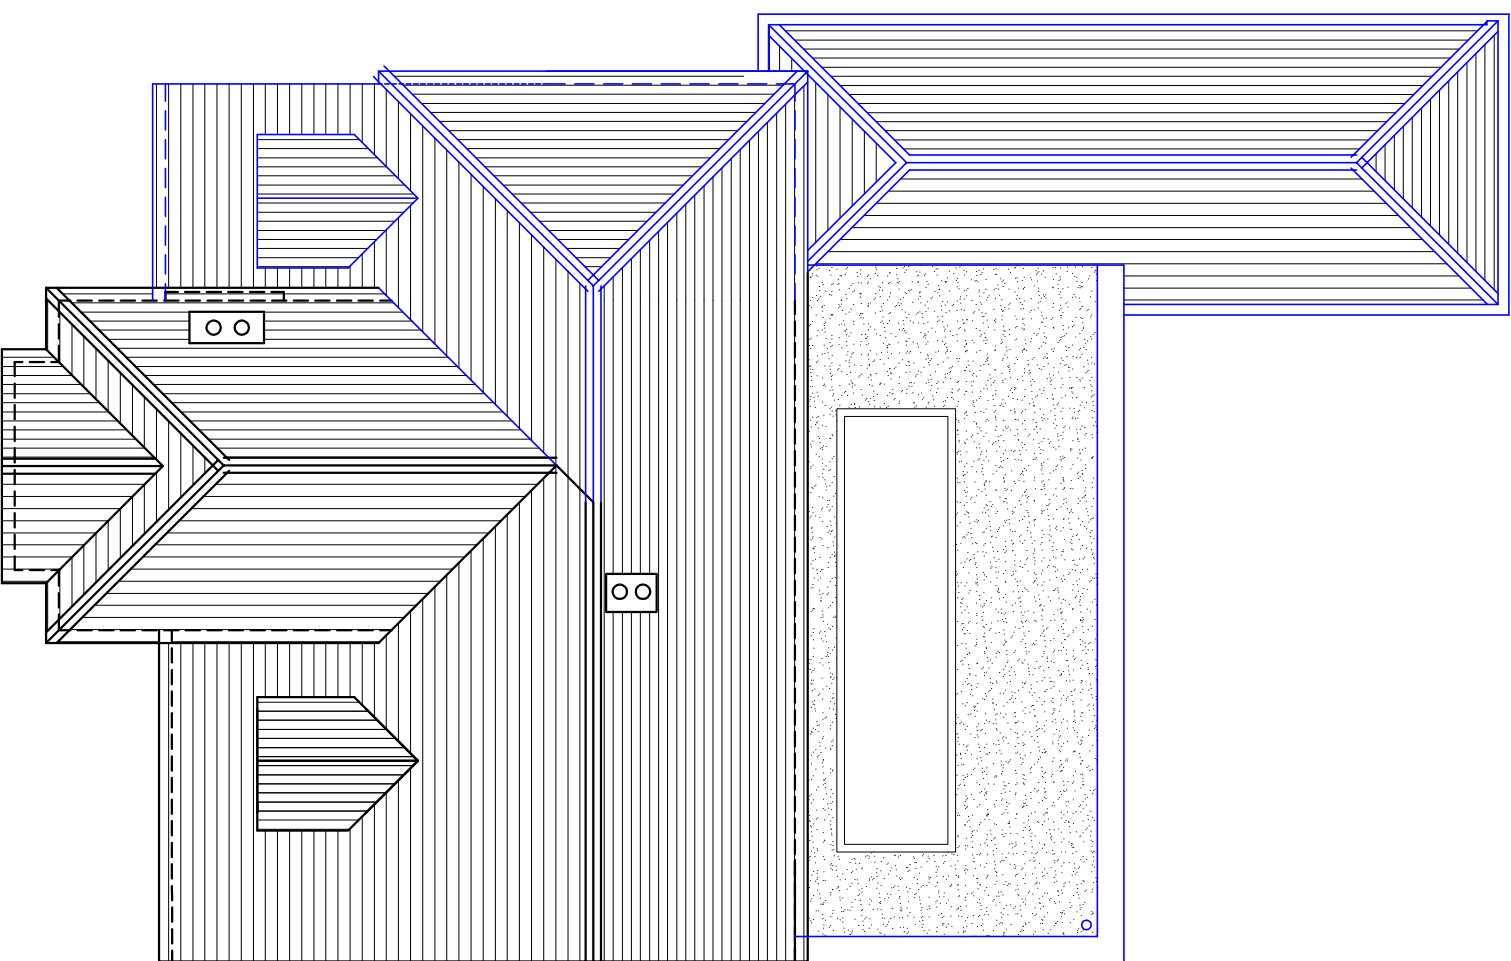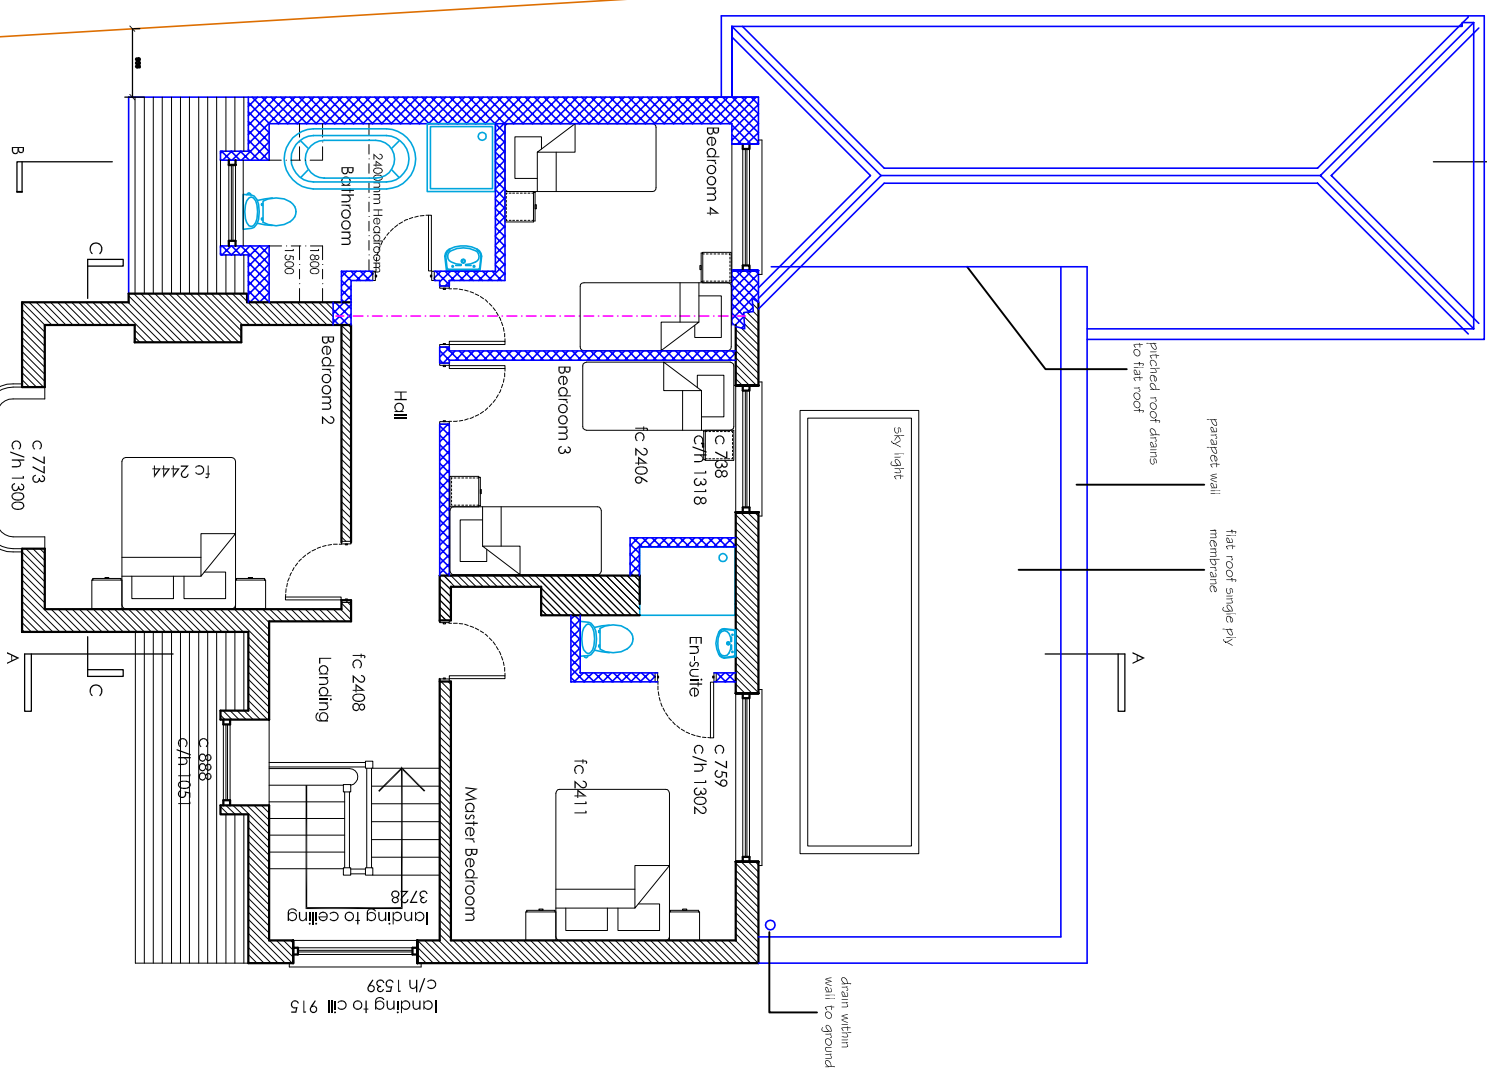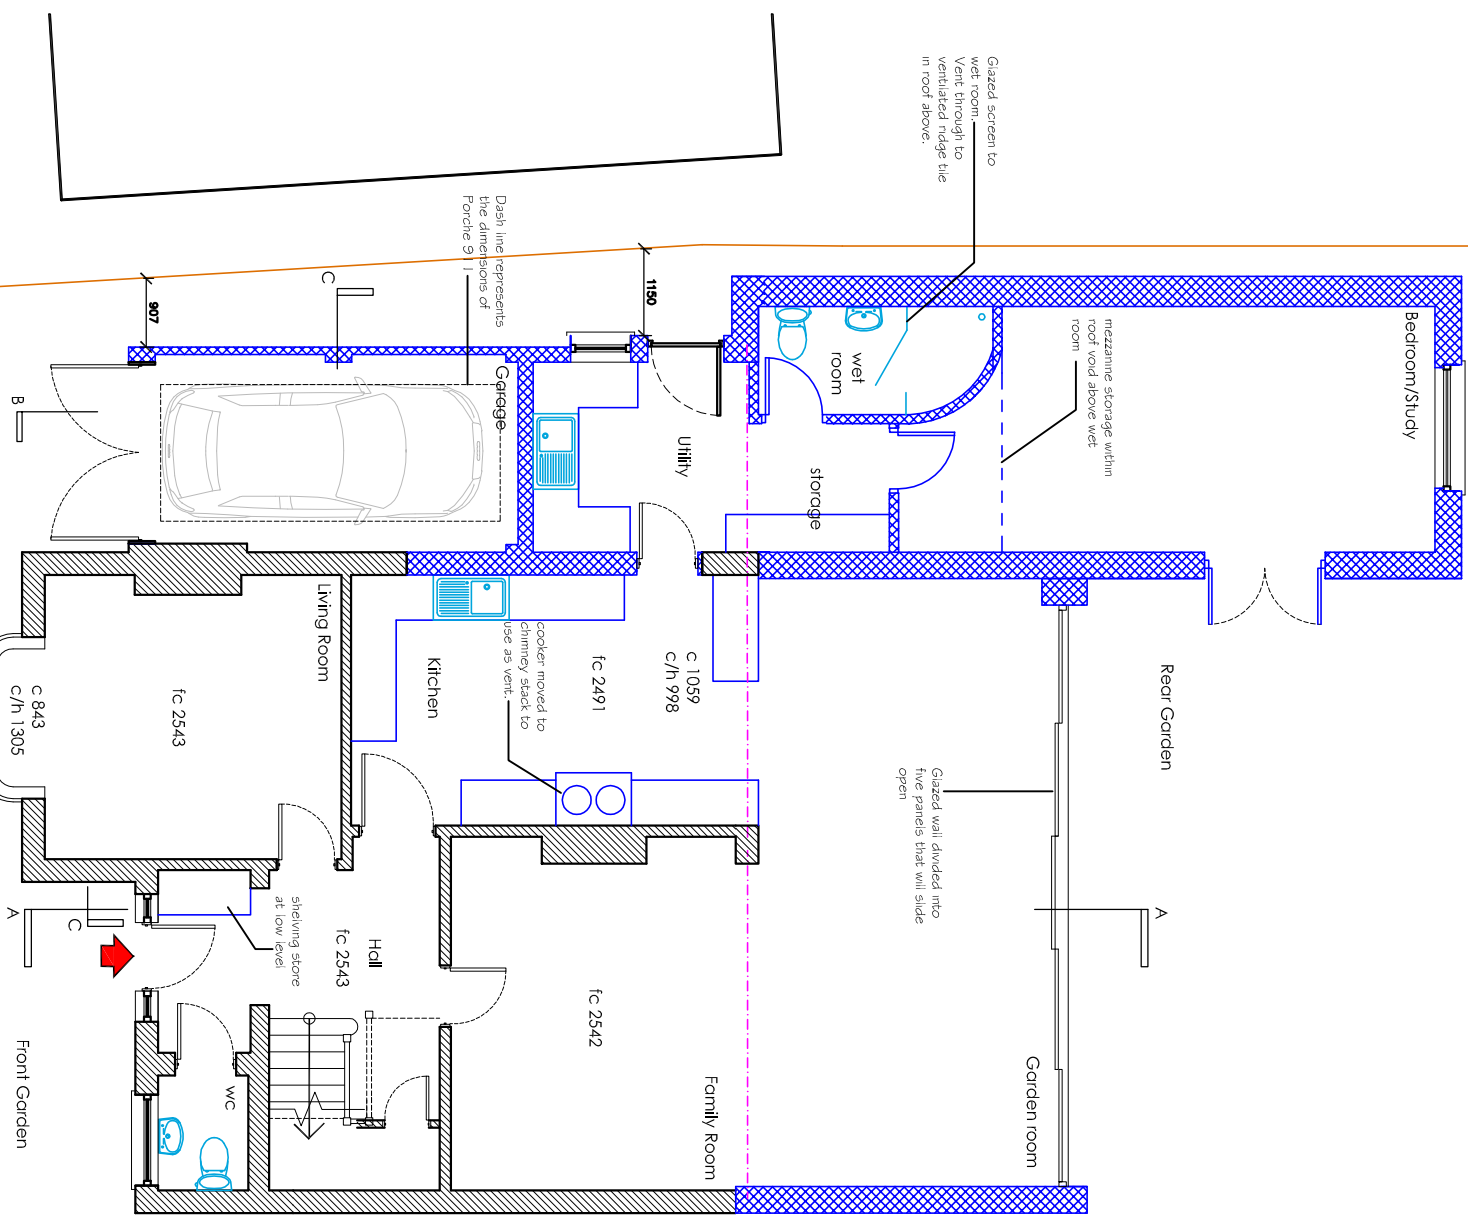

REV	DATE	AMENDMENT	DRAWN
A	2024.04	Finalised	KL

hdy
Hayder Davies Architects Ltd
1 The Old Four Mill
St. Andrew's Road
01243 370 715
mail@hdyarchitects.co.uk
www.hdyarchitects.co.uk

CLIENT
Mr & Mrs Lee & Al Wood

PROJECT
16 Clovelly Road
Eastwood
PO10 7HL

DRAWING
Block Plan
Existing Floor Plans
Existing Elevations/Sections

SCALE
1:500 @ A1
1:100 @ A1
1:100 @ A1

DATE
April 2014

DRAWN
KL

REVISION
A