
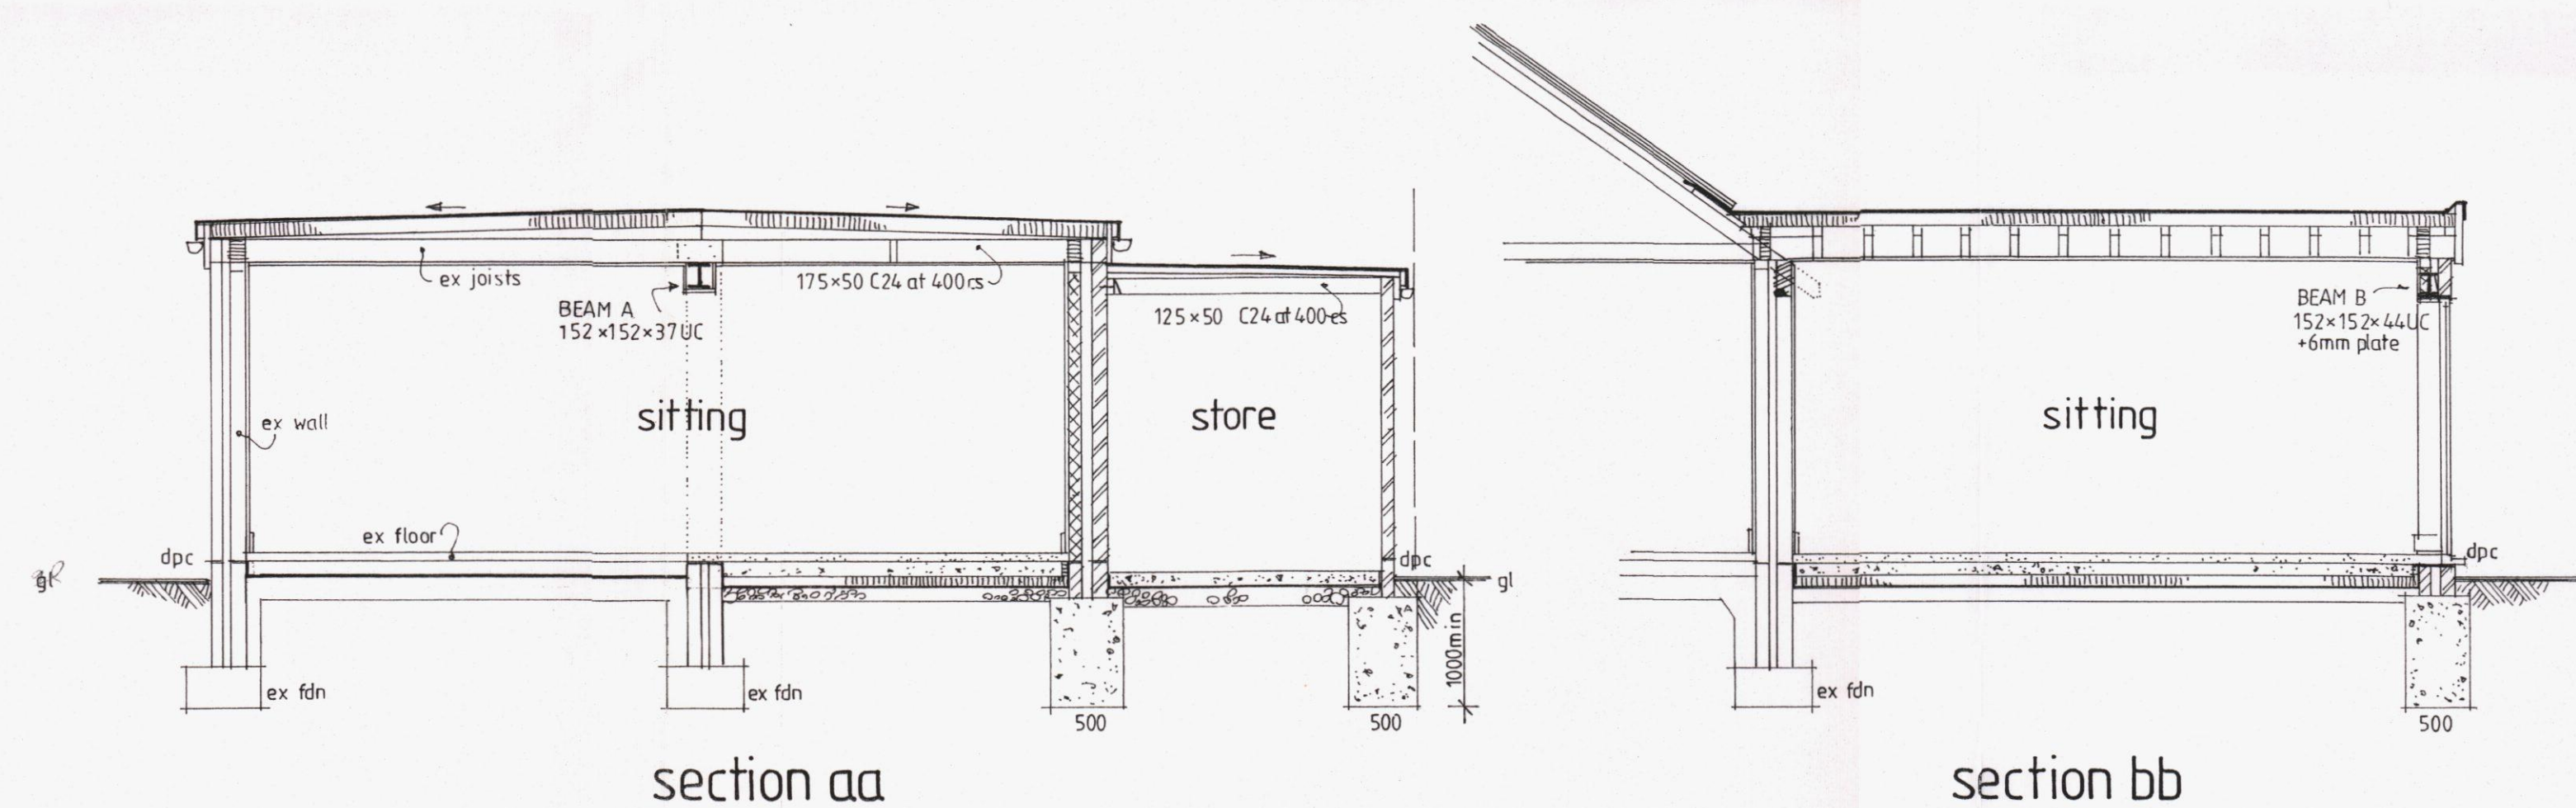
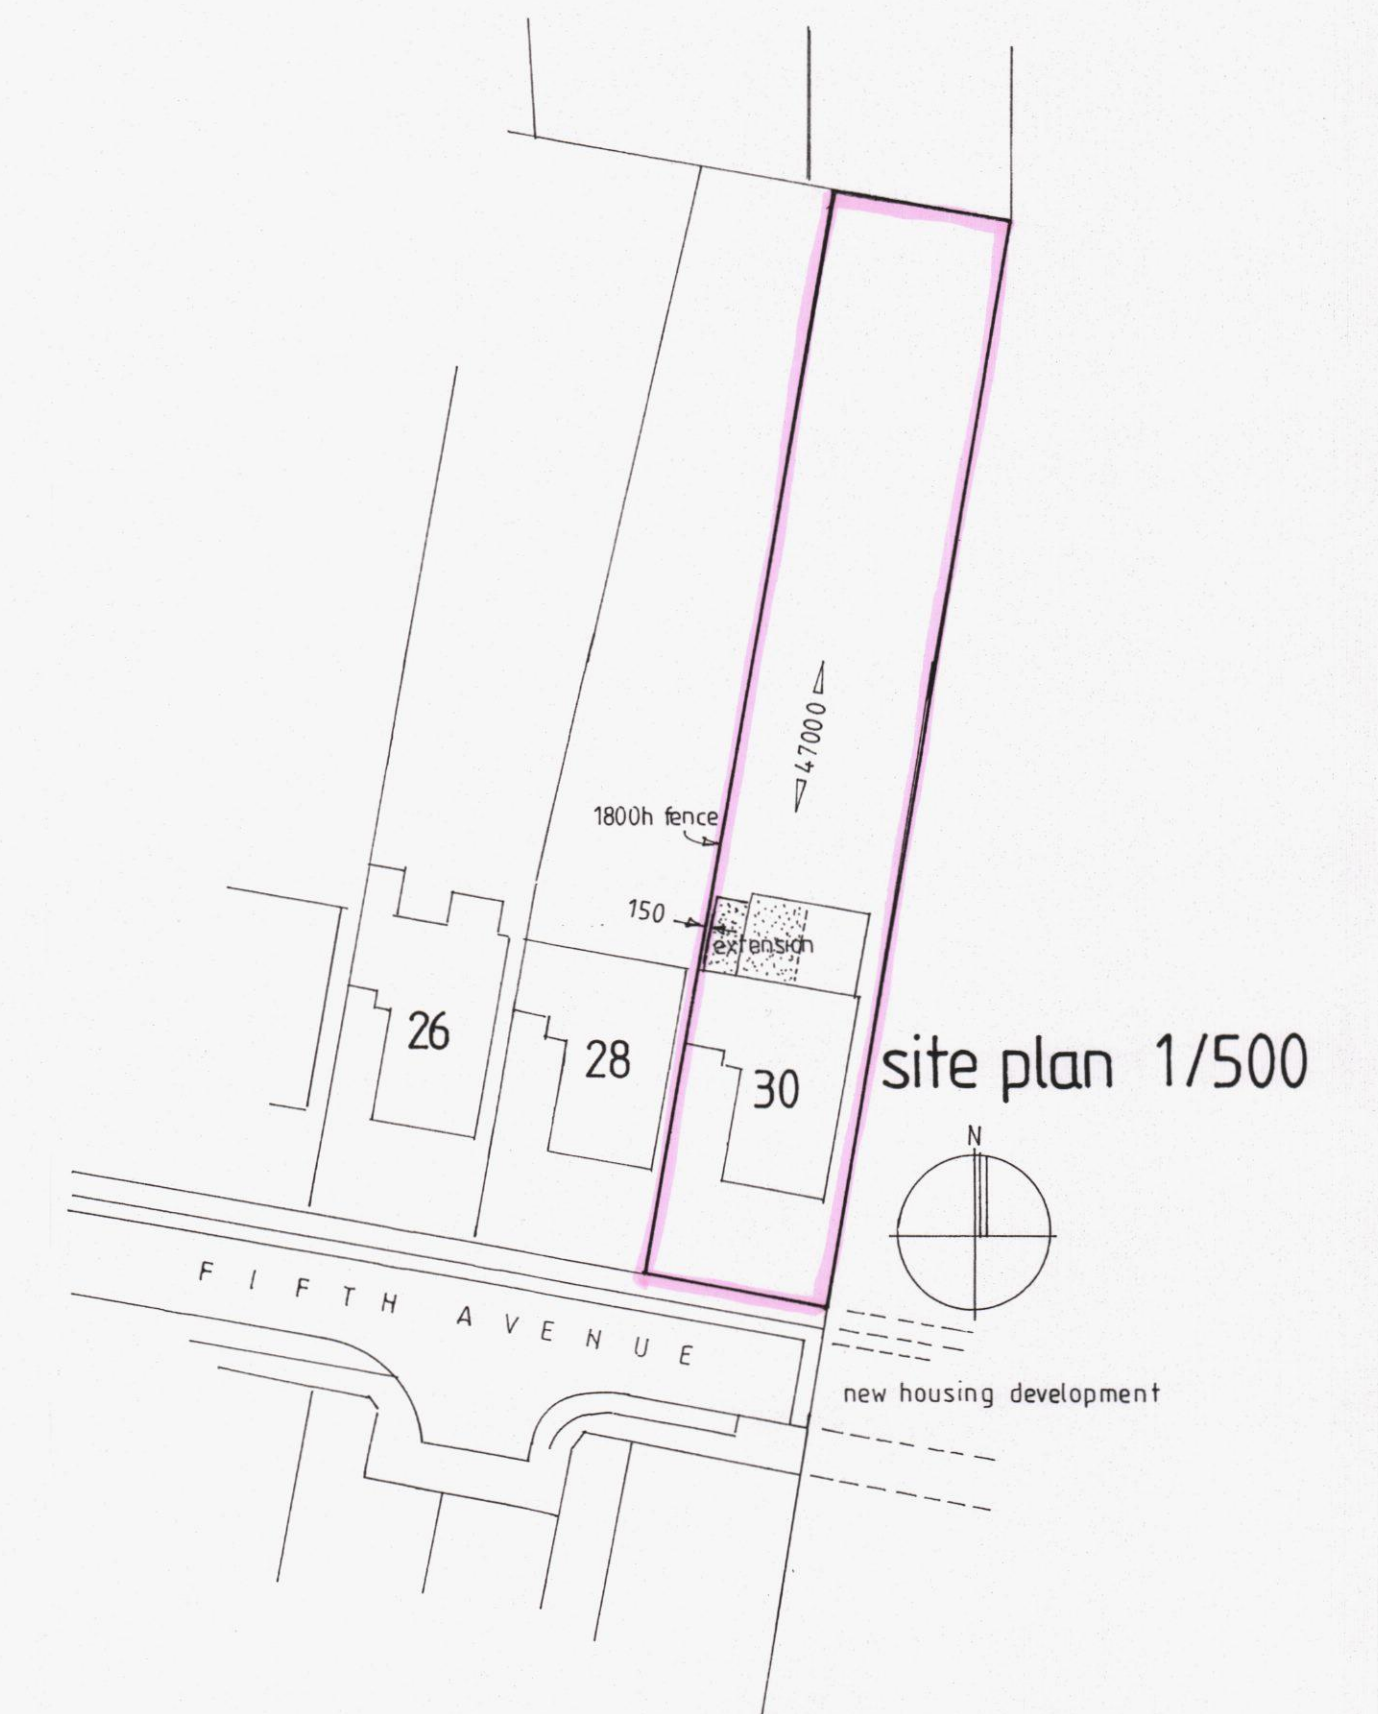
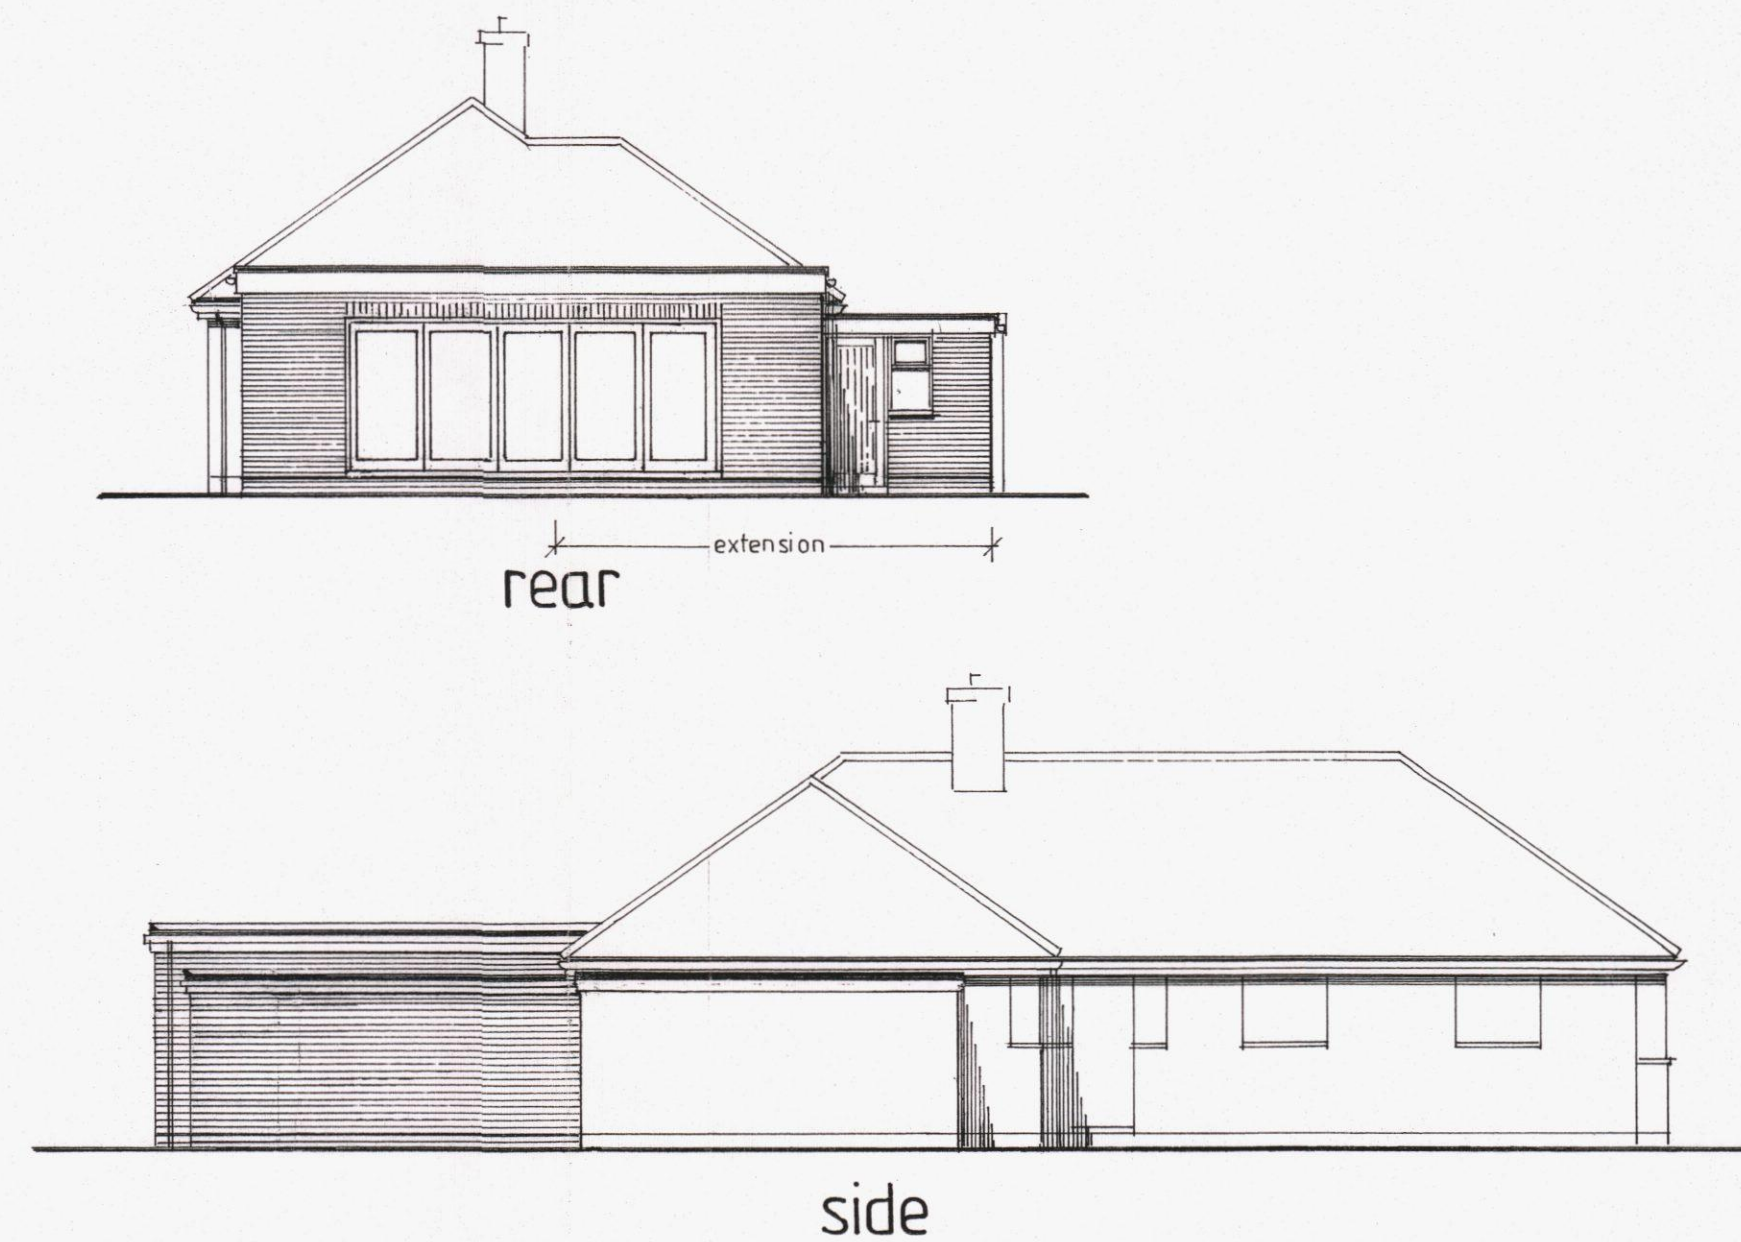


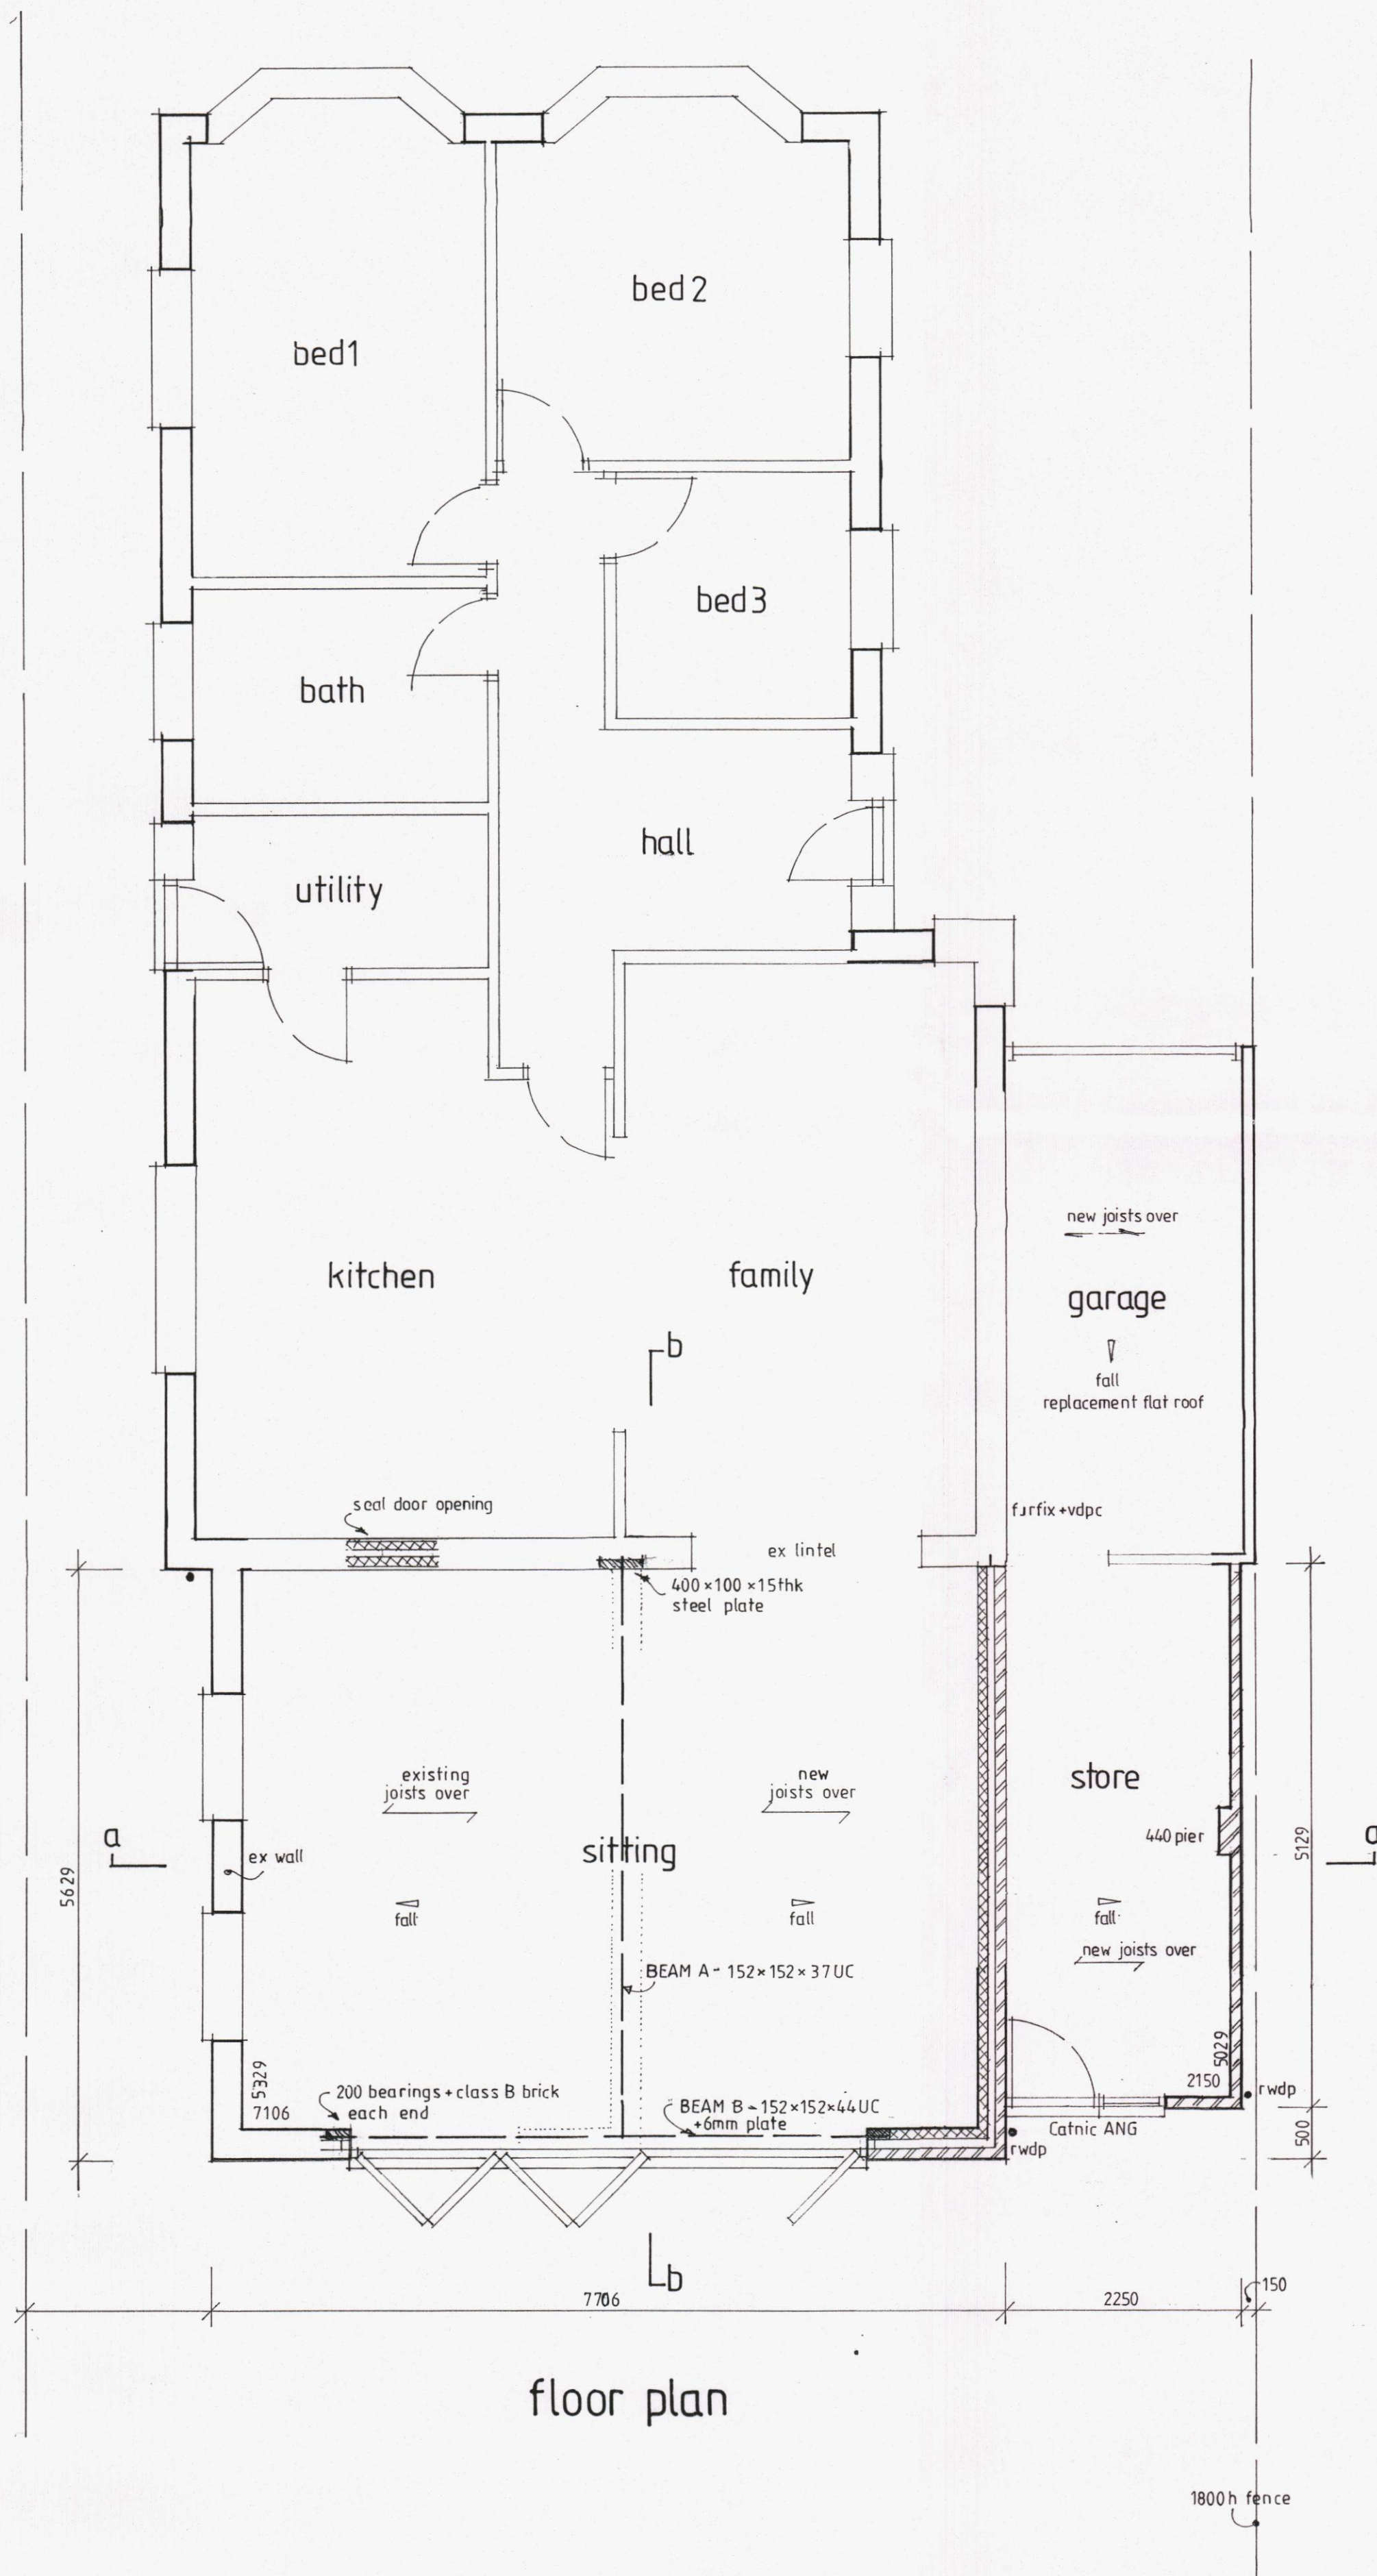

PROPOSED REAR ADDITION
 30 FIFTH AVENUE, DENVILLES, HAVANT, HAMPSHIRE, PO9 2PL.
 Scale: 1/50 & 1/100.
 Drwg.no. 14/8/2.
 April 2014.

HAVANT BOROUGH COUNCIL
 14 APR 2014
 RECEIVED