





Havant Club

East Street Elevation

Bear Hotel

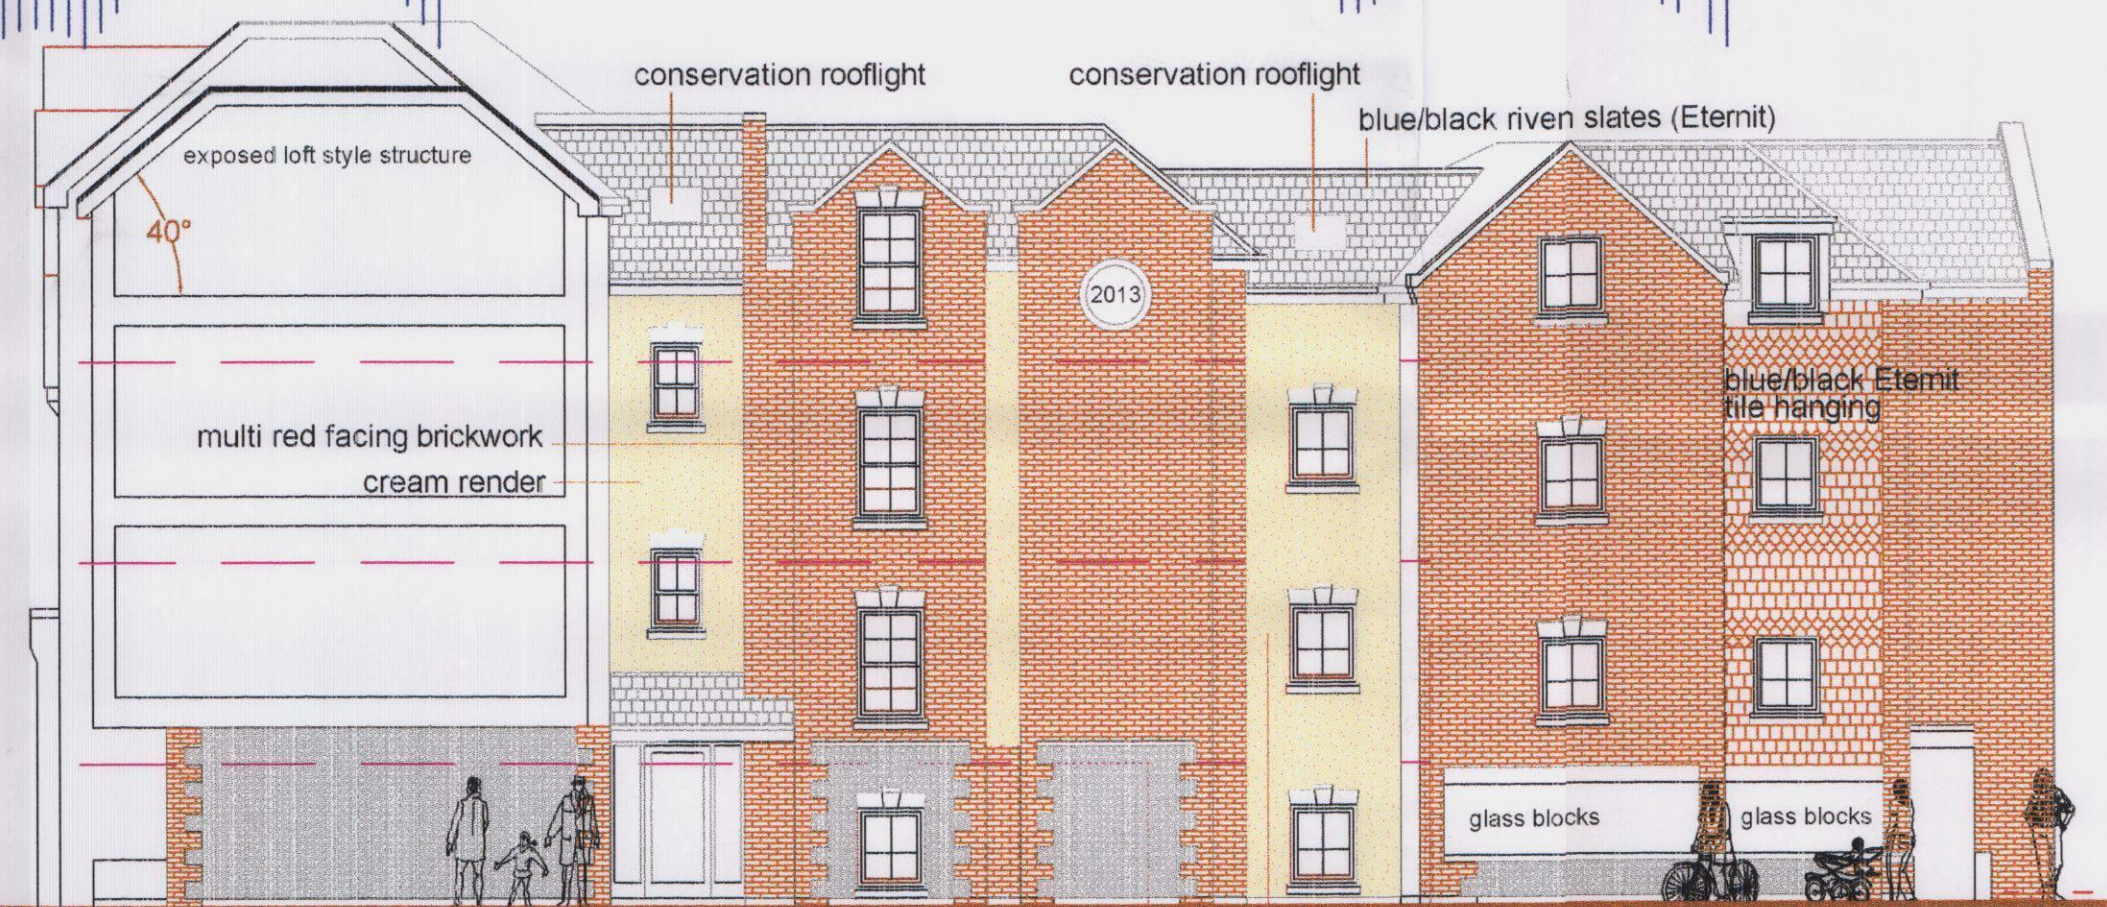


Section B-B & East Elevation

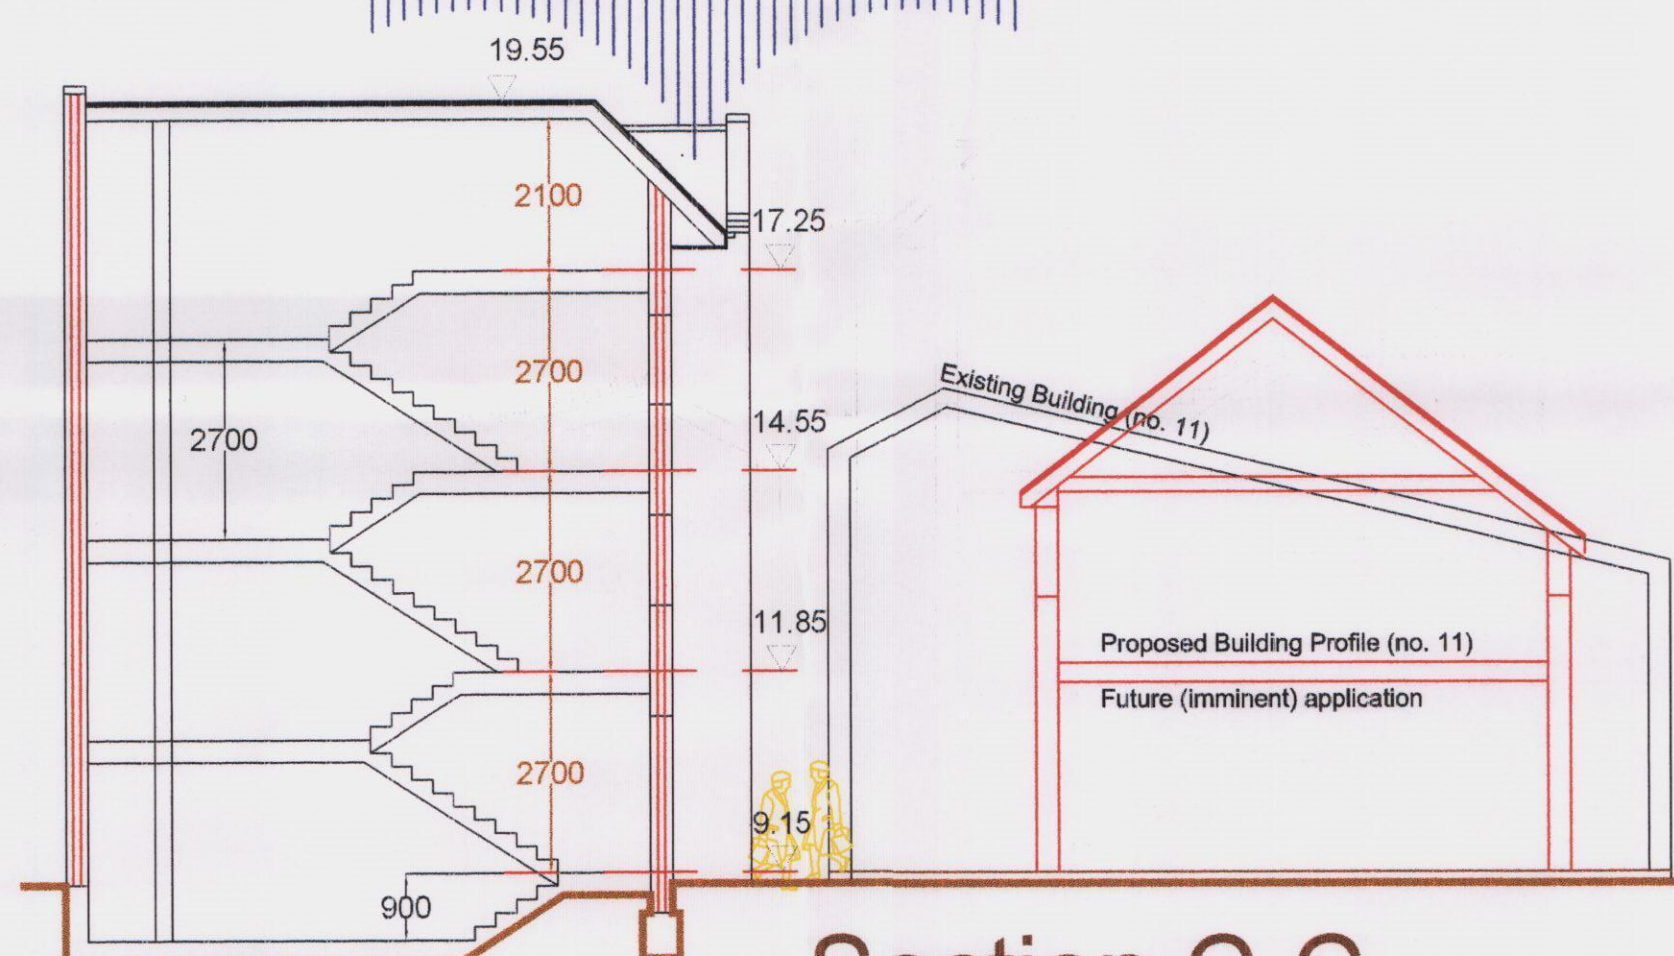


Section C-C



West Elevation

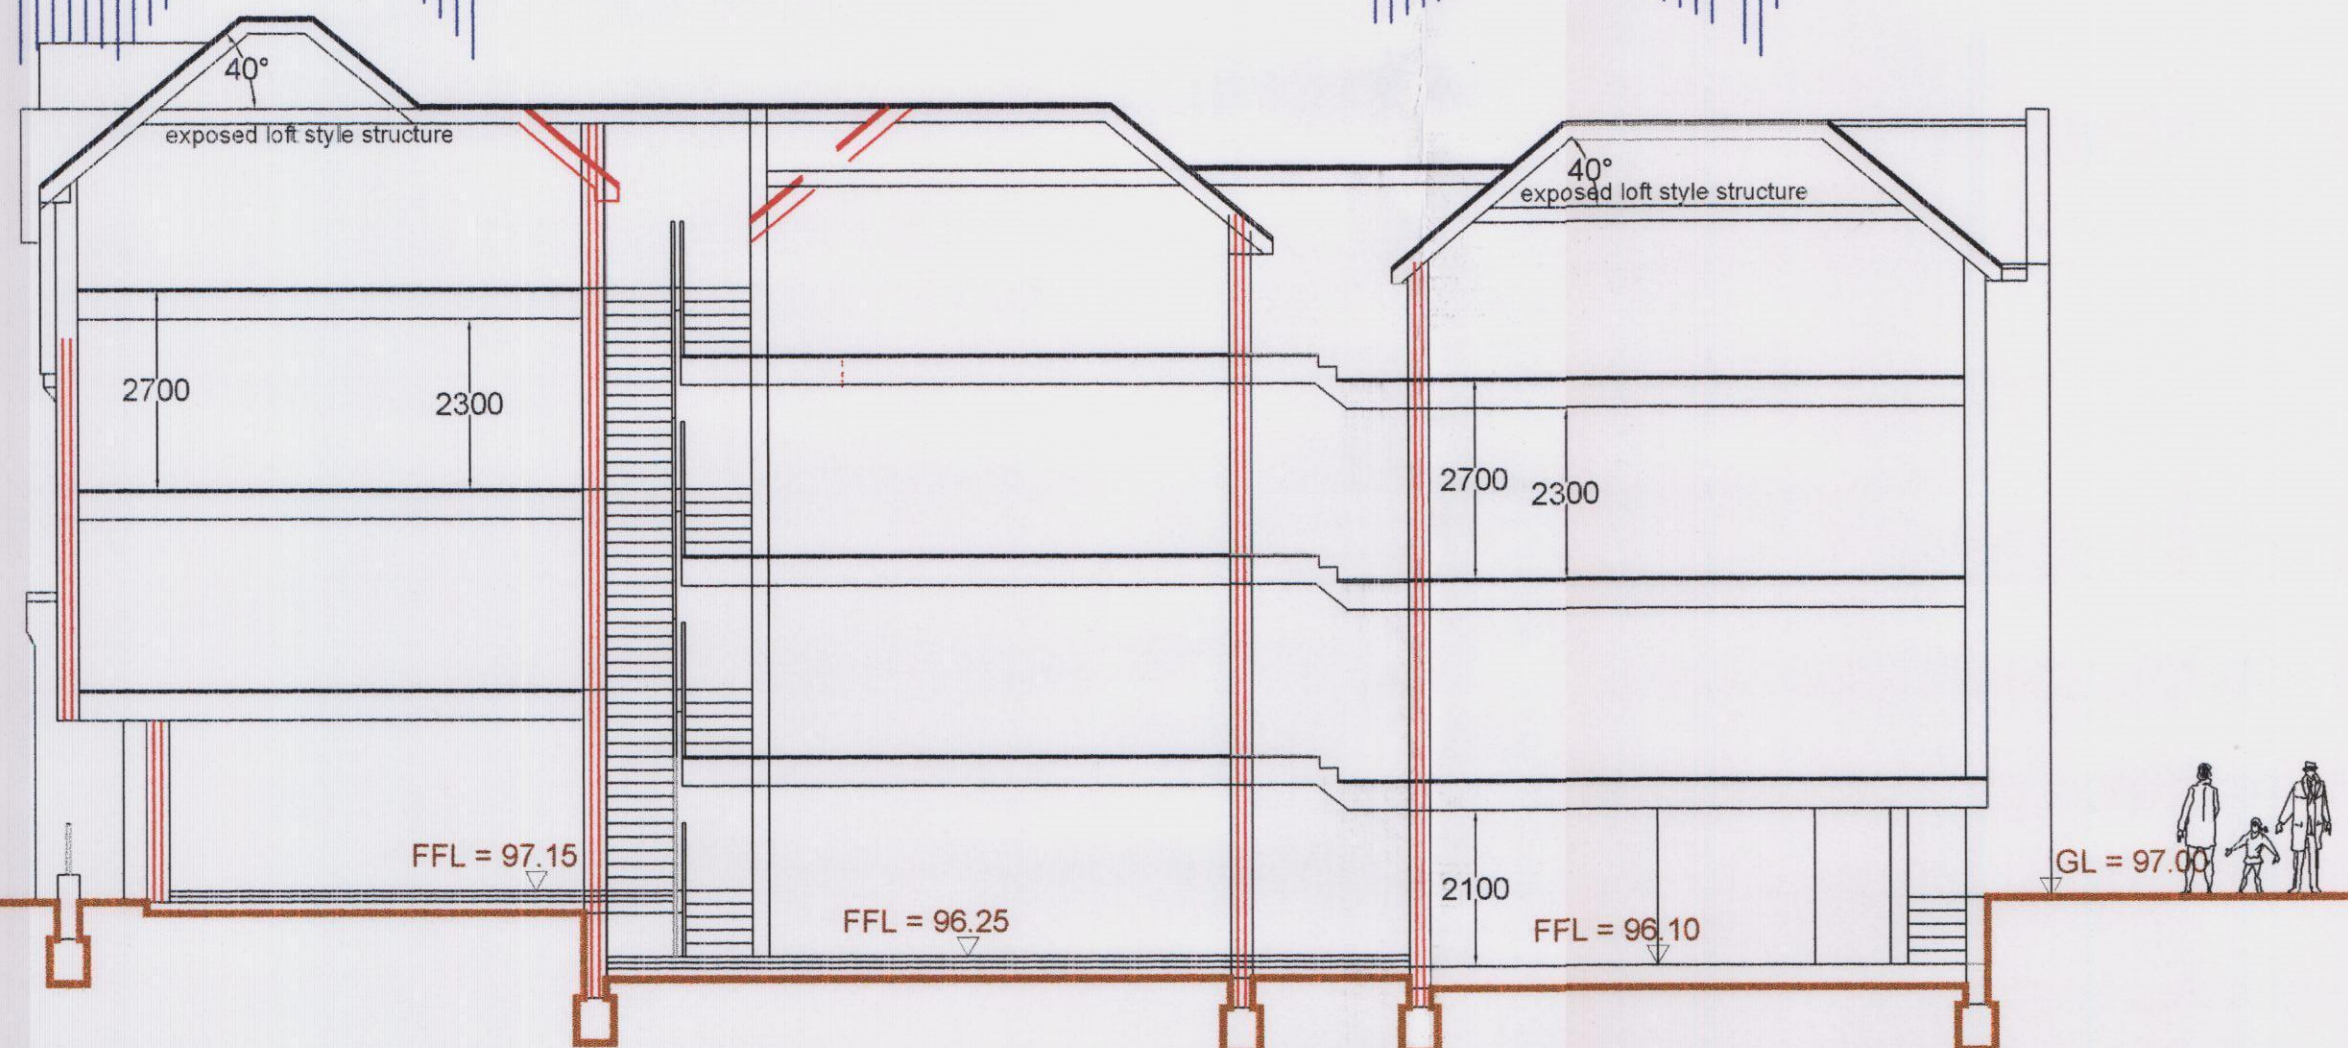


Section A-A

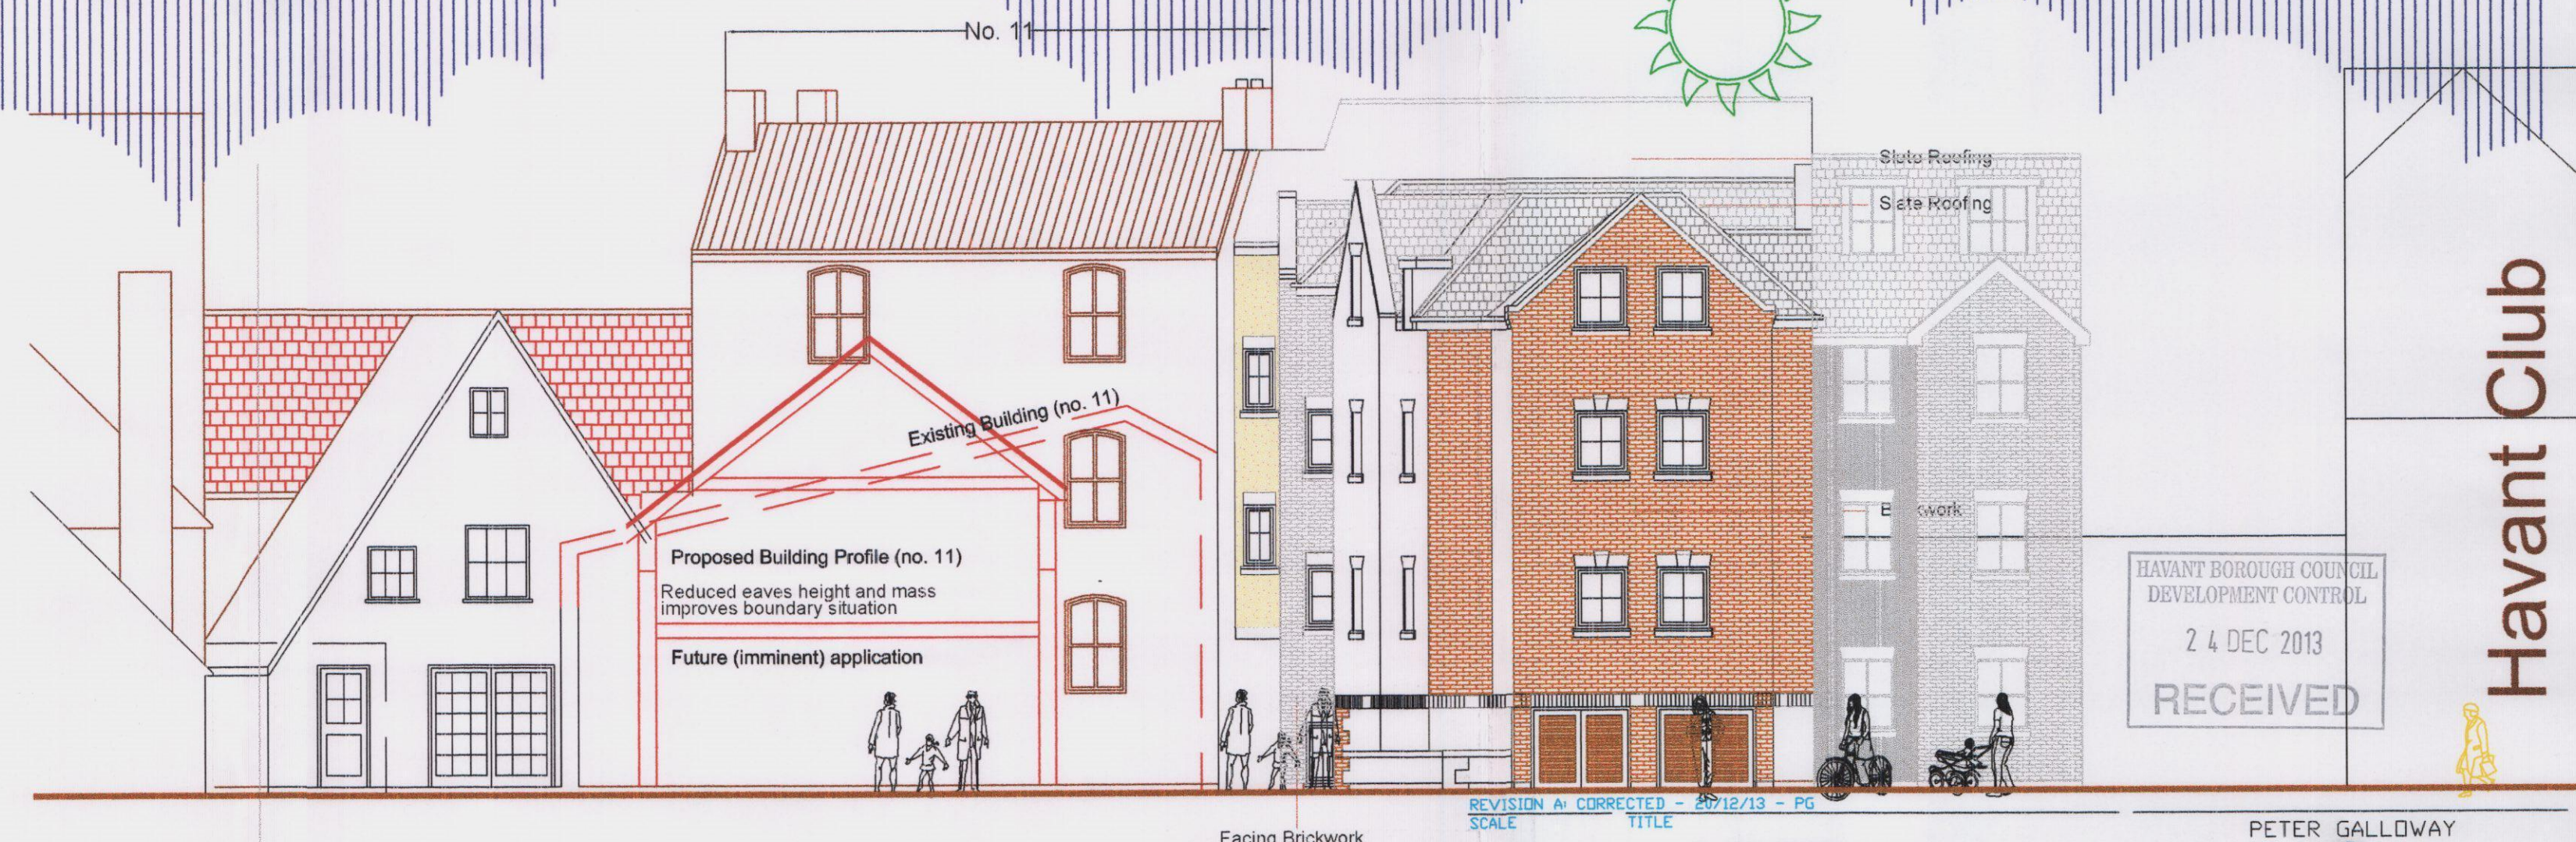

North Elevation

Havant Club

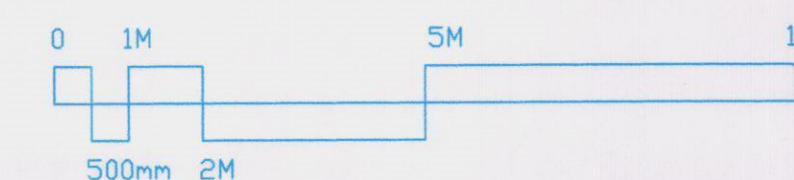

REVISION A: CORRECTED - 25/12/13 - PG	TITLE
1/100	Residential Proposals
DATE	Dec. 13
14/33/P03	9, East Street - Havant
PG	Elevations

HAVANT BOROUGH COUNCIL
DEVELOPMENT CONTROL
24 DEC 2013
RECEIVED

PETER GALLOWAY
pgp
ARCHITECT

TEL 02392 463153 FAX 07808 483362
E-MAIL: peter@pgparchitects.co.uk