



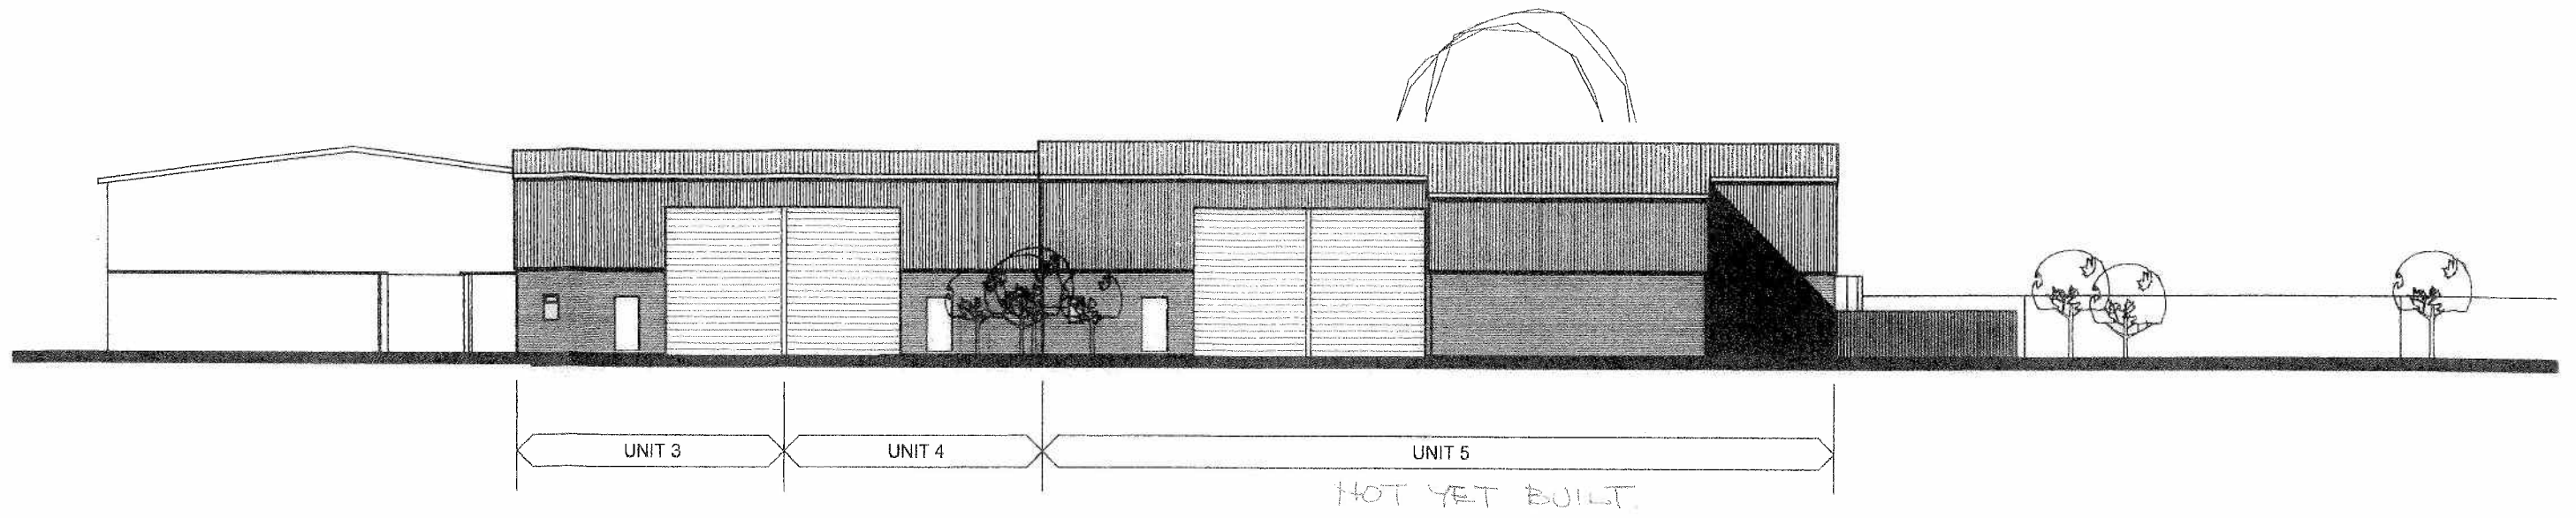

SOUTH ELEVATION

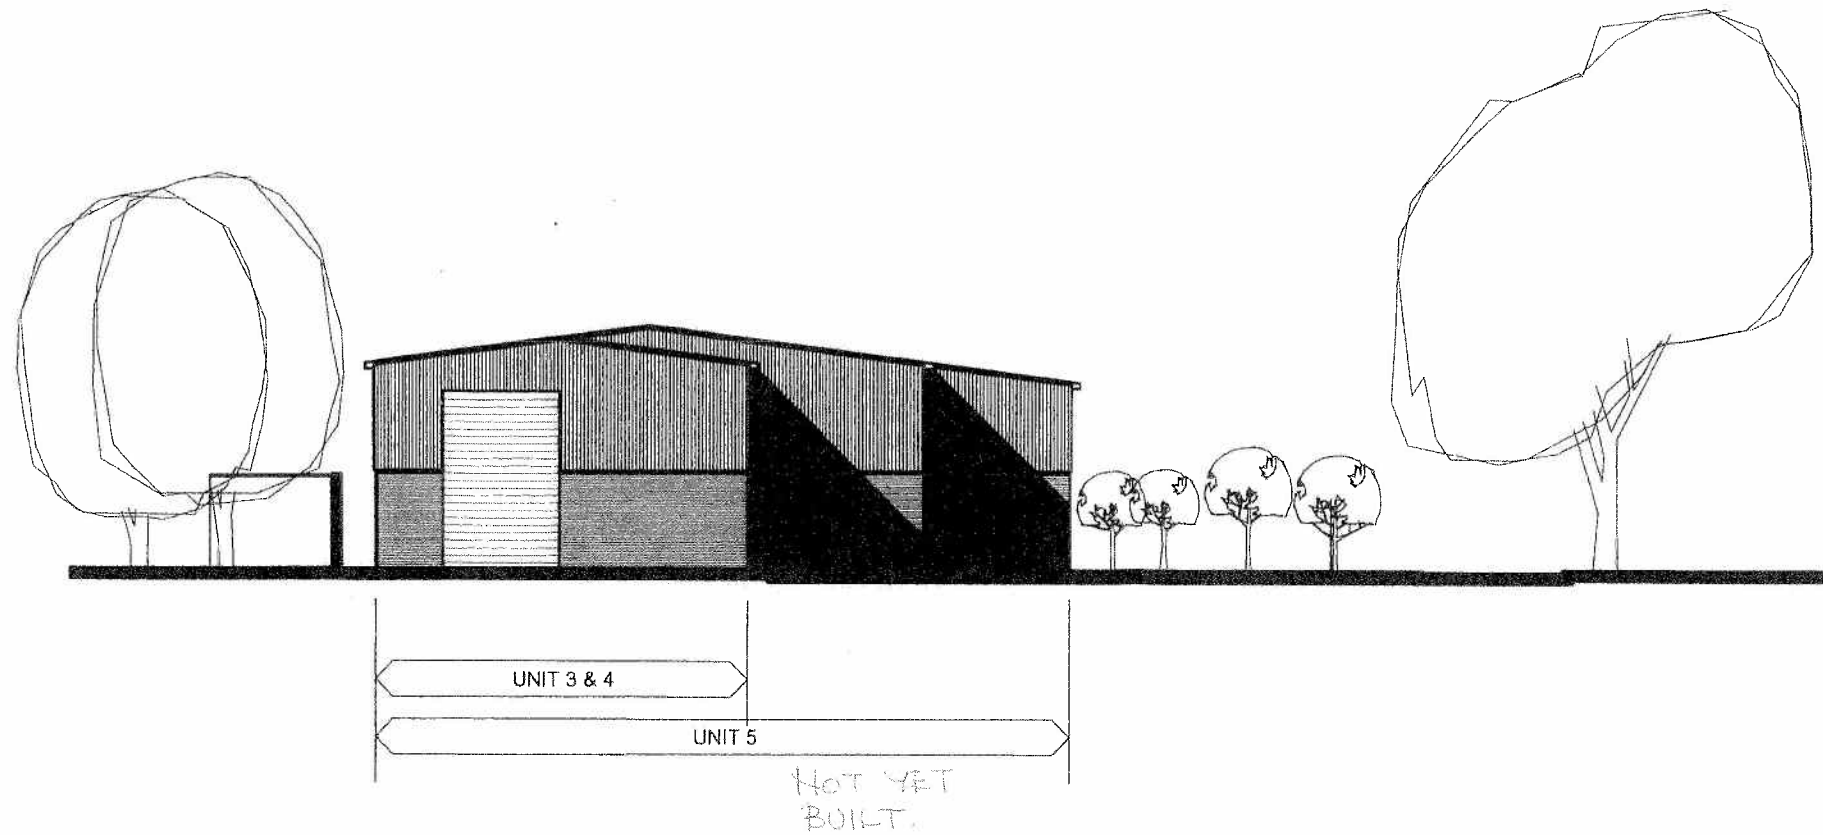

WEST ELEVATION

**DOUGLAS BRIGGS
PARTNERSHIP**

Architects Urban Designers Town Planners
Telephone 01243 576611 Facsimile 01243 574816
FLINT BARNES * HAM FARM * BOSHAM * WEST SUSSEX PO18 6EH

NEW B1/B2 BUSINESS UNITS
MILL RYTHE LANE - HAYLING ISLAND

PROPOSED - ELEVATIONS (3 of 4).

B AS BUILT 344 Aug 08.

REV comment date
A Redrawn 24/07/08

May 2006
1:250

6702-123A

