



EXISTING  
BLOCK PLAN  
SCALE 1:200

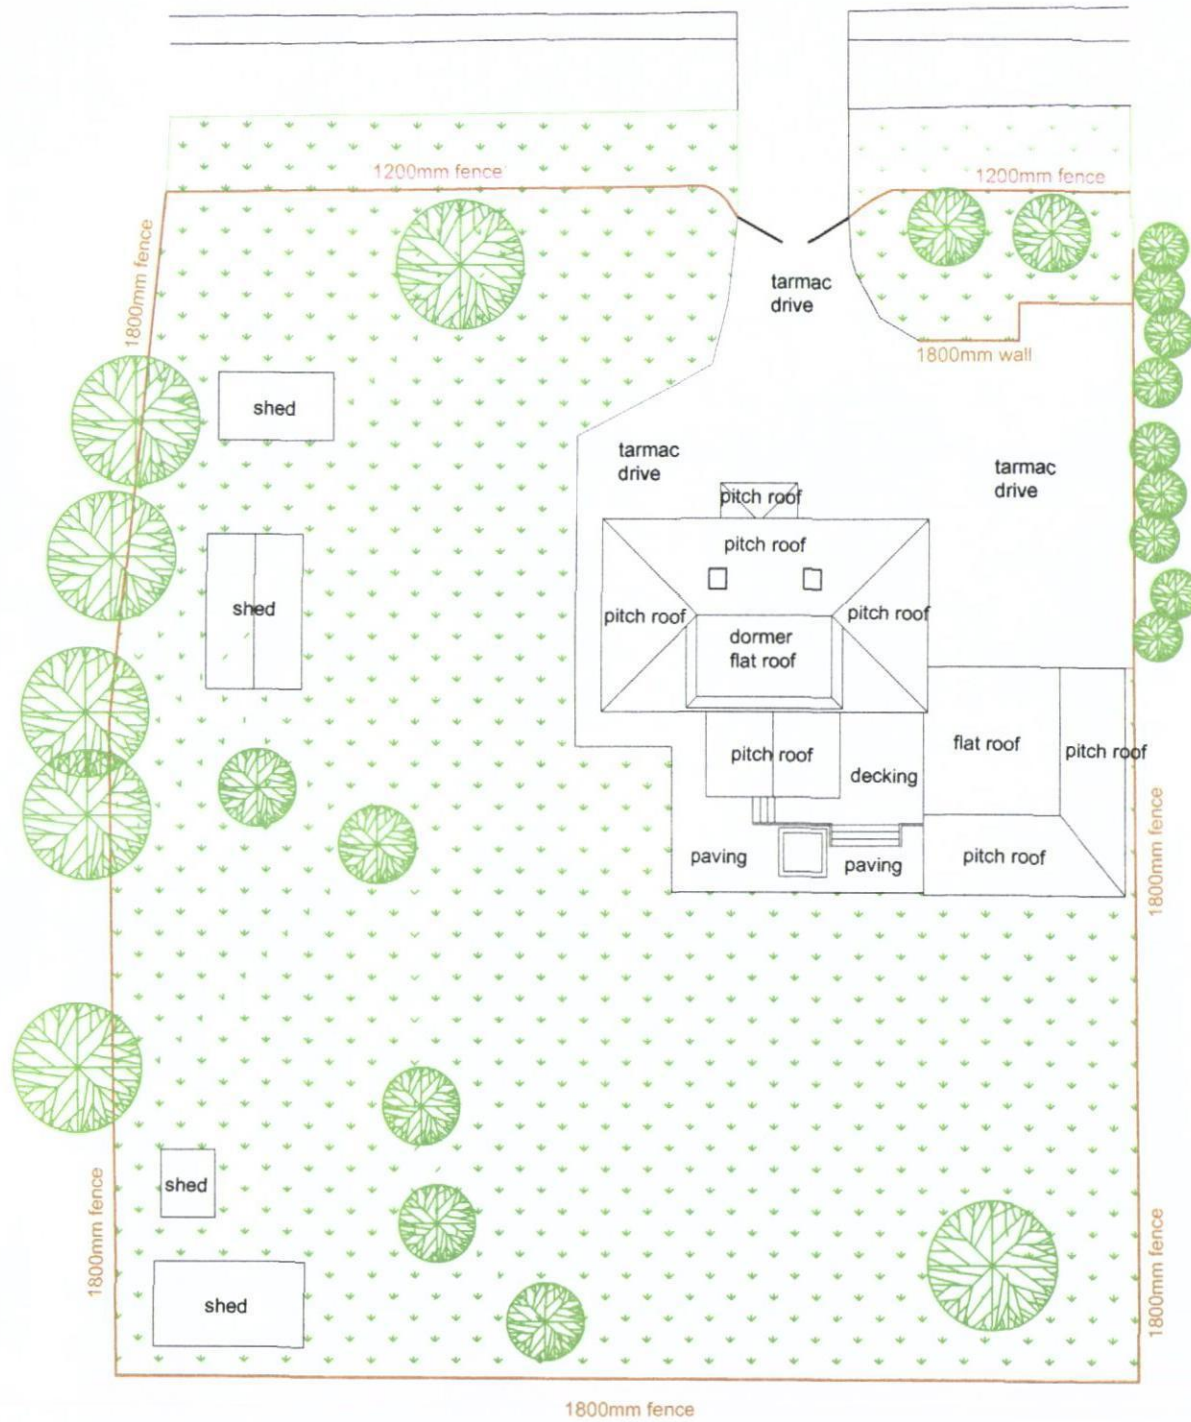

PROPOSED  
BLOCK PLAN  
SCALE 1:200

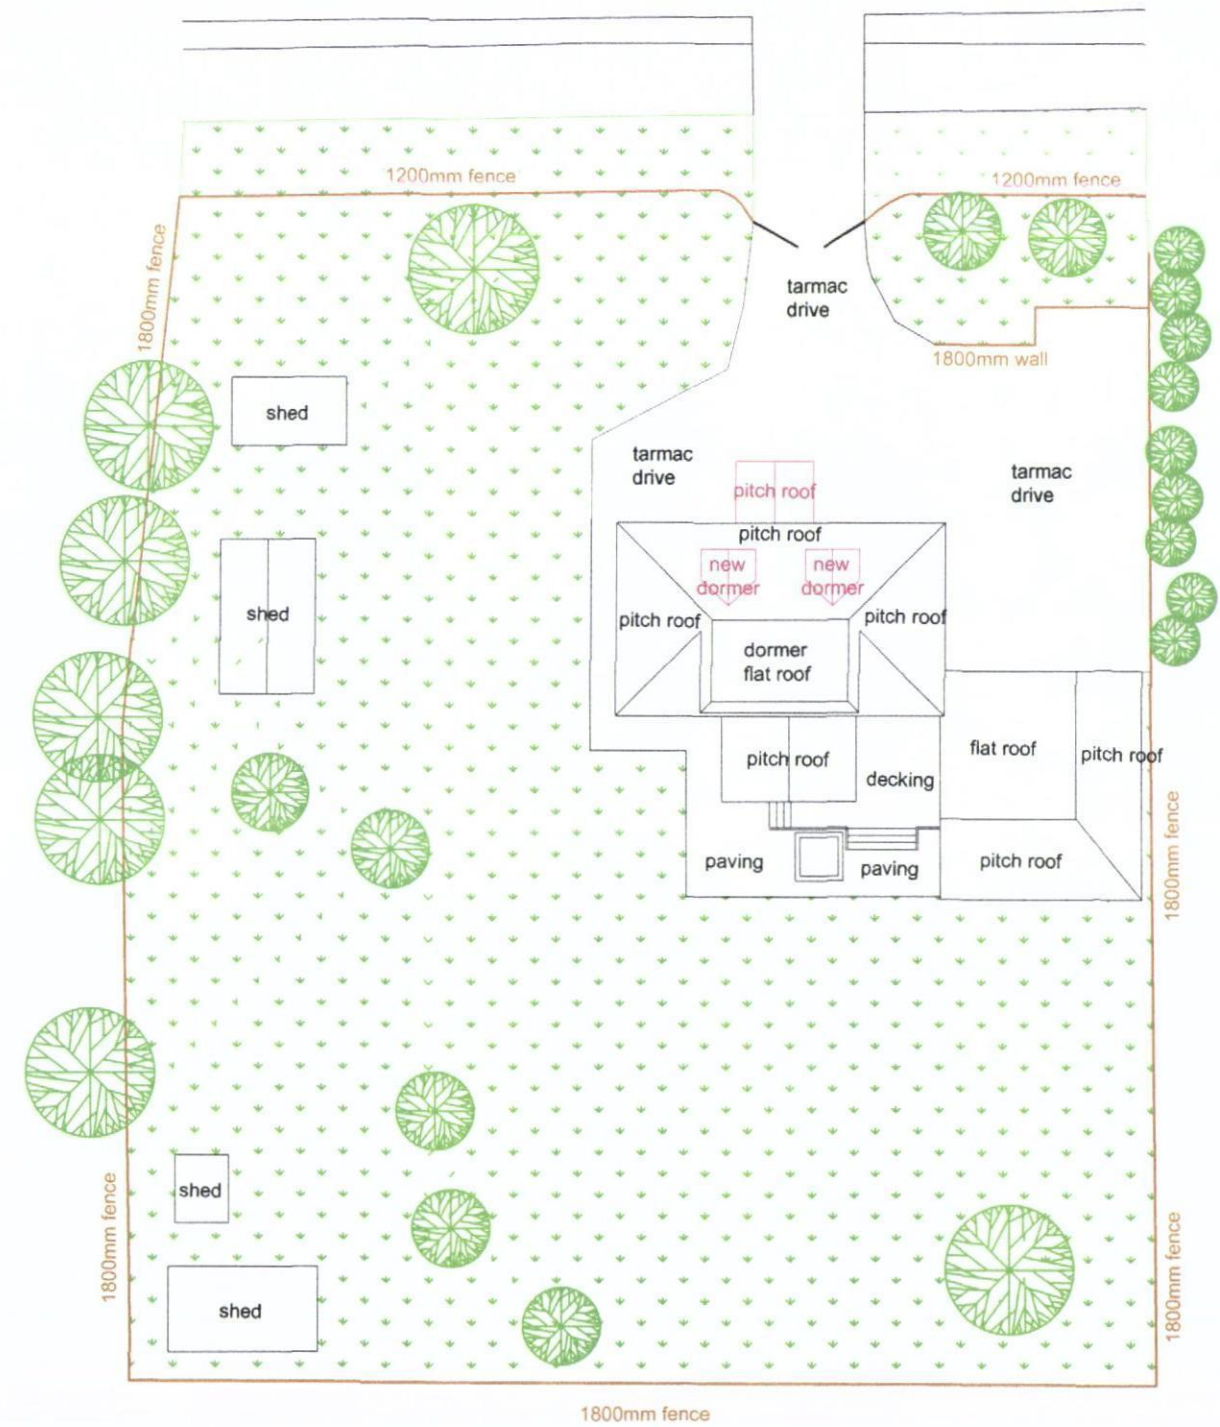

HAVANT BOROUGH  
COUNCIL  
12 MAY 2014  
RECEIVED