

Drawing number / Rev
B1781900/BR/

This map is reproduced from Ordnance Survey material with permission of Ordnance Survey on behalf of the Controller of Her Majesty's Stationery Office. © Crown Copyright. Unauthorised reproduction infringes Crown Copyright and may lead to prosecution or civil proceedings. Environment Agency 100029800, 2012




PLAN
Scale 1:1000





KEY
● MINOR DITCH CONTROLS TO DIVERT FLOWS TO STORAGE AREA

SAFETY, HEALTH AND ENVIRONMENTAL INFORMATION
In addition to the hazards/risks normally associated with the types of work detailed on this drawing, note the following:
CONSTRUCTION
1. STRUCTURE TO BE CONSTRUCTED WITHIN FLOOD PLAIN AND LIABLE TO FREQUENT FLOODING
OPERATION AND MAINTENANCE
1. AS CONSTRUCTION
DECOMMISSIONING / DEMOLITION
1. AS CONSTRUCTION

It is assumed that all works will be carried out by a competent contractor working, where appropriate, to an approved method statement

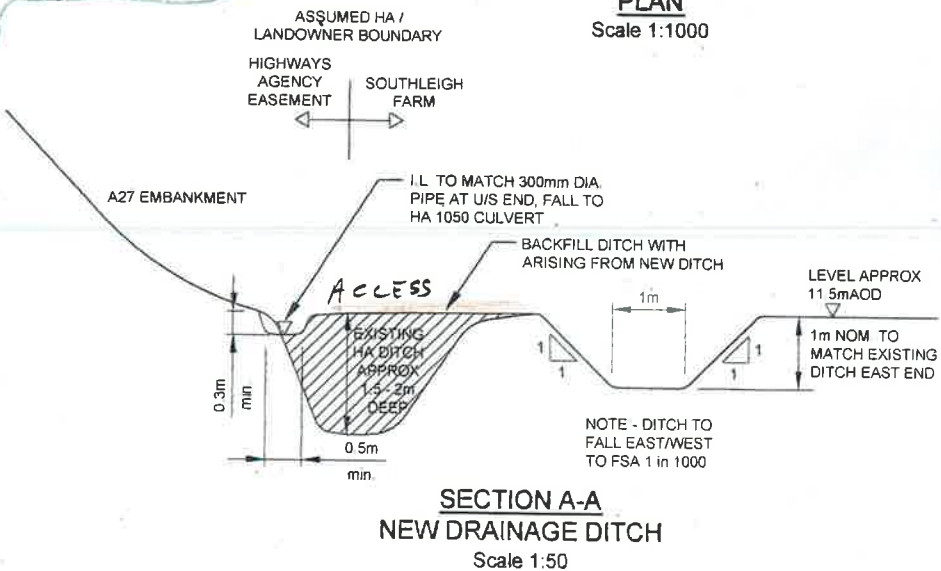

SECTION A-A
NEW DRAINAGE DITCH
Scale 1:50

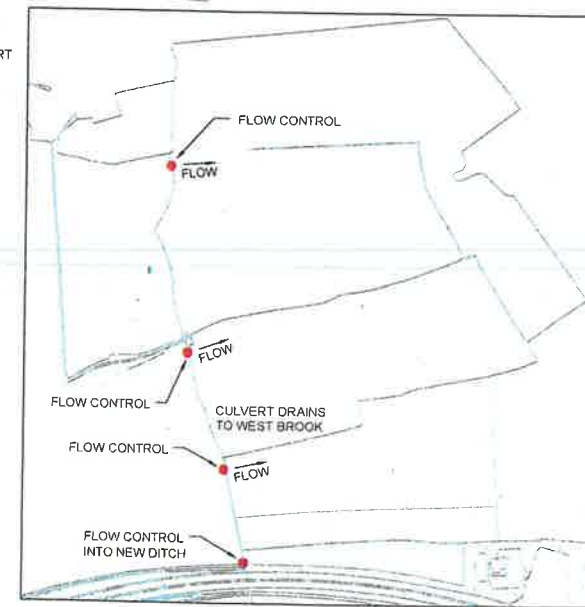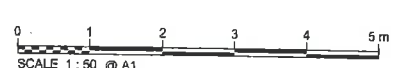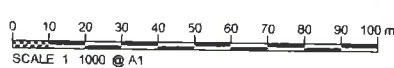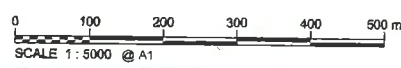

INSET
Scale 1:5000

Rev	Rev Date	Purpose of revision	Drawn	Checked	Rev'd	Approved
0	06/11/13	PRELIMINARY				
JACOBS Jacobs House, 1180 Epsom Road, Warrersley, Warrington, RG41 5TU Tel: +44(0)118 946 7000 Fax: +44(0)118 946 7001 www.jacobs.com						
Client: Environment Agency						
Project: EMSWORTH FAS BRIDGE ROAD						
Drawing title: NORE FARM STREAM STORAGE AREA GENERAL ARRANGEMENT						
Drawing status:						
Scale: AS SHOWN @ A1 DO NOT SCALE						
Drawing no: B1781900						
Client no:						
Drawing number: B1781900/BR/						
Rev: 0						

This drawing is not to be used in whole or part other than for the intended purpose and project as defined on this drawing. Refer to the contract for full terms and conditions.