


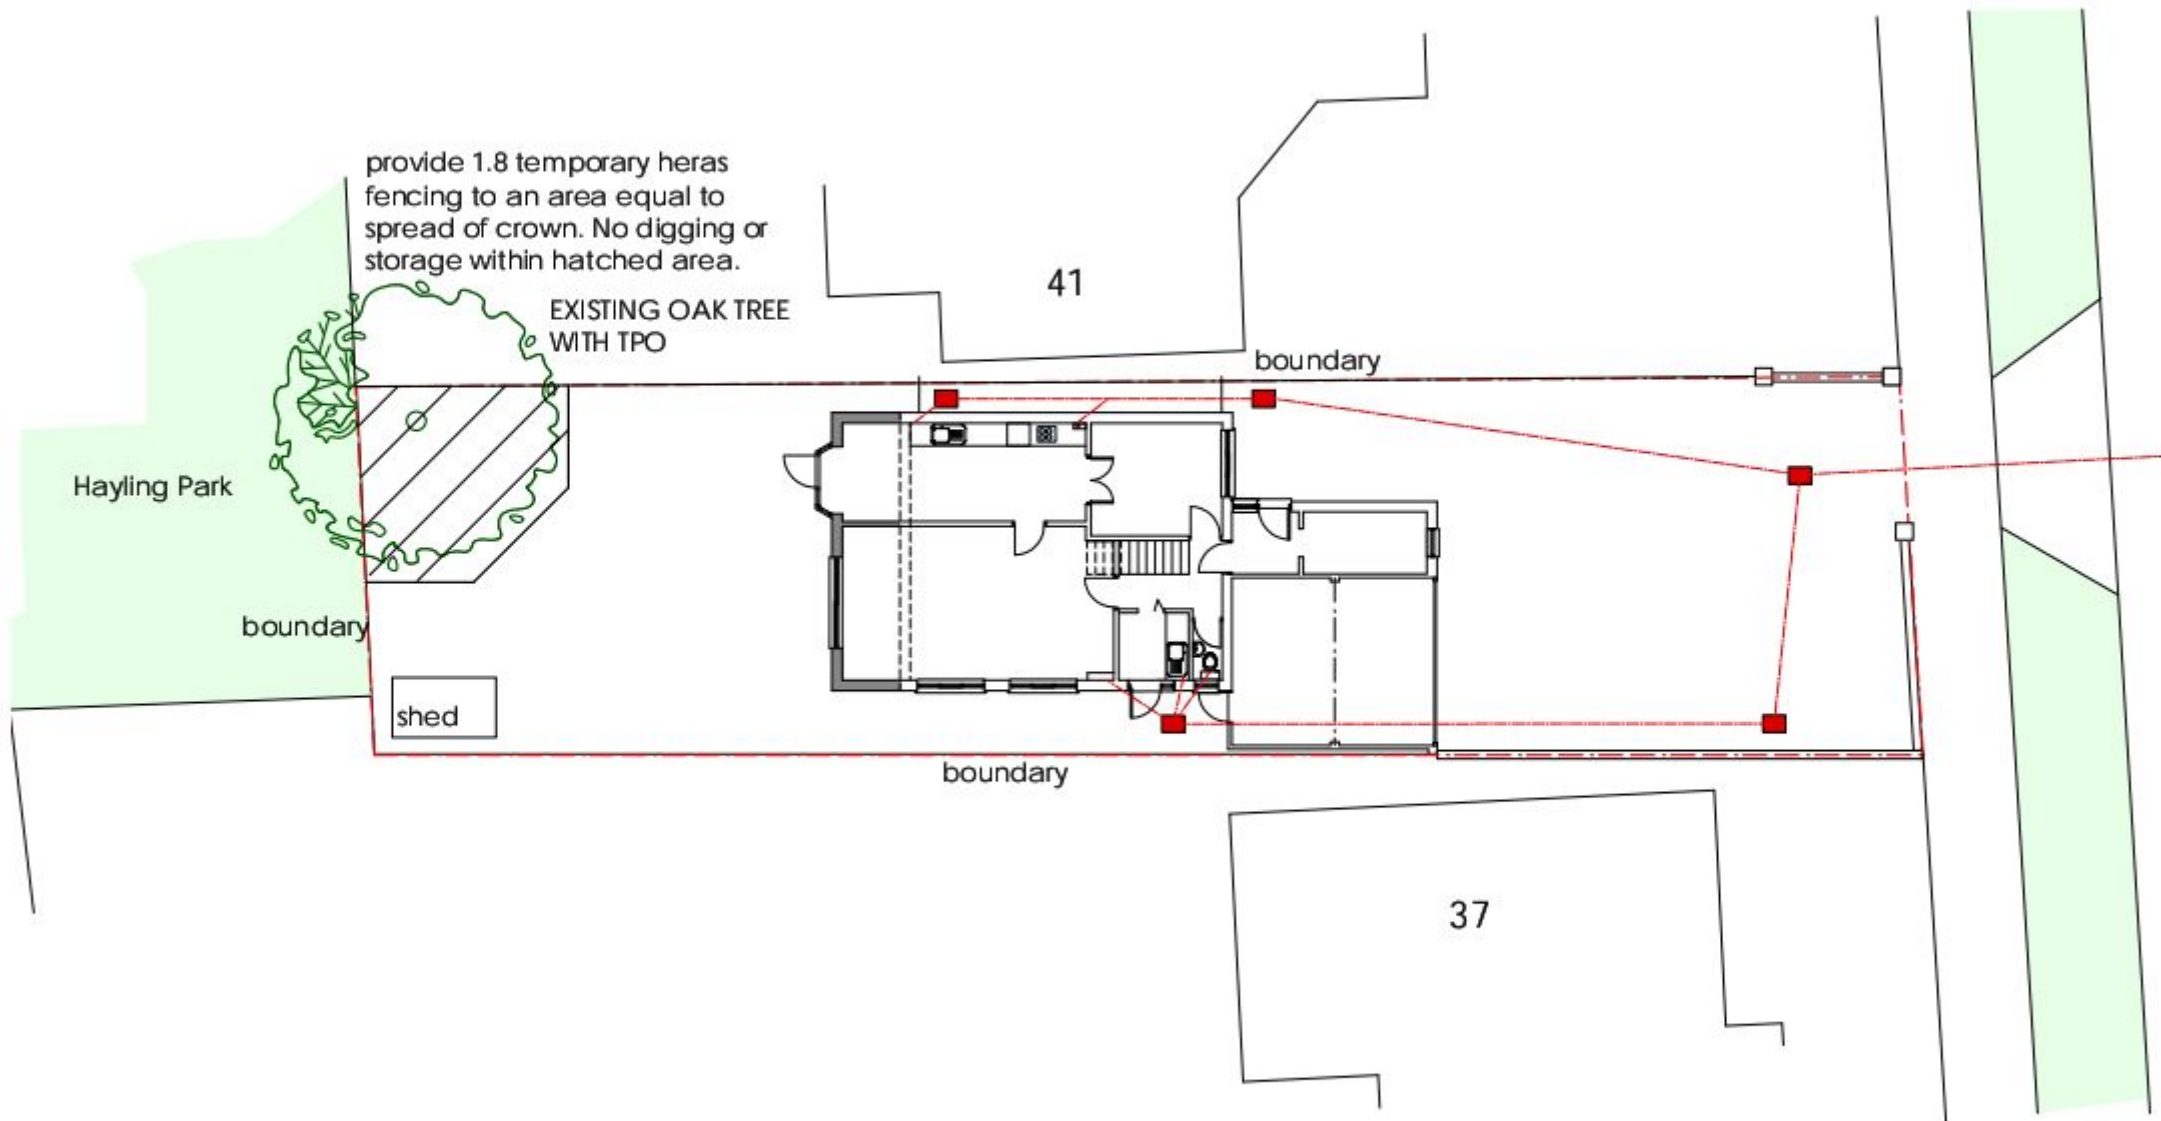

MH/005 TREE PROTECTION PLAN 1:200