



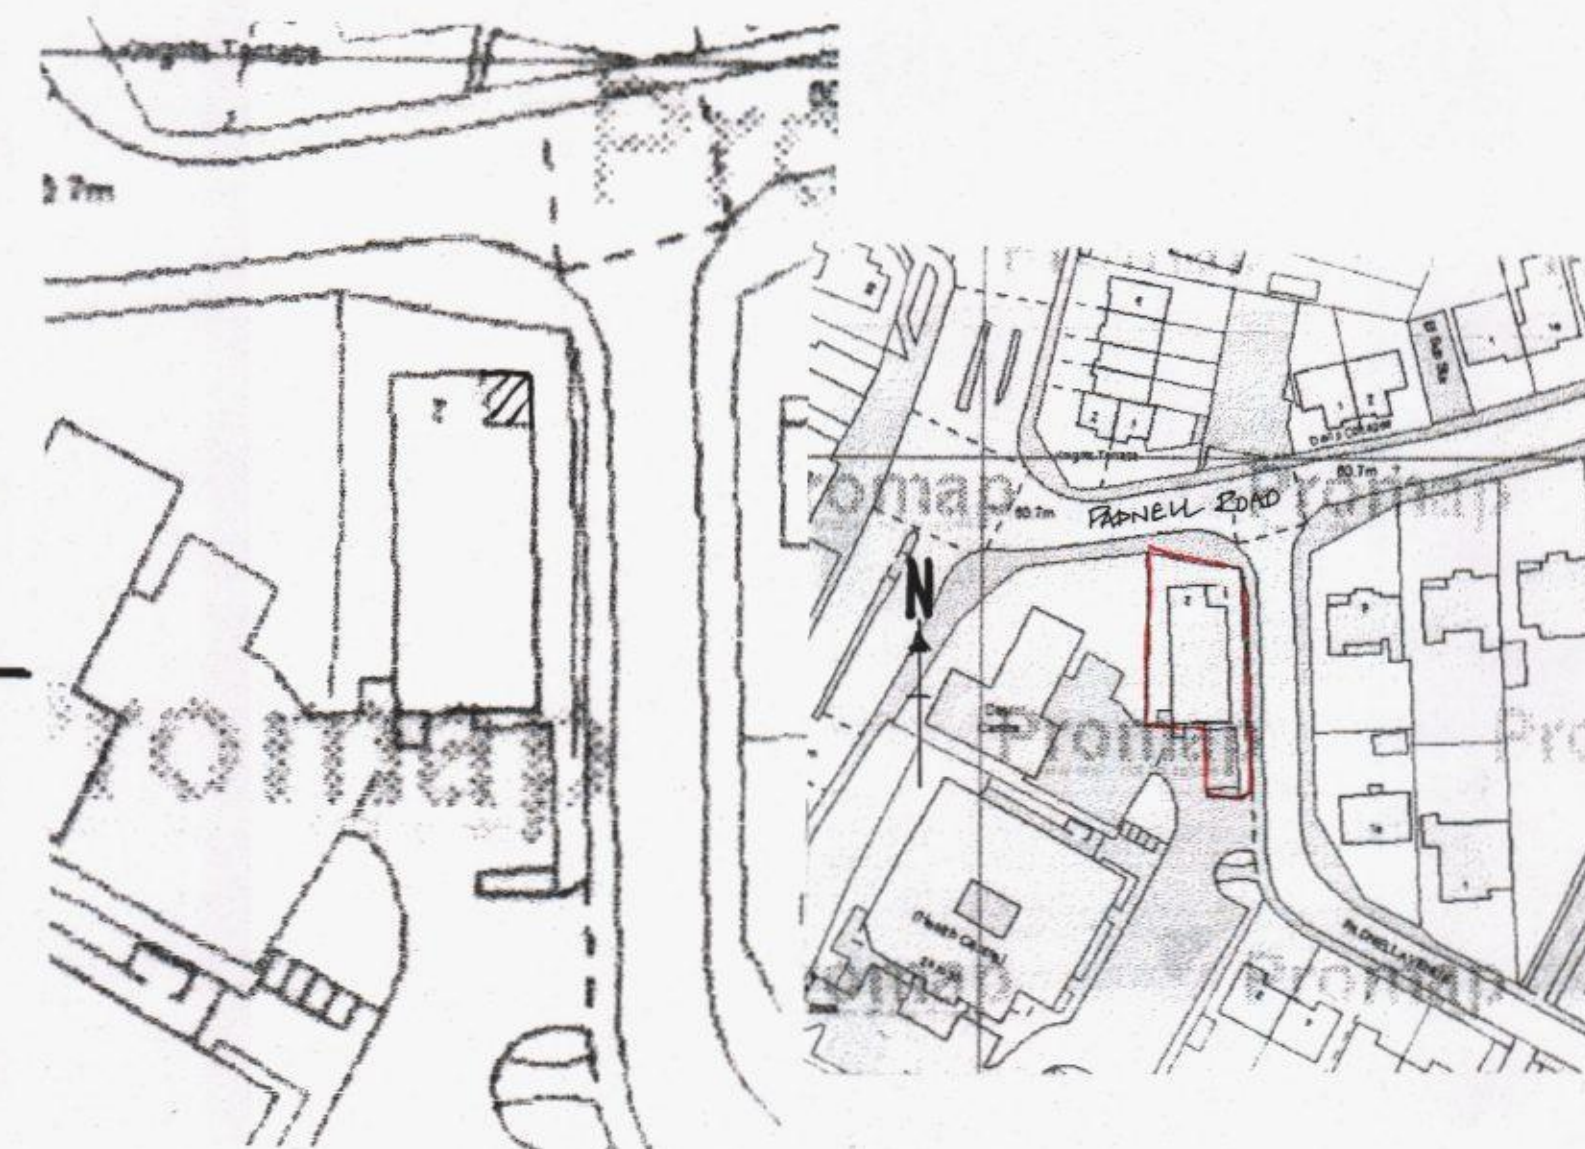

Scale 1:500

Scale 1:1250
as per 100046326

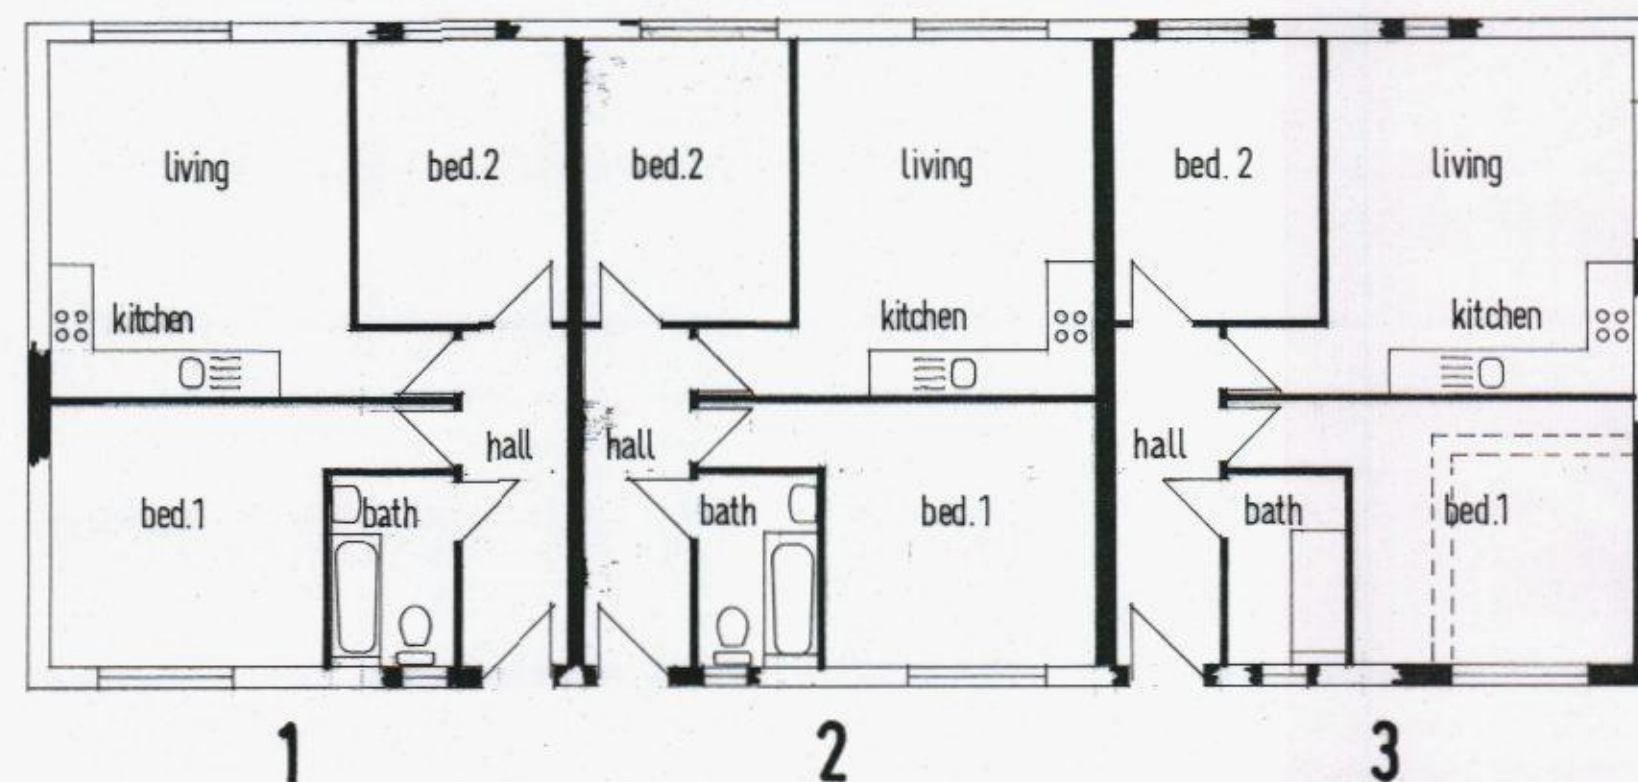

GROUND FLOOR



DEREK TREAGUS ASSOCIATES ARCHITECTURAL SERVICES No3-The Townhouse, 20 Nelson Road, Southsea, Hampshire PO5 2AS Tel: 07956 624094 Email: derek.treagus@ntlworld.com	
Project	Conversion to form three dwellings at 2 Padnell Road, Waterlooville.
Client	Mr F Miah
Subject	Planning Drawing
Date: Feb 2014	Scale: 1:100 @ A2
Rev:	Drg. No. 14/ 257/01
- Copyright reserved. - All dimensions are to be site confirmed and should not be scaled unless for Planning purposes. - Verify all queries with the office.	