


**PROPOSED NEW FOUR BEDROOM HOUSE.
26, HOLLOW LANE, HAYLING ISLAND, HANTS.
FOR MR A. EDWARDS.**

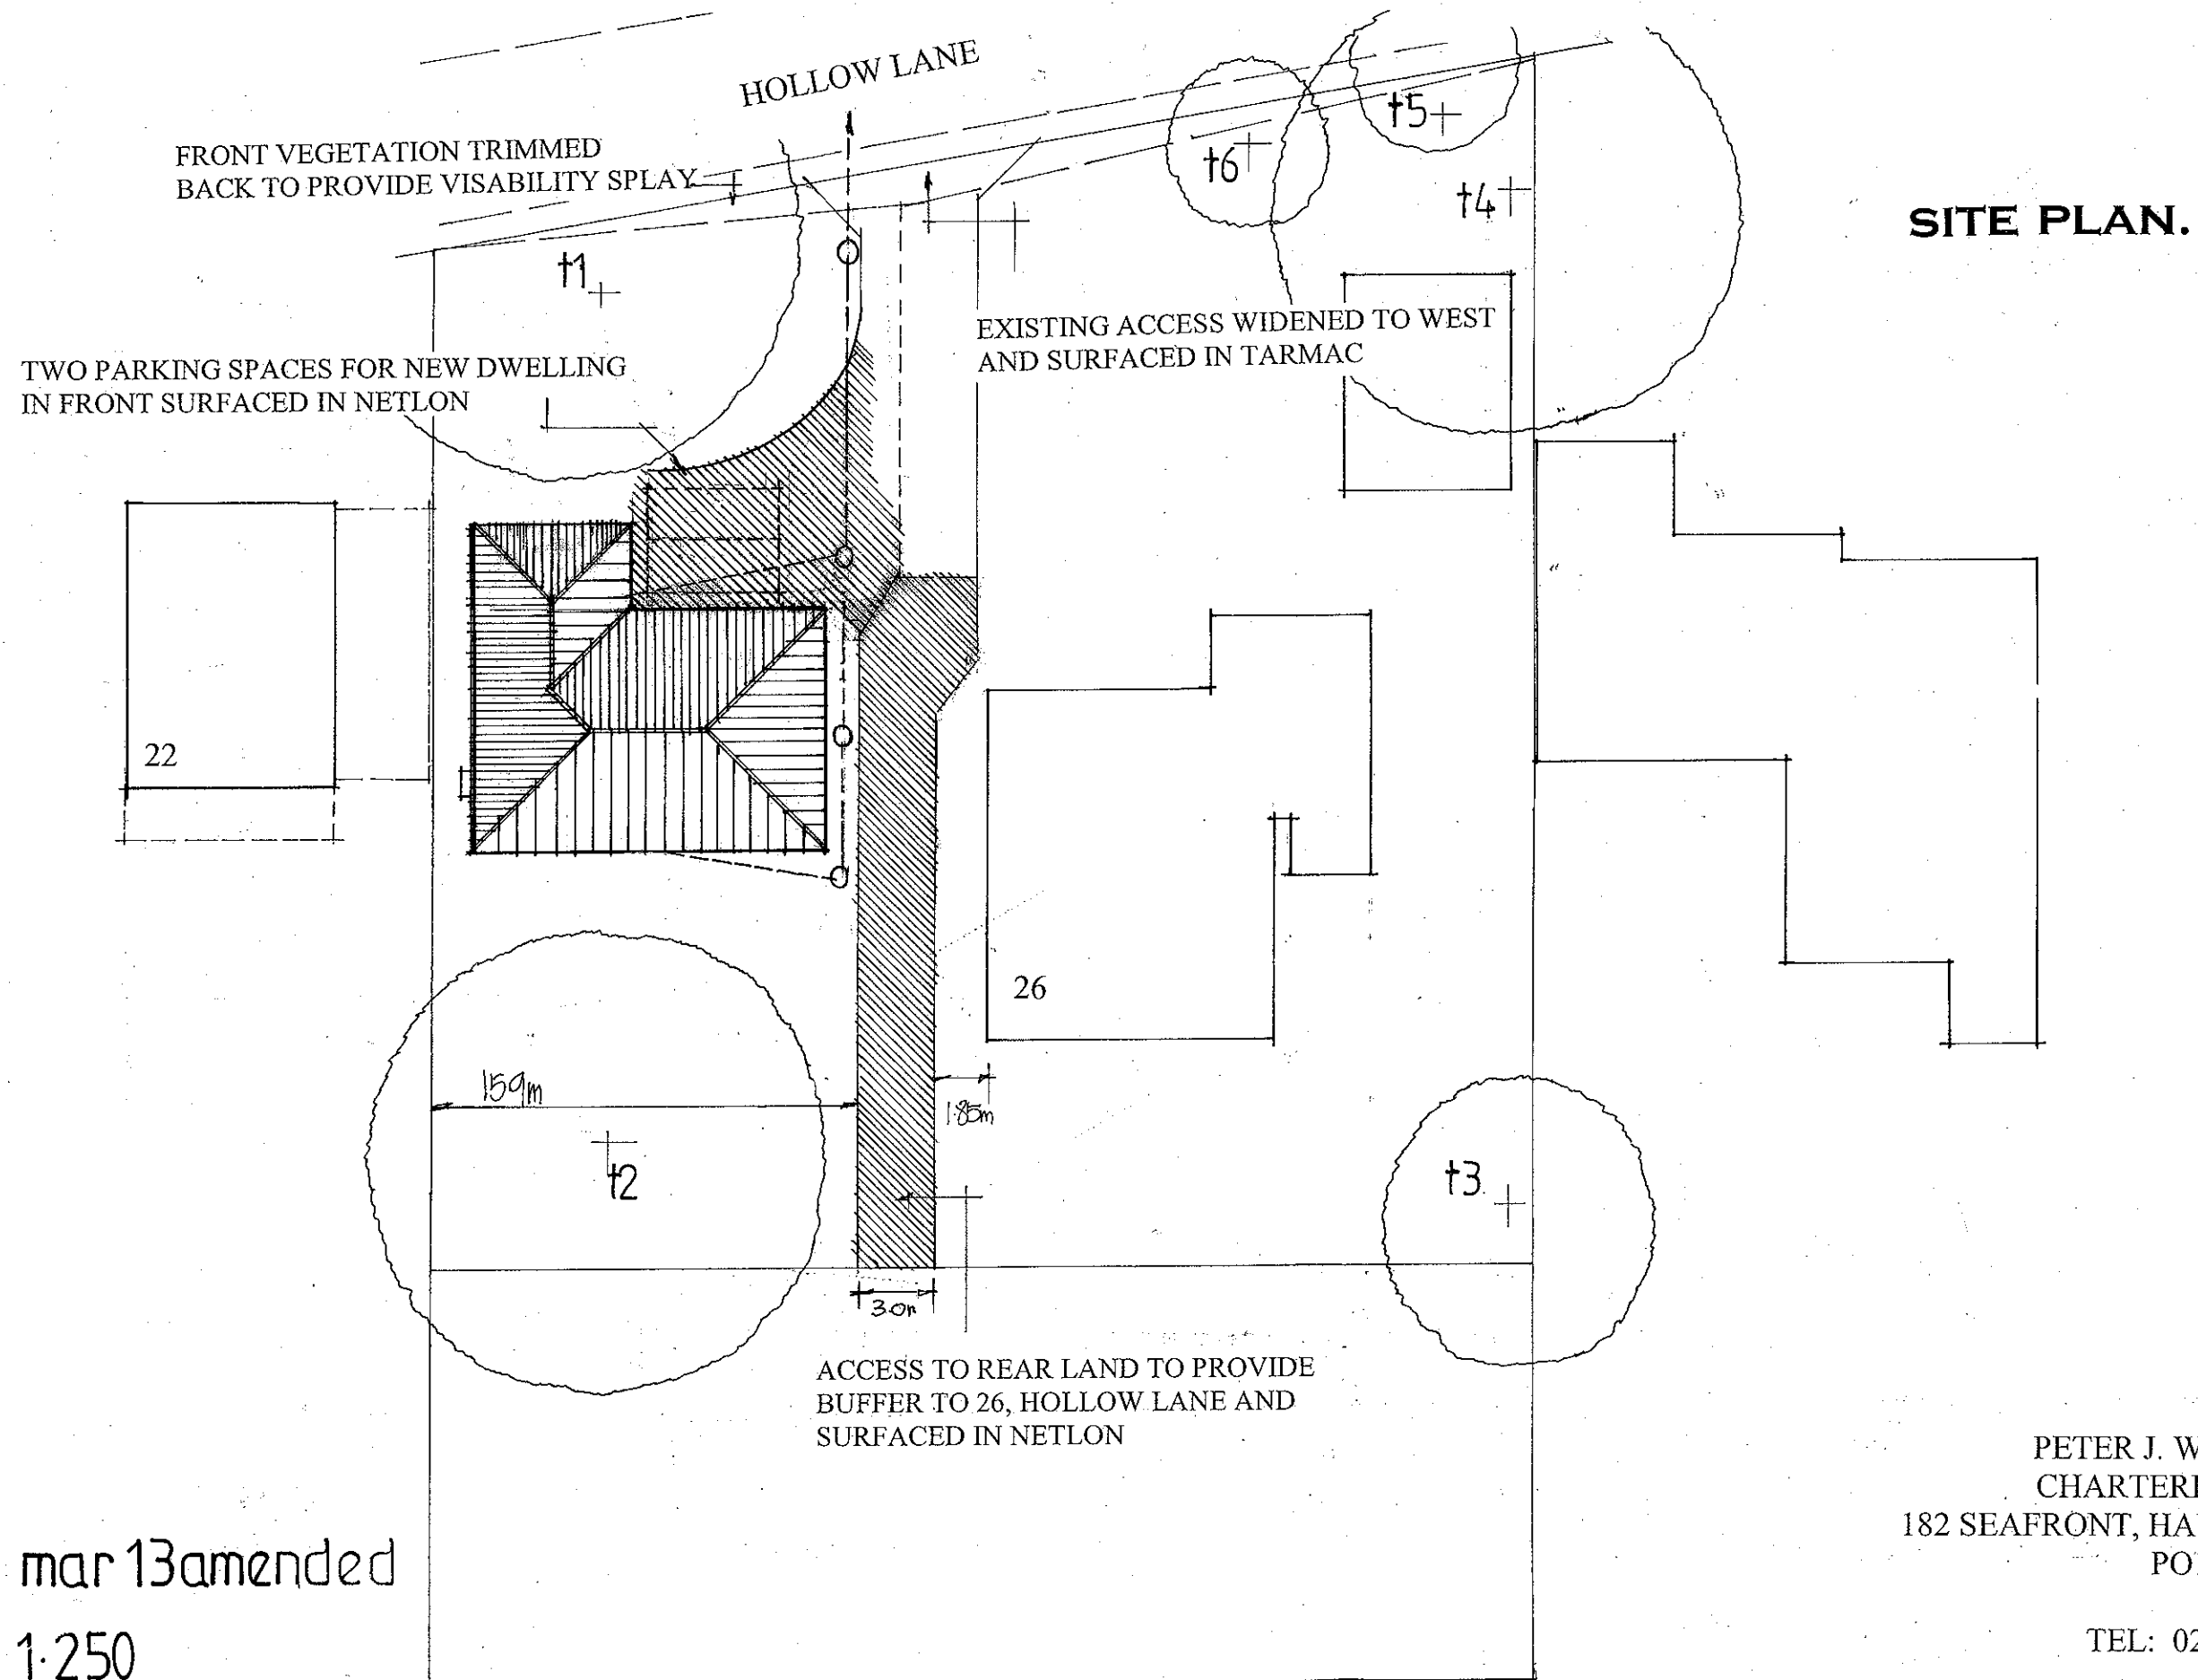

date mar 13 amended
scale 1:250

PETER J. WALKER MRICS
CHARTERED SURVEYOR
182 SEAFRONT, HAYLING ISLAND, HANTS
PO11 9 AN

TEL: 02392 467571