





WATERLOOVILLE
LEISURE
CENTRE

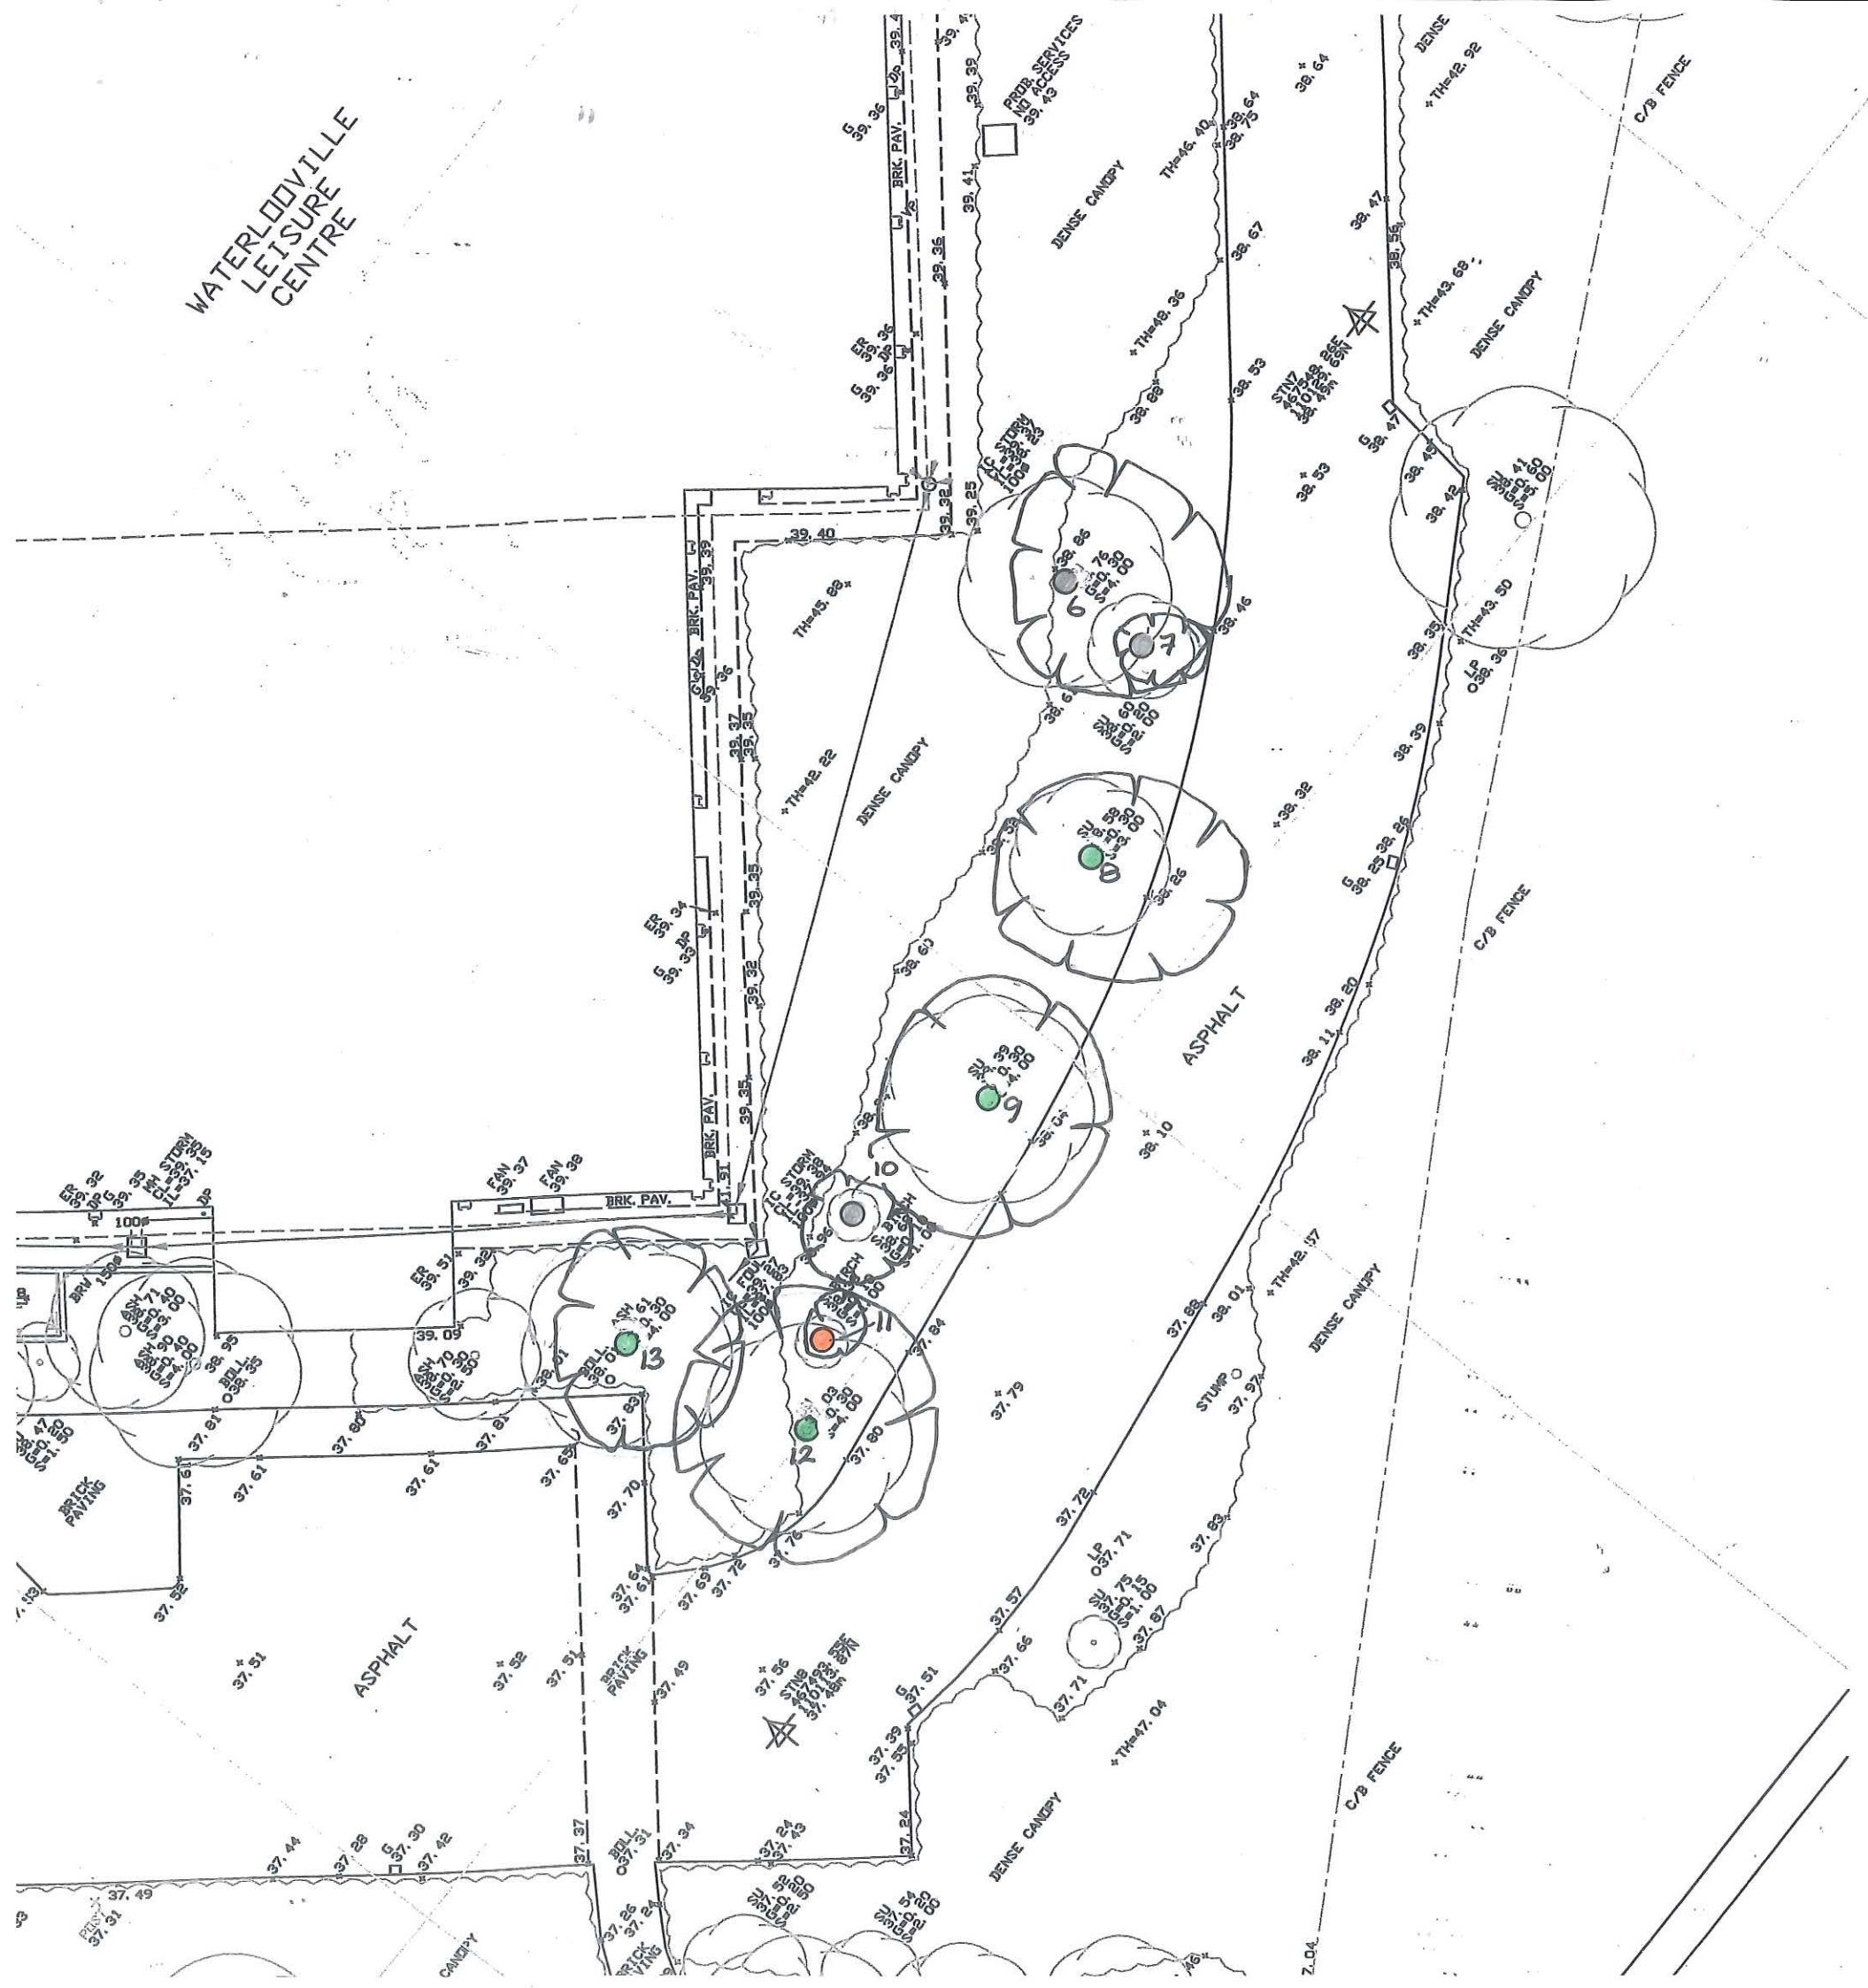

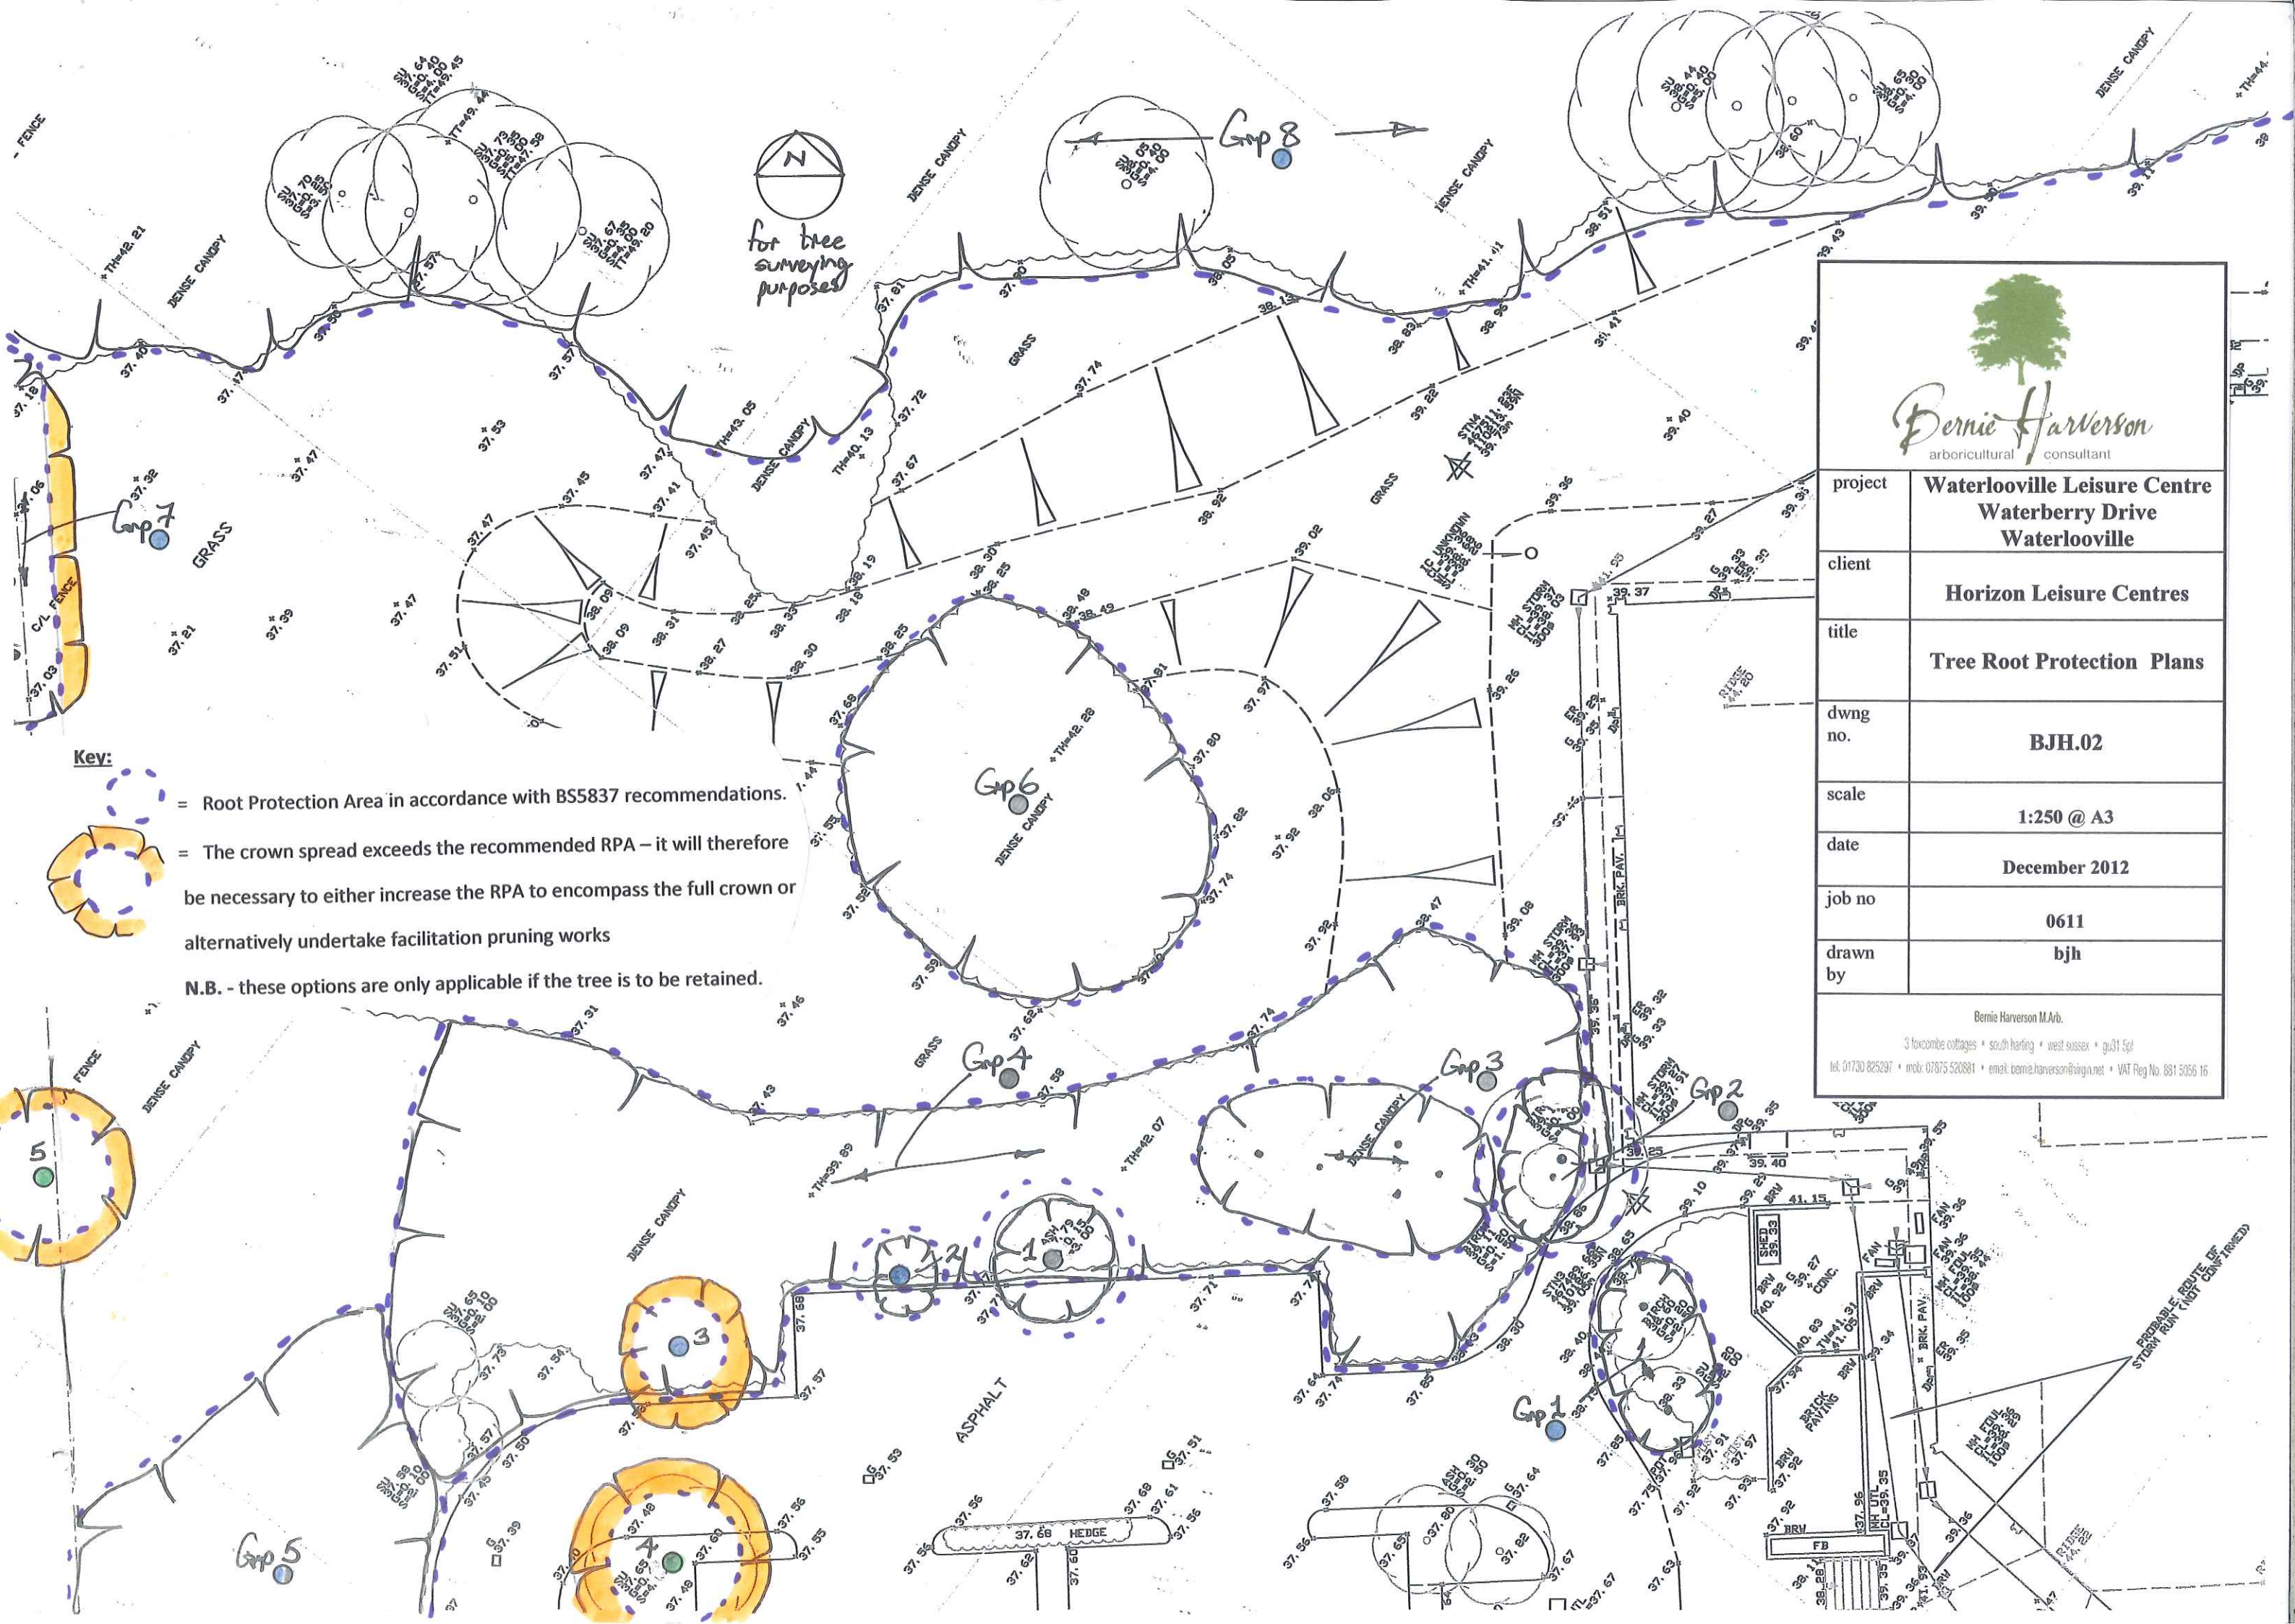

WATERLOOVILLE
LEISURE
CENTRE

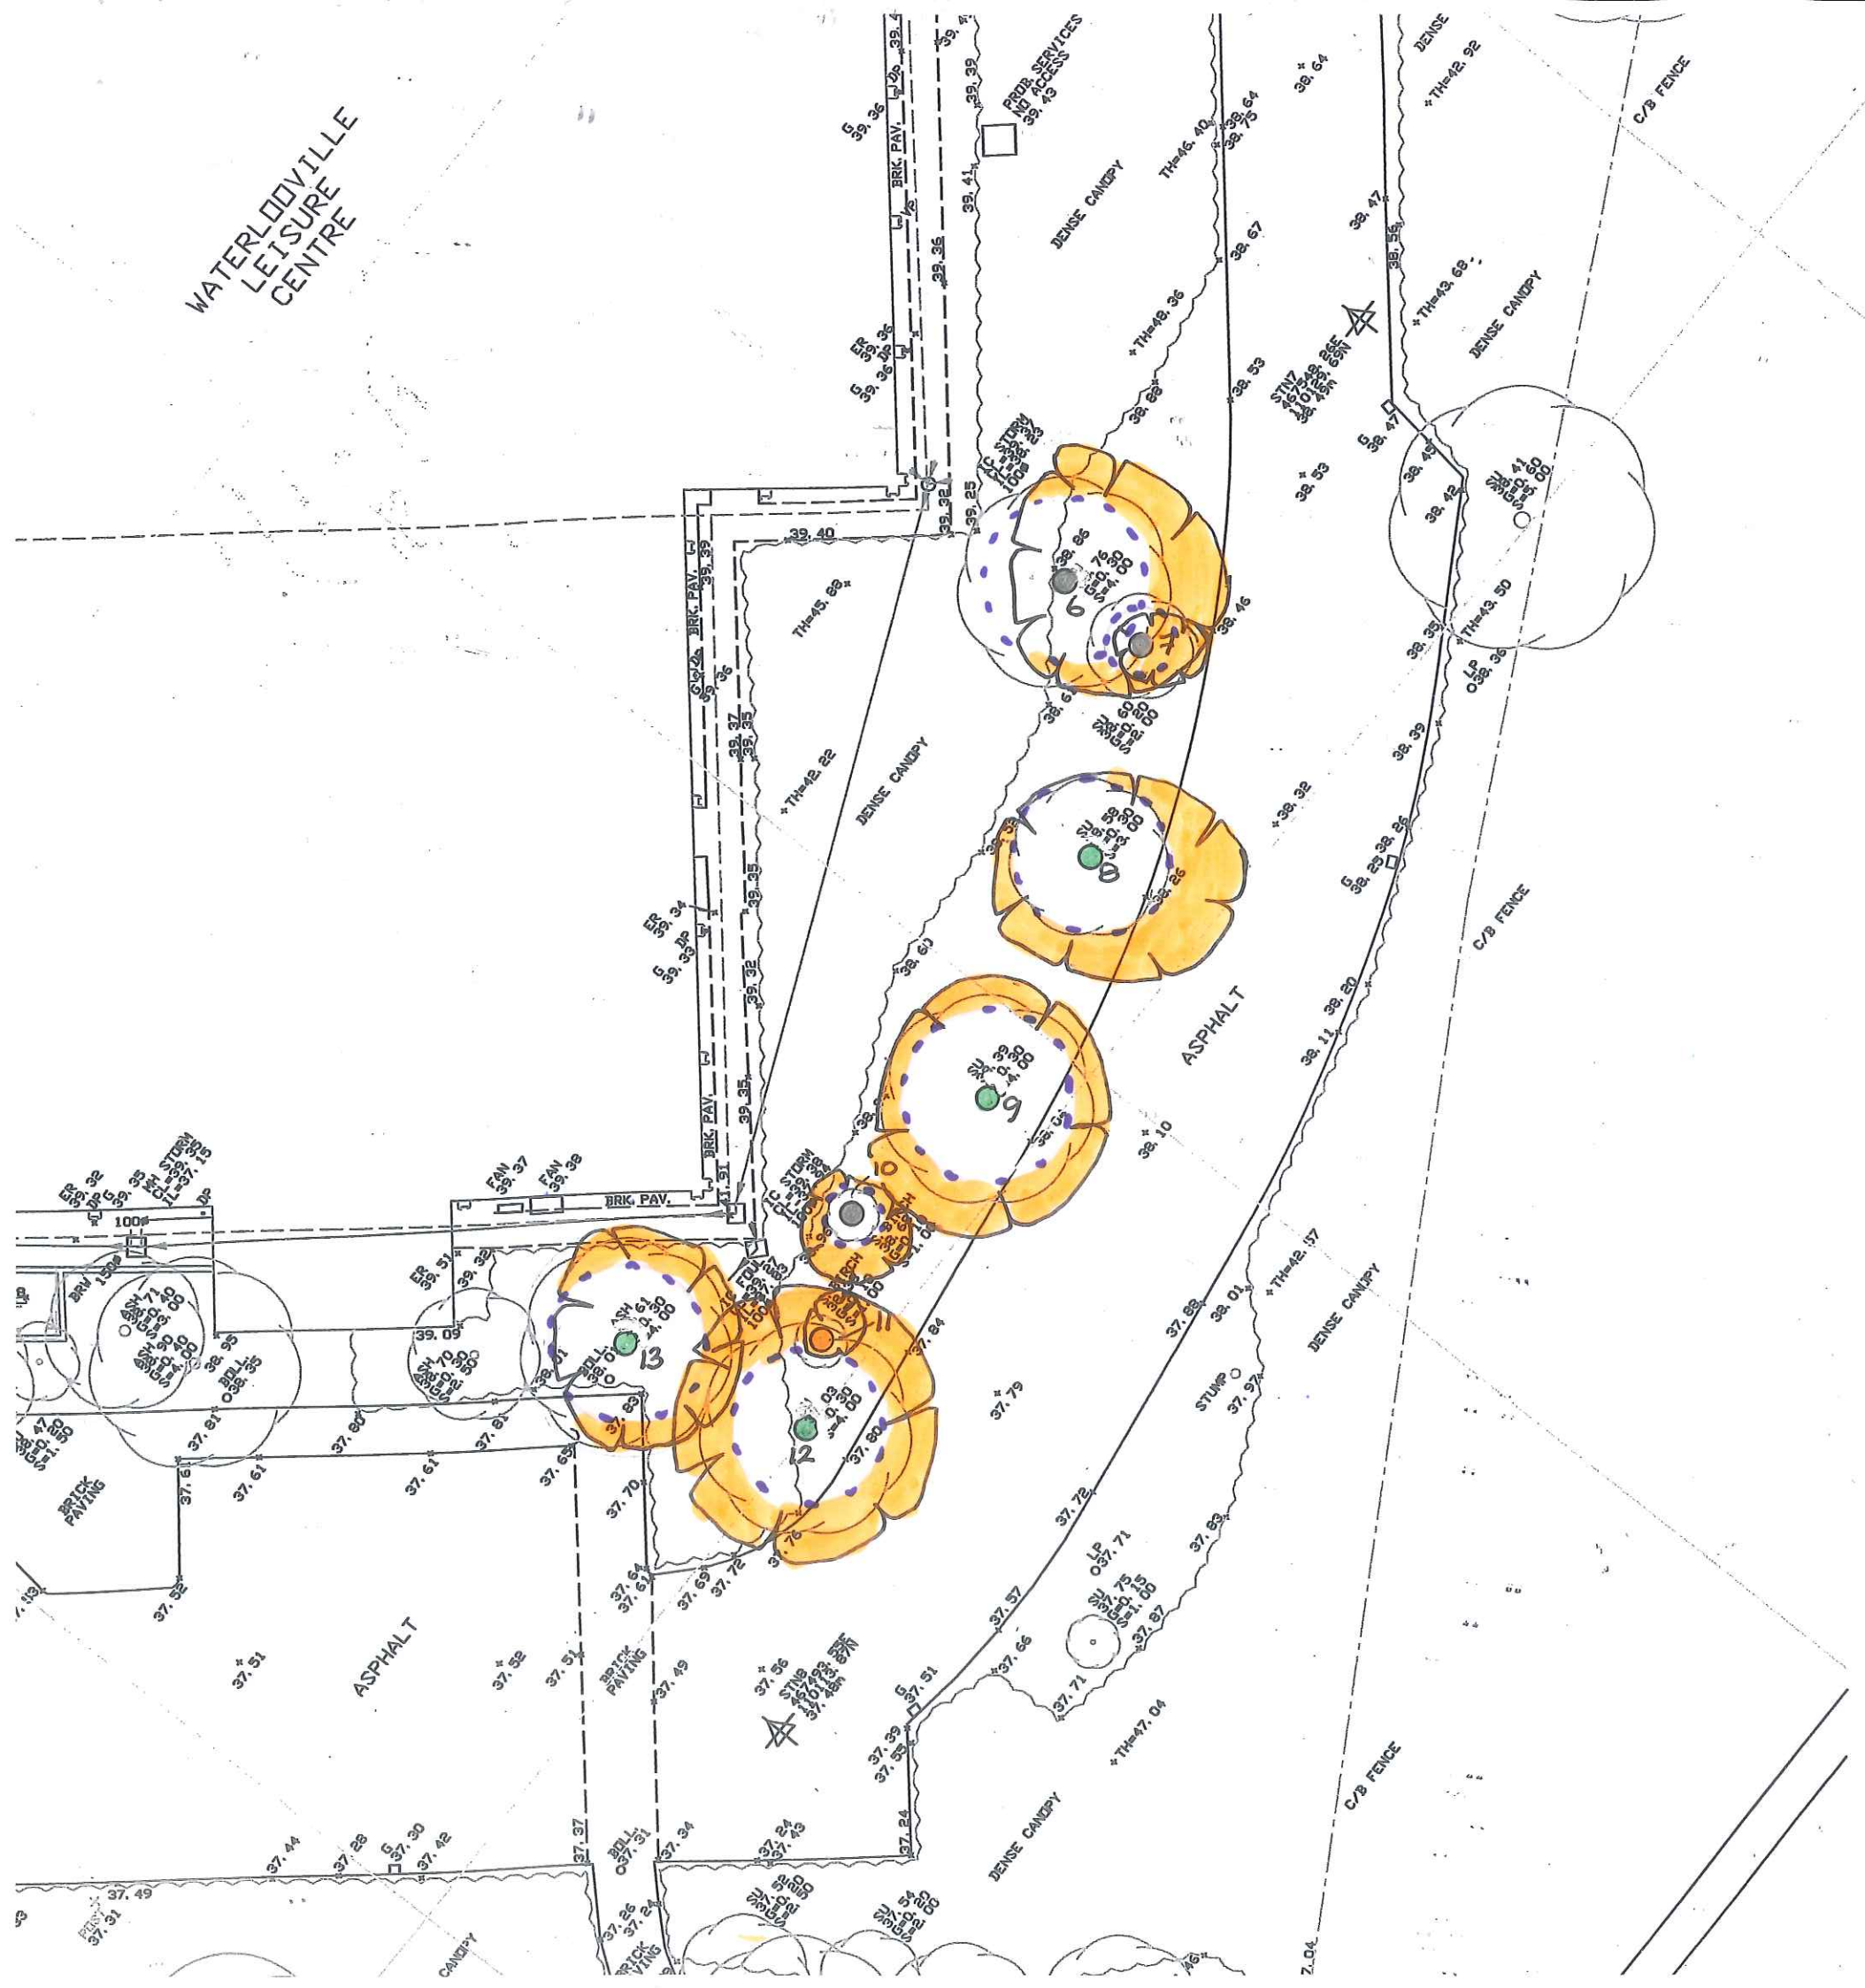

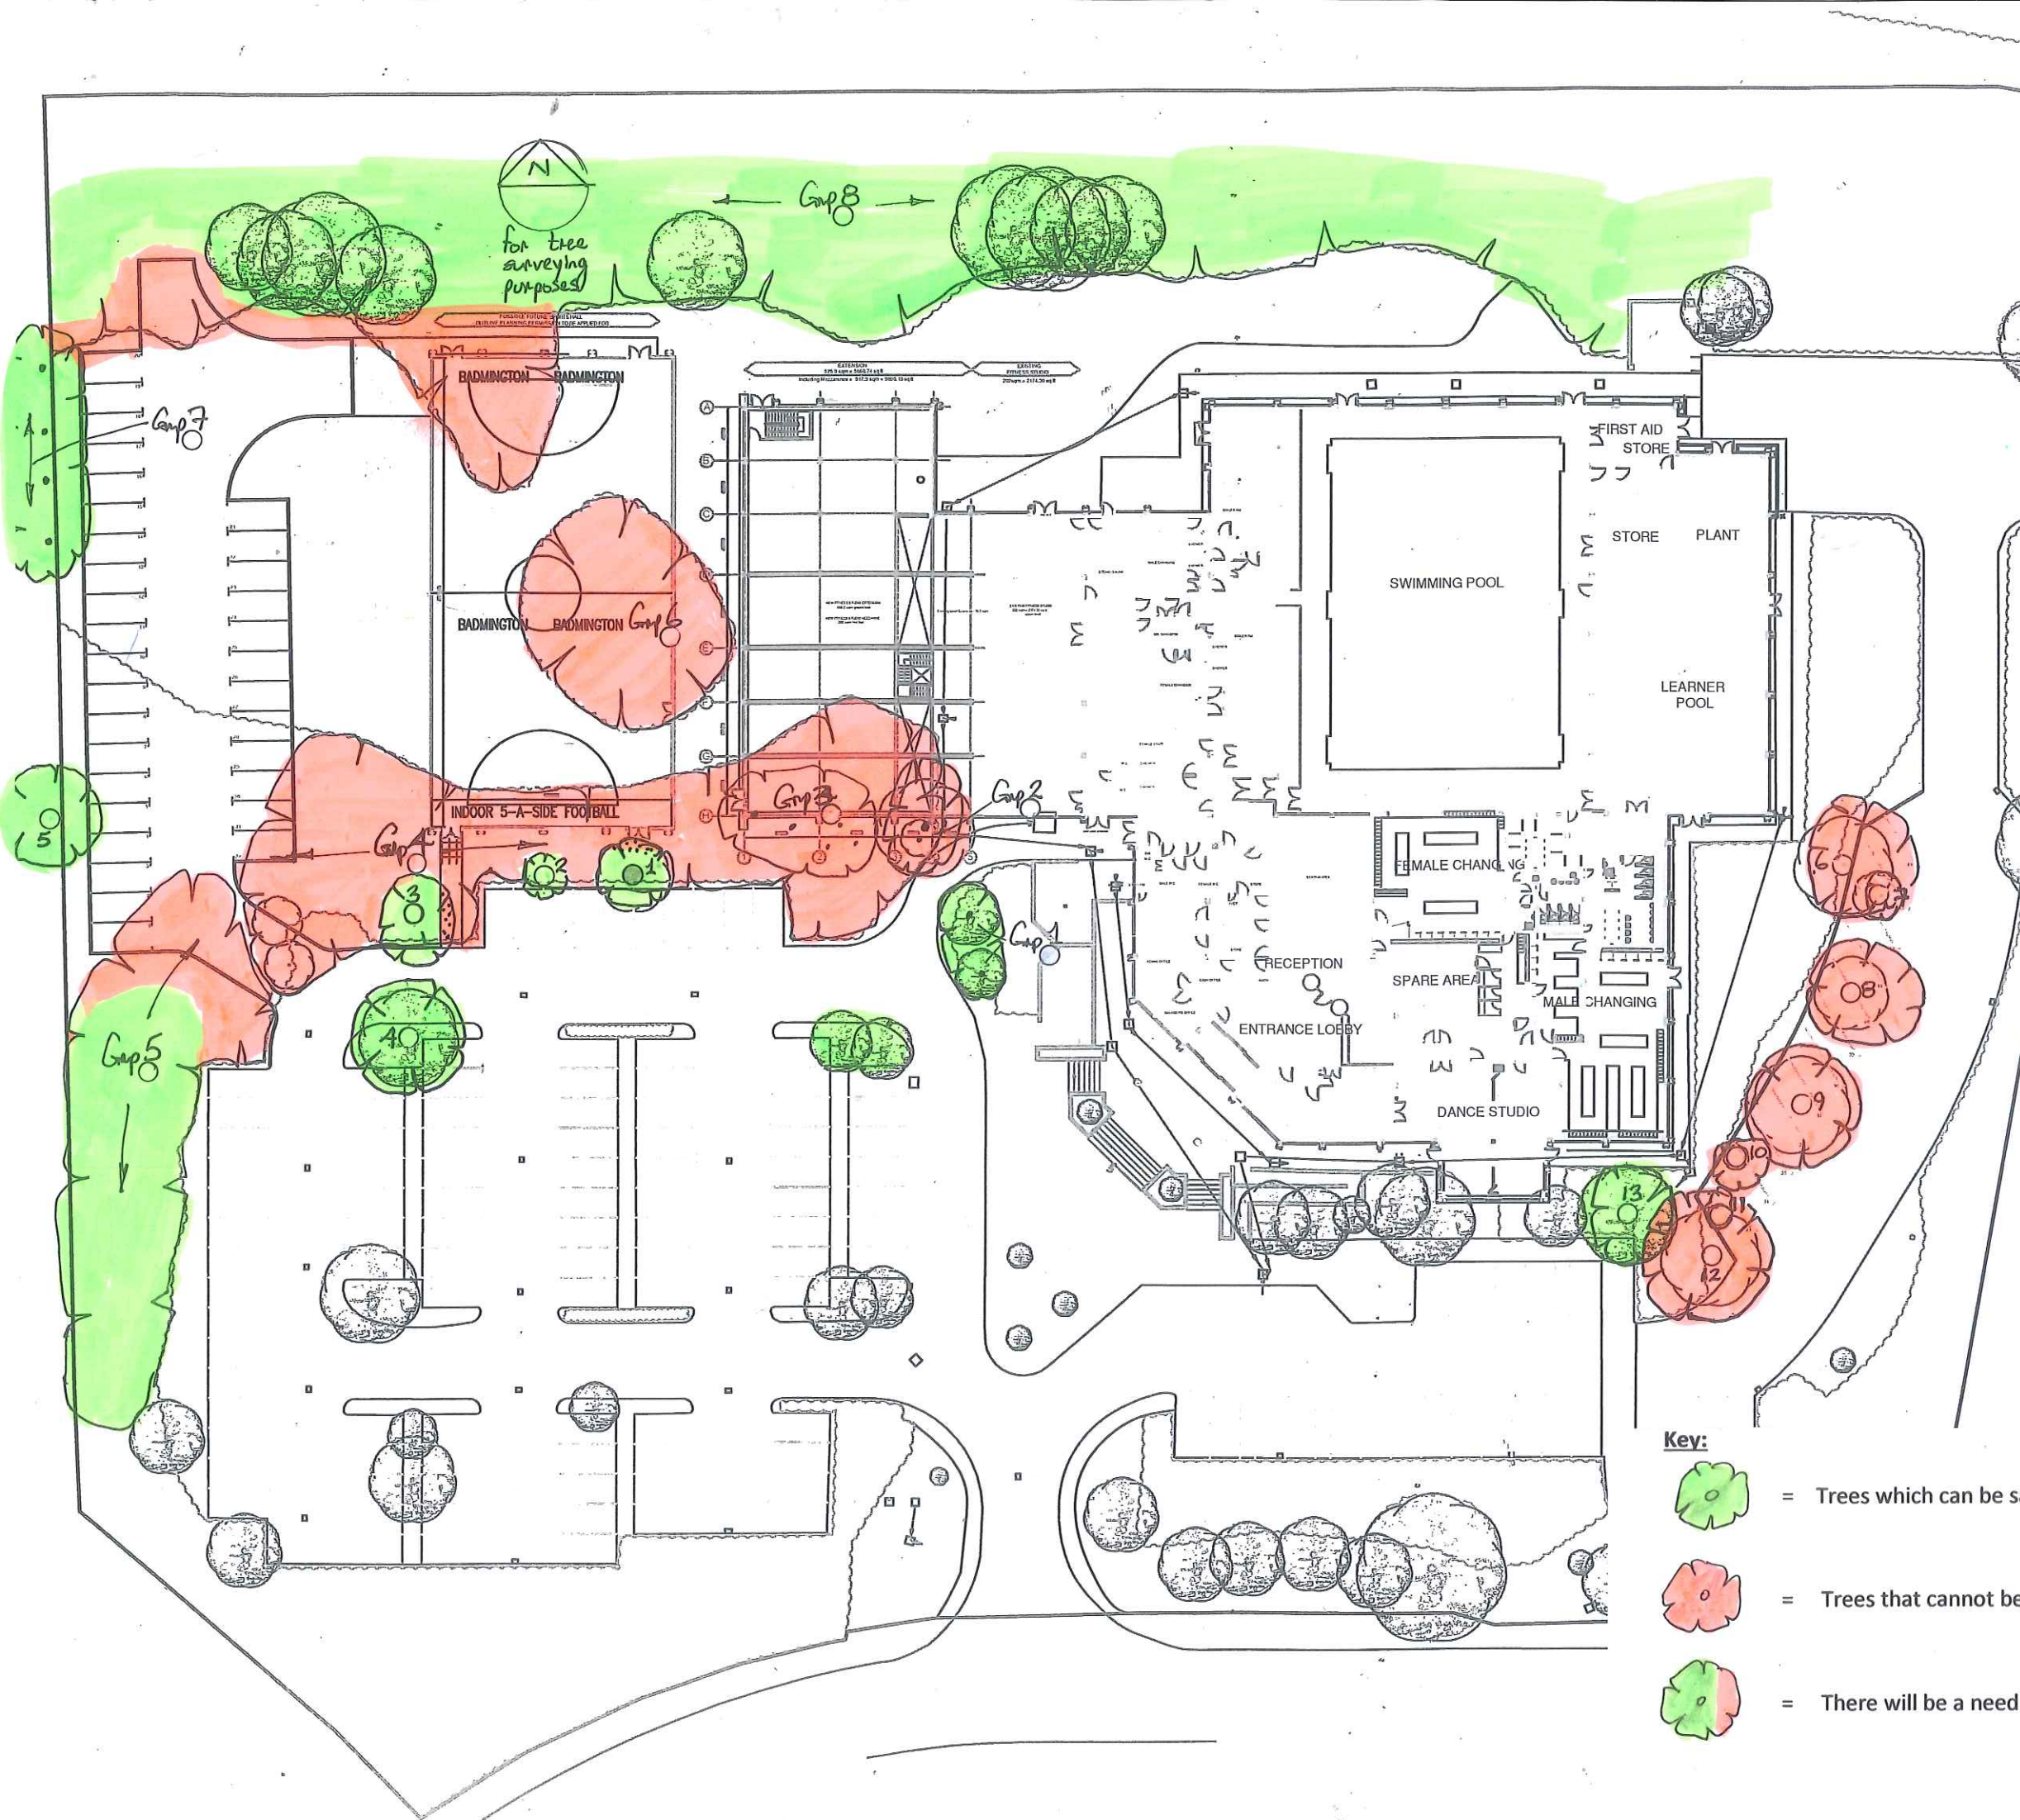

	
project	Waterlooville Leisure Centre Waterberry Drive Waterlooville
client	Horizon Leisure Centres
title	Tree Retentions & Removals Plan
dwng no.	BJH.03
scale	1:500 @ A3
date	December 2012
job no	0611
drawn by	bjh
Bernie Harverson M.Arb. 3 Foxcombe cottages • south harling • west sussex • GU31 5PL tel: 01730 825297 • mob: 07875 520981 • email: bernie.harverson@virgin.net • VAT Reg No: 881 5056 16	

- Key:**
-  = Trees which can be safely retained and protected
 -  = Trees that cannot be accommodated and would have to be removed
 -  = There will be a need to prune back the branches of these trees as shown