



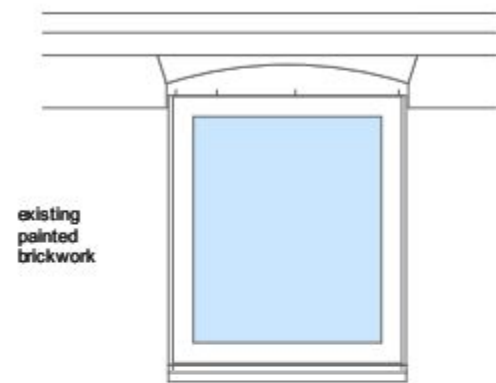

ELEVATION

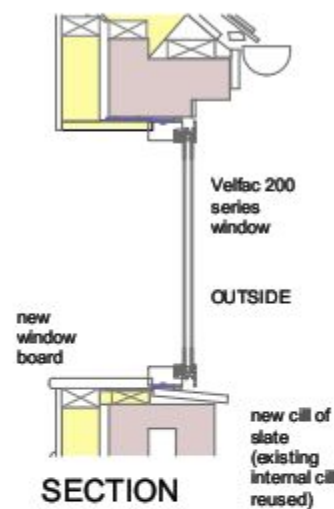


SECTION




PLAN OUTSIDE

W2 & W3


REPLACEMENT WINDOWS
to ENSUITE & BEDROOM
UPPER STOREY of SOUTH
ELEVATION

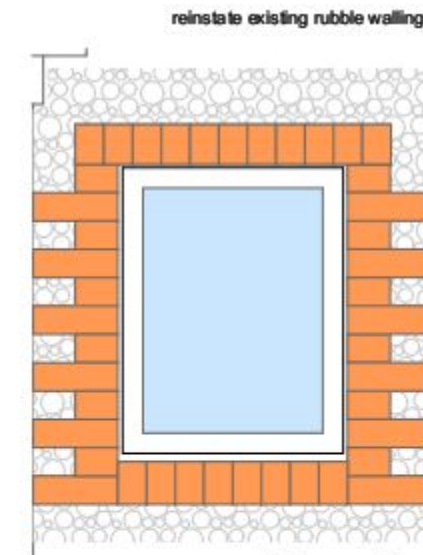

ELEVATION

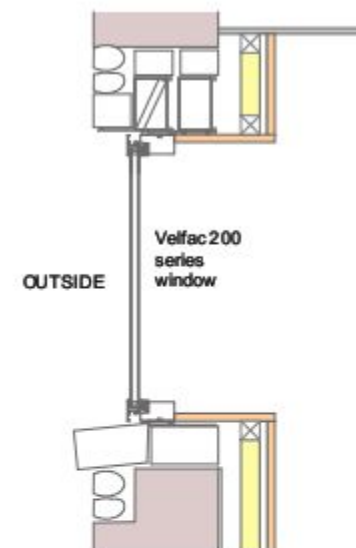


SECTION

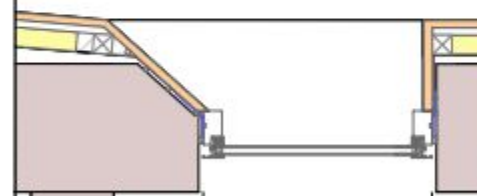


PLAN OUTSIDE

W5

NEW WINDOW
TO WETROOM
LOWER STOREY of NORTH
ELEVATION

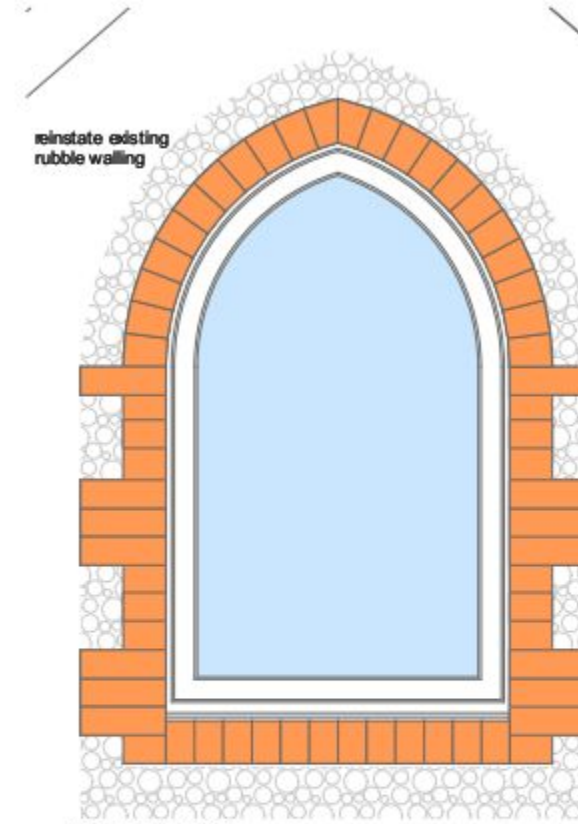

ELEVATION

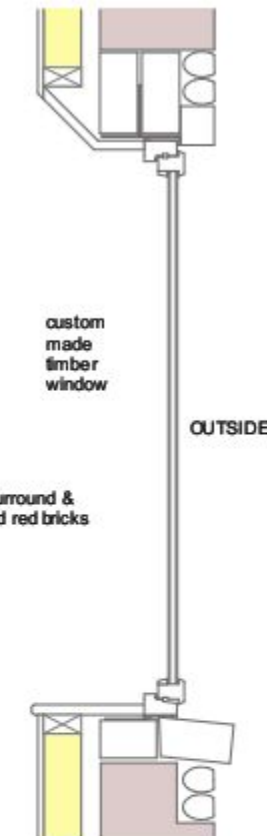


SECTION



PLAN OUTSIDE

W4

NEW WINDOW TO
BEDROOM
UPPER STOREY of EAST
ELEVATION

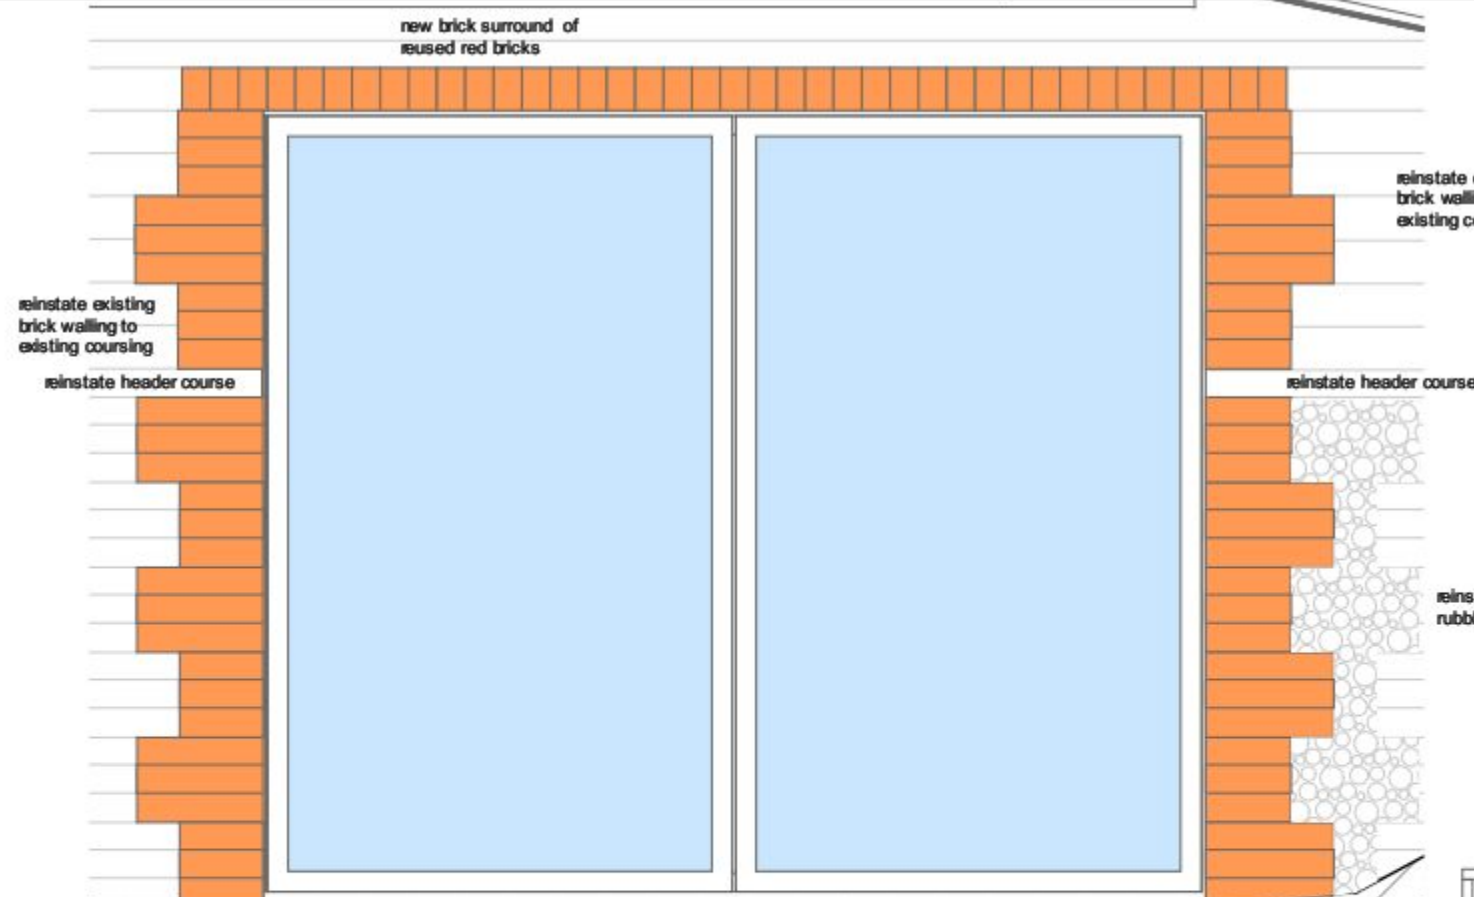

ELEVATION



PLAN

OUTSIDE

D4 SECTION

NEW PATIO DOOR
TO DINING AREA
LOWER STOREY of EAST
ELEVATION


FINISHES:

Velfac 200 series:
white powder coat paint
finish to aluminium external
surface of frame, white
paint finish to timber
internal surfaces of frame

Timber windows:
white paint to external and
internal surfaces.

Oak lintel: no finish


Velfac 200
series
sliding
door
OUTSIDE

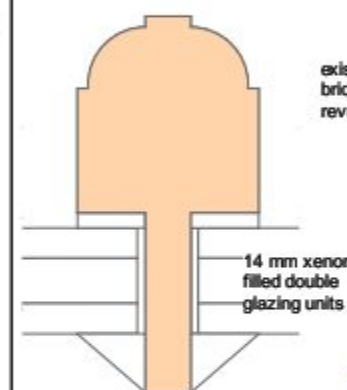


DETAIL

W6

FULL SIZE
GLAZING BAR DETAIL

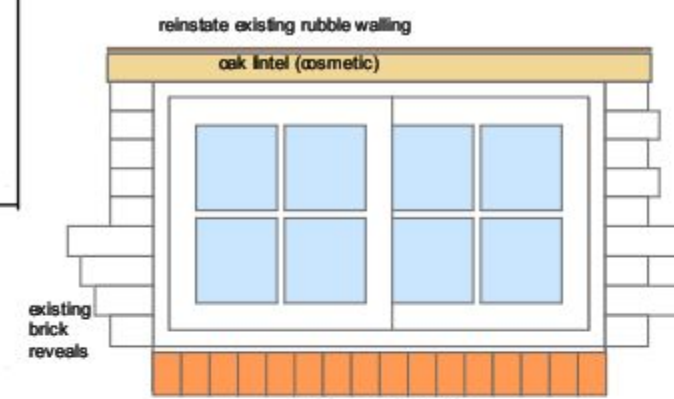

ELEVATION

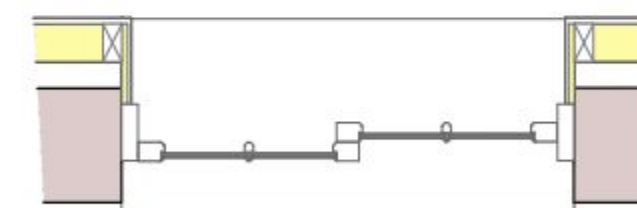

PLAN OUTSIDE



SECTION

W6

UPGRADED EXISTING
WINDOW TO
LOWER STOREY of EAST
ELEVATION

'FORBURY', EMSWORTH, PO10 7JD:
CONVERSION OF STABLE BLOCK:

DOORS & WINDOWS ETC LARGE SCALE DRAWINGS
Sheet 1

DATE:
© APRIL 2013
SCALE: (ON A3)
1/20 &
1/1

ROBIN COOPER ARCHITECT
e: robin@robincooper.plus.com
t: (01962) 862784
DRAWING NO:

08 A

REV A: JUNE 2013: Revise W6, show full size detail,
increase reveal depth to all