


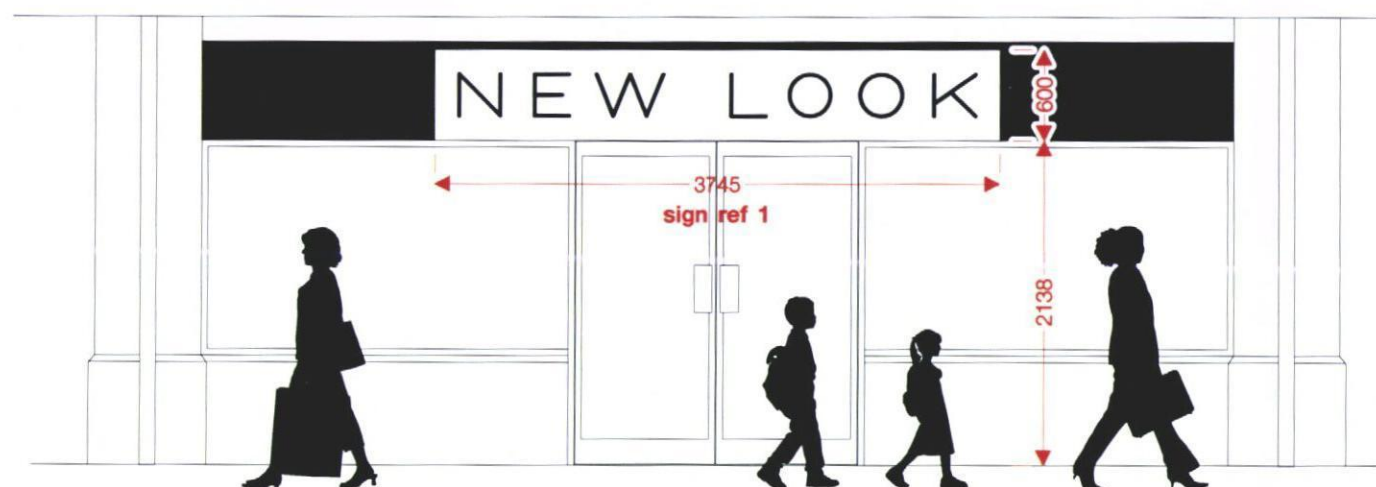


Proposed elevation drawing scale 1:50

sign ref 1


1no. internally illuminated pod sign - oa size 3745 x 600 x 100mm, fixed onto existing background fascia.

existing elevation

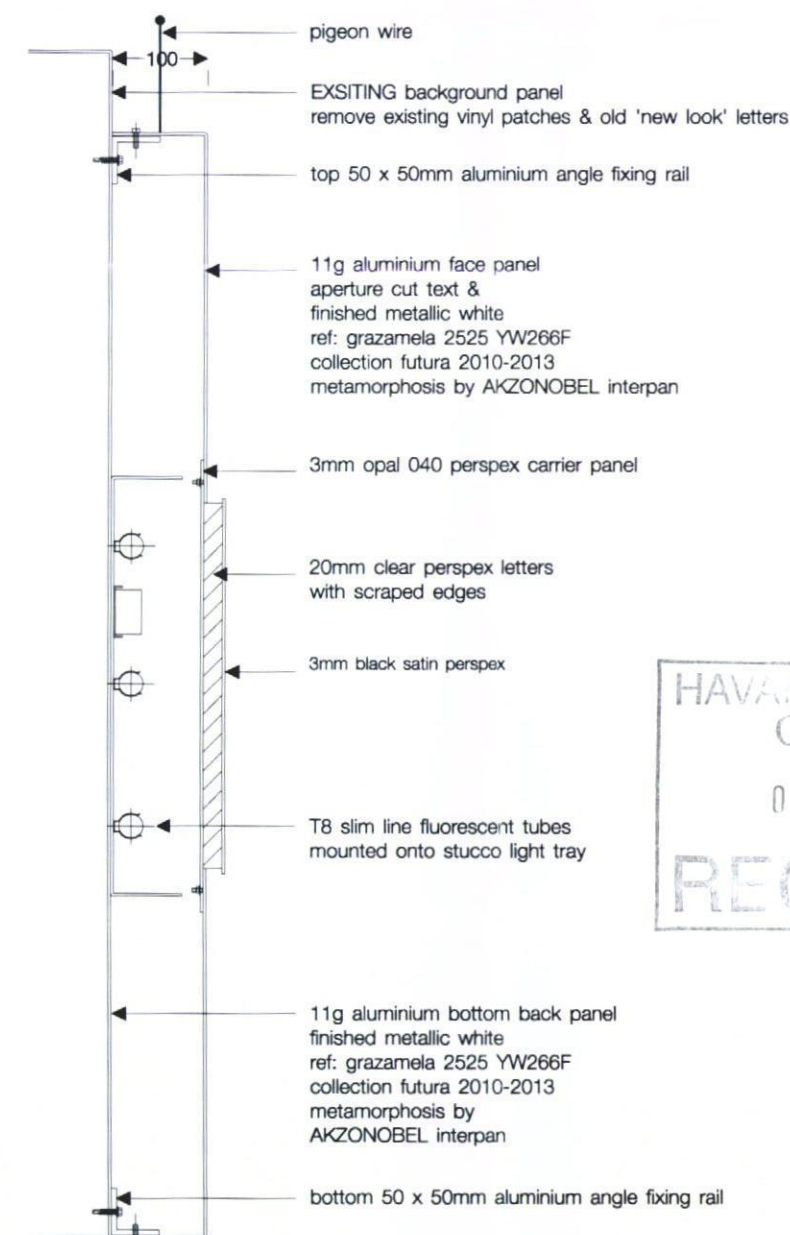

sign ref 1

section through details

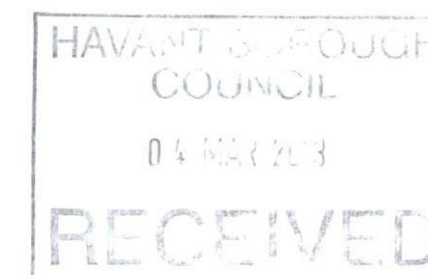

Client: New Look
Unit 7 Dukes Walk
Waterlooville
Hampshire
PO7 7HS

Design No: SD6865.13
Date: 20 February 2013
Revision: 00

Batch C store no. 1652

Drawn By: G. Thomas

Scale: 1:50 @ A3

Escott
SIGNS
Escott Signs Limited
378 Princesway, T. V. T. E.
Gateshead, NE11 0TU.
Tel: 0191 487 1010
Fax: 0191 491 0762
visit us at
www.escottsigns.com