




SUPERSEDED

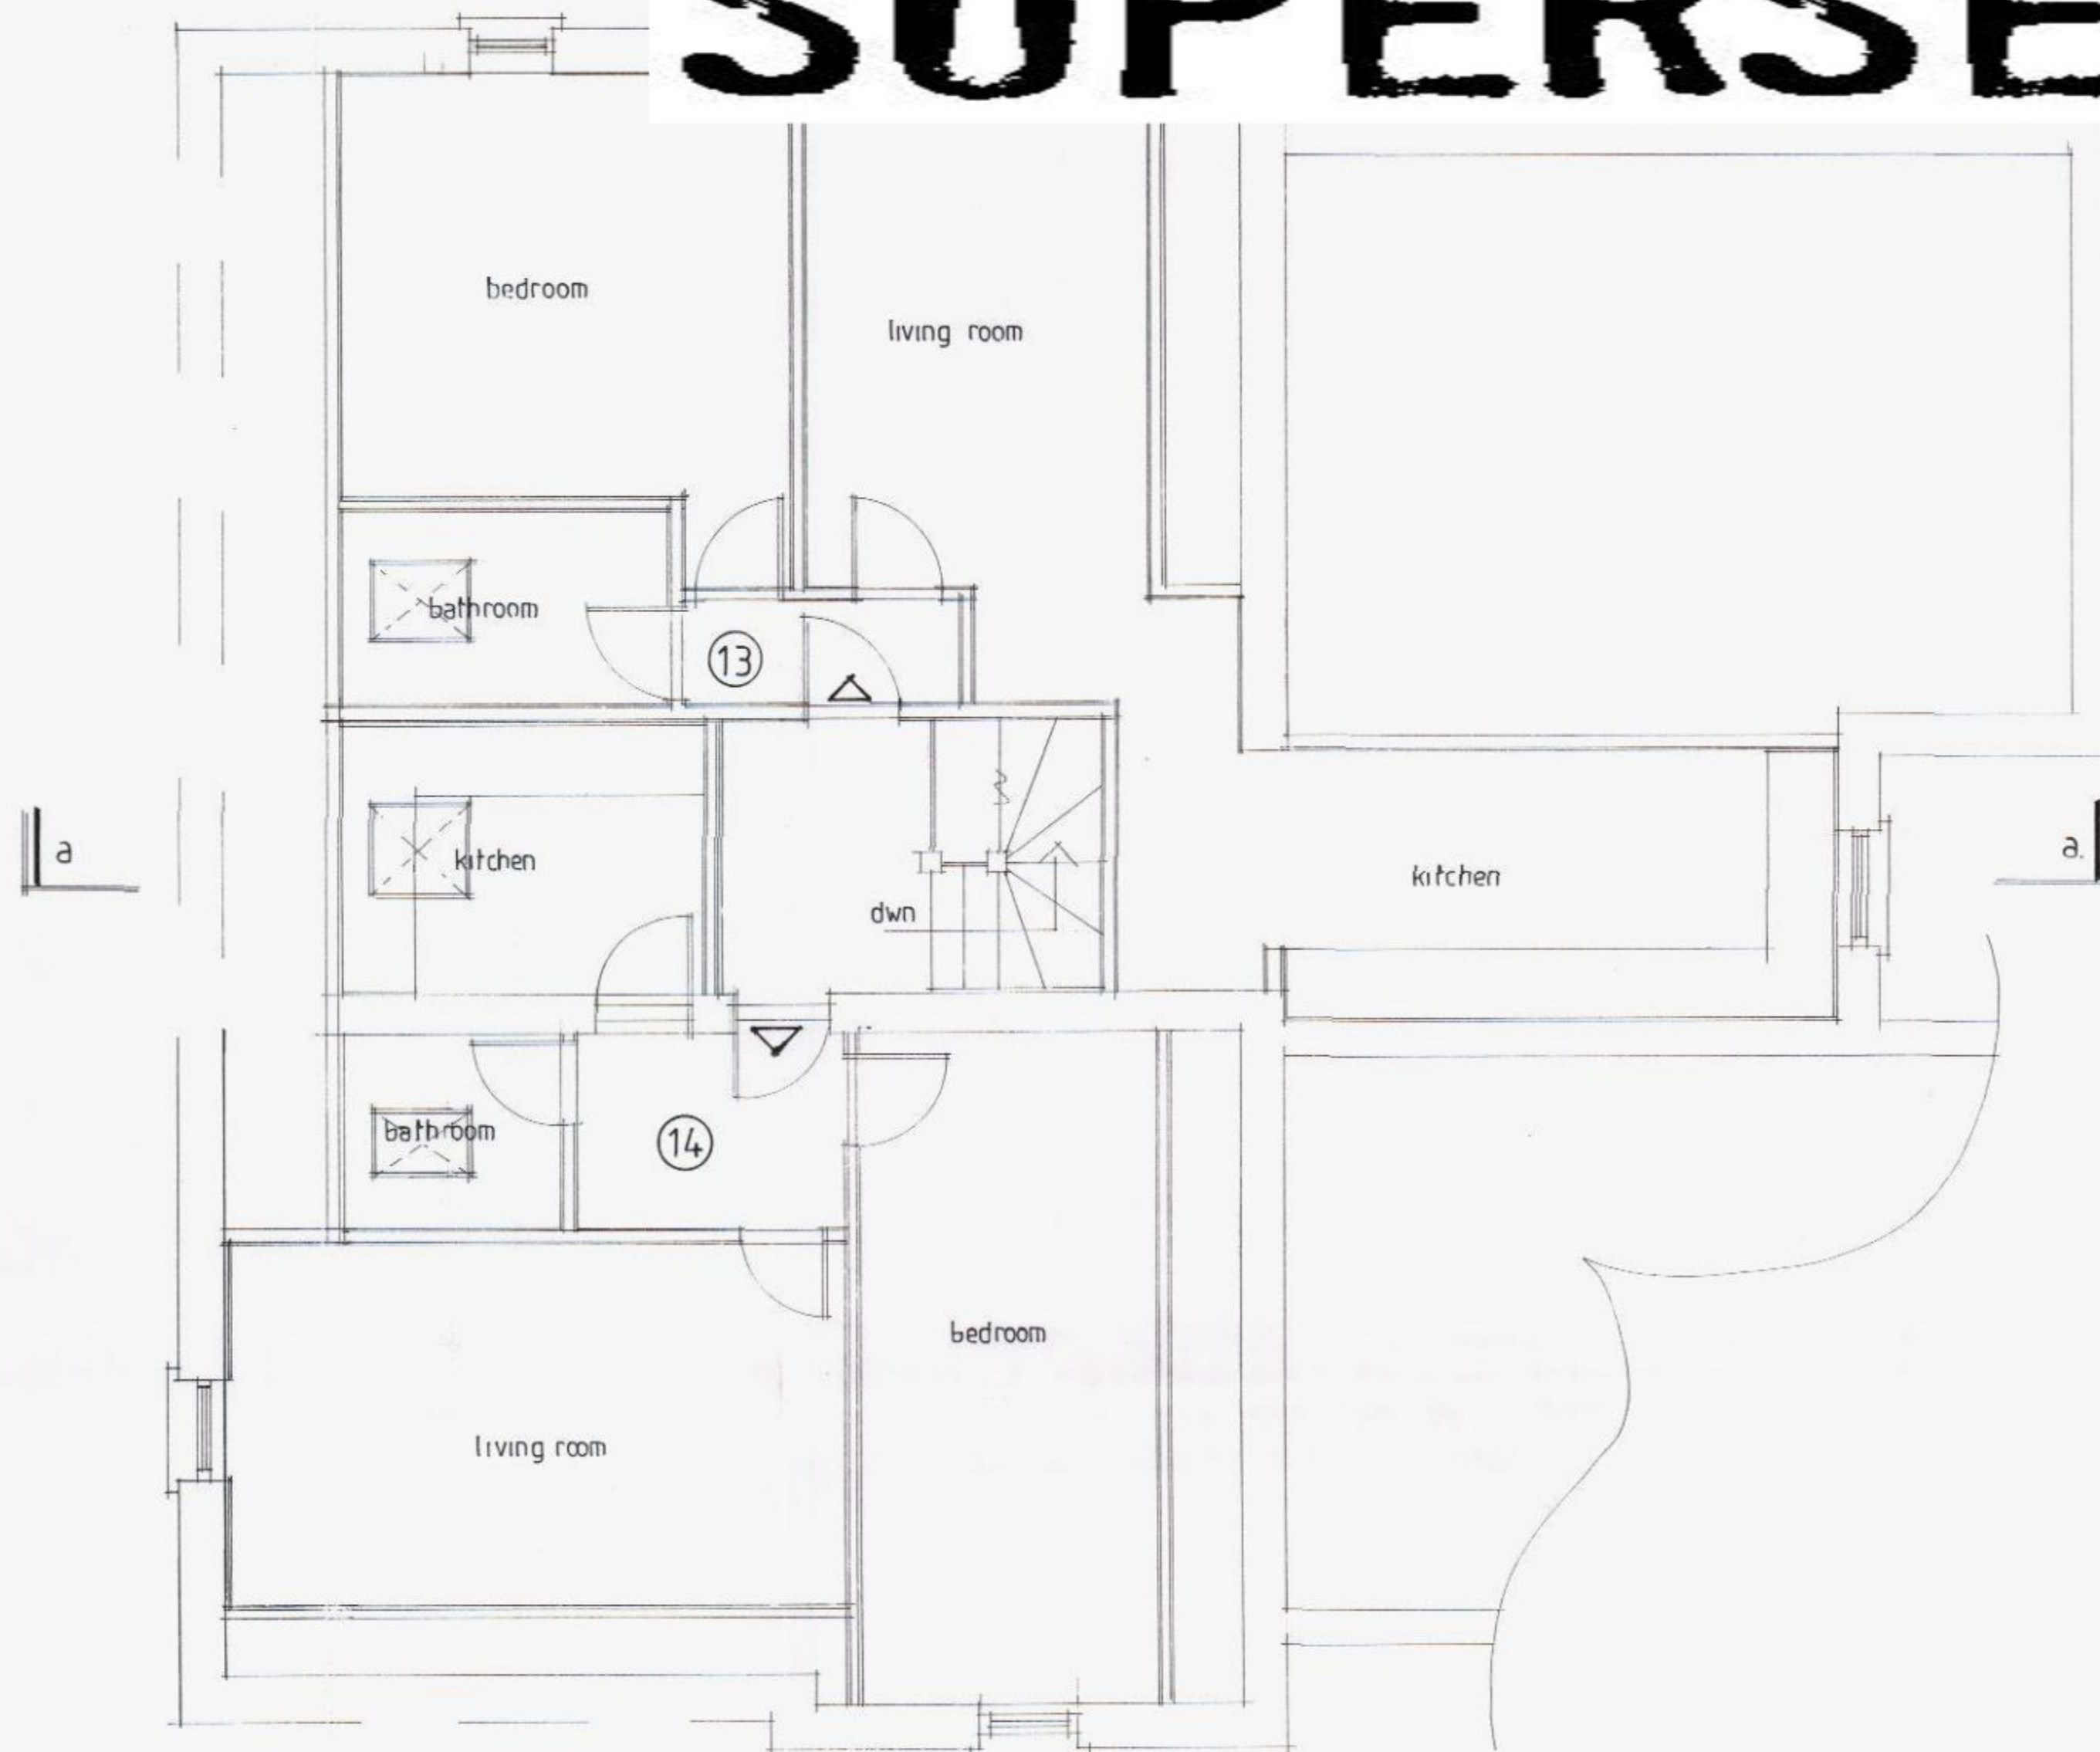


Proposed roofspace

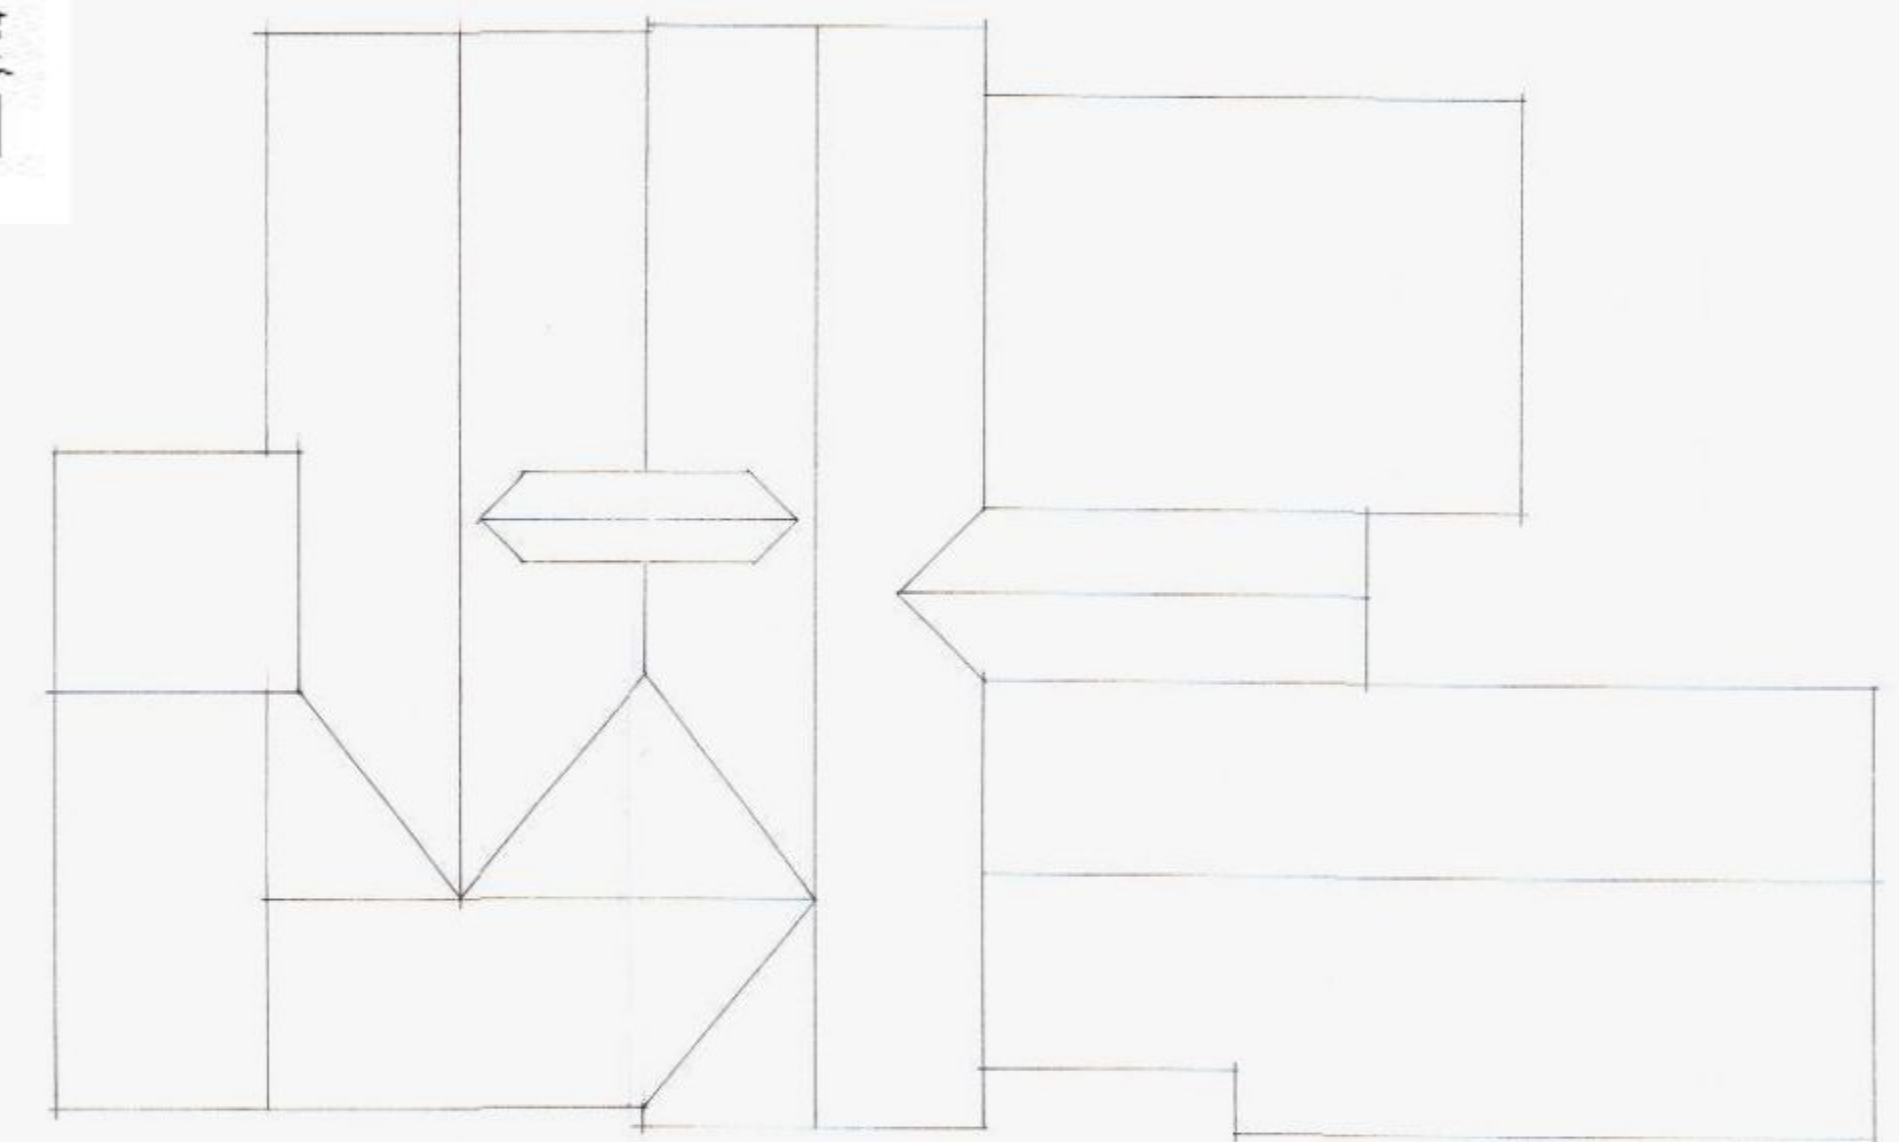

Existing roofplan

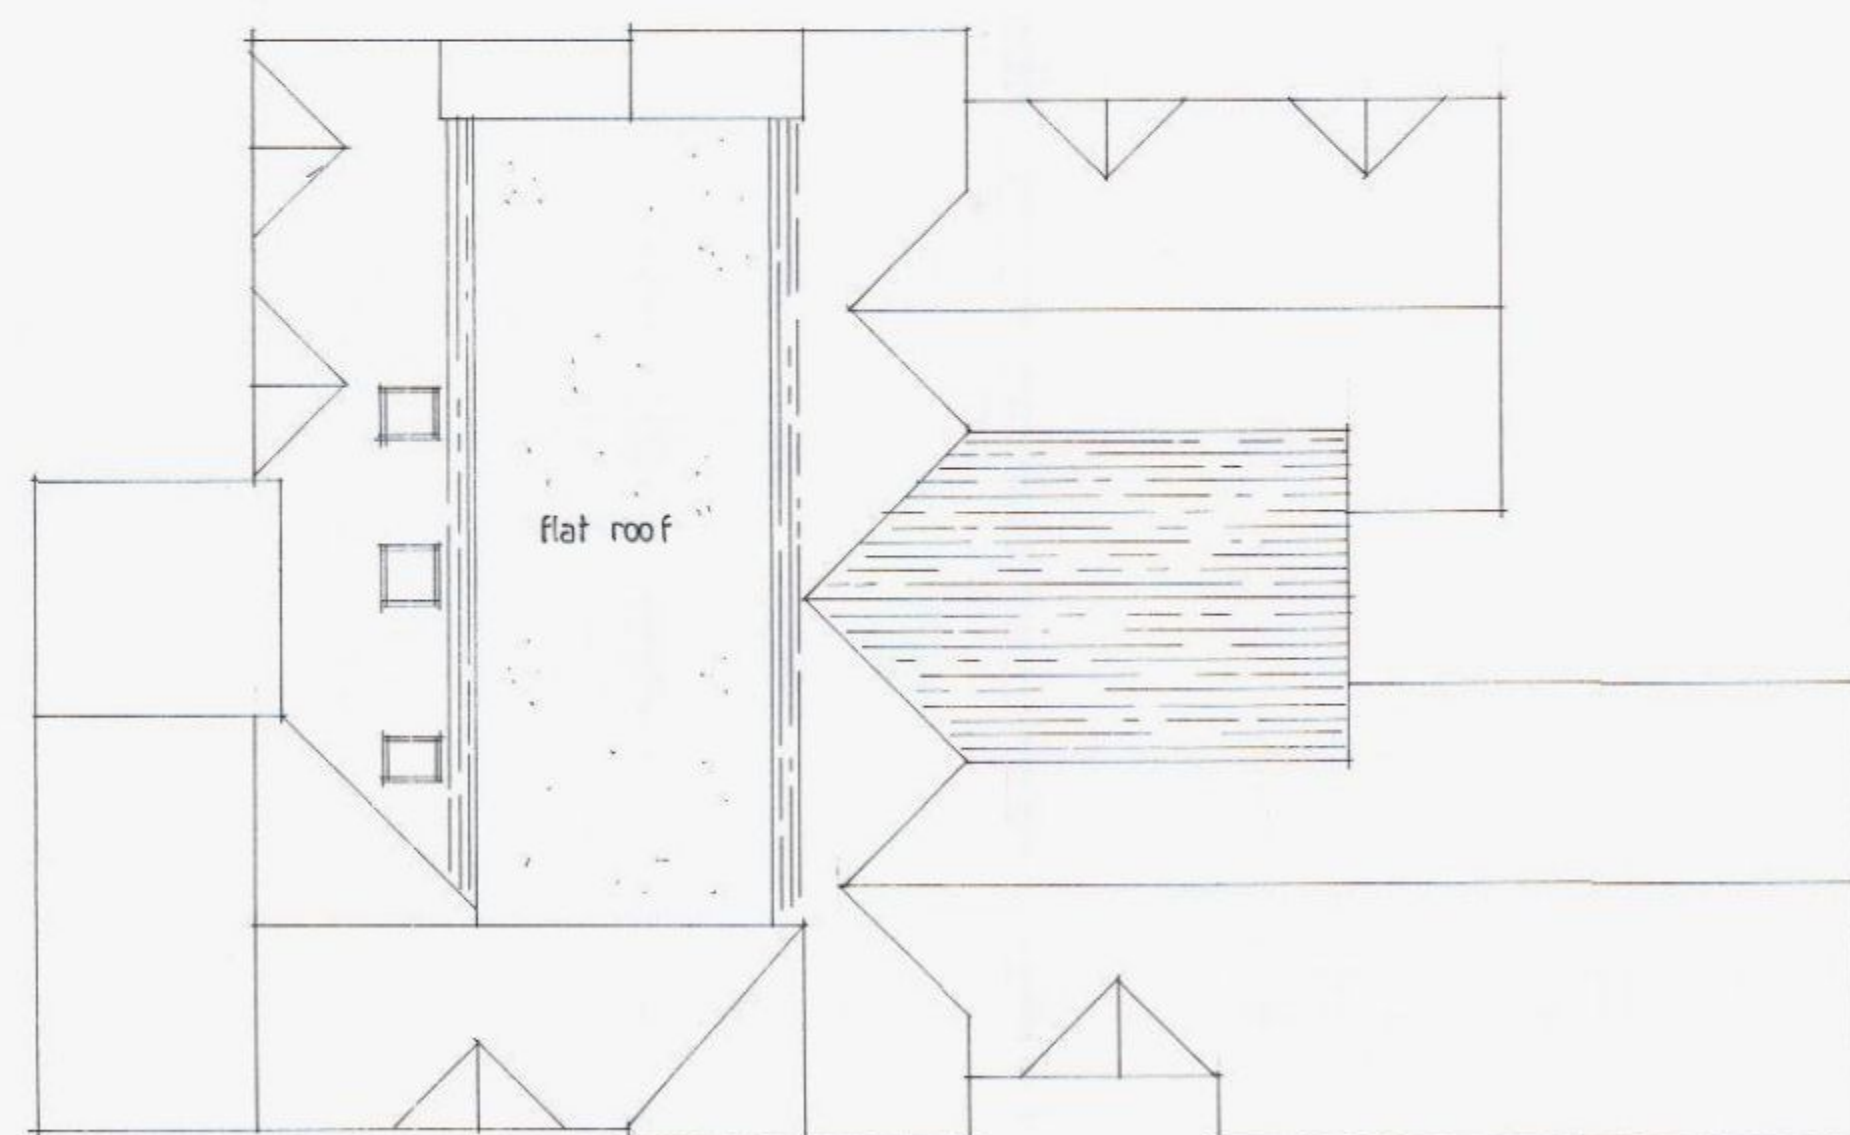

Proposed roofplan

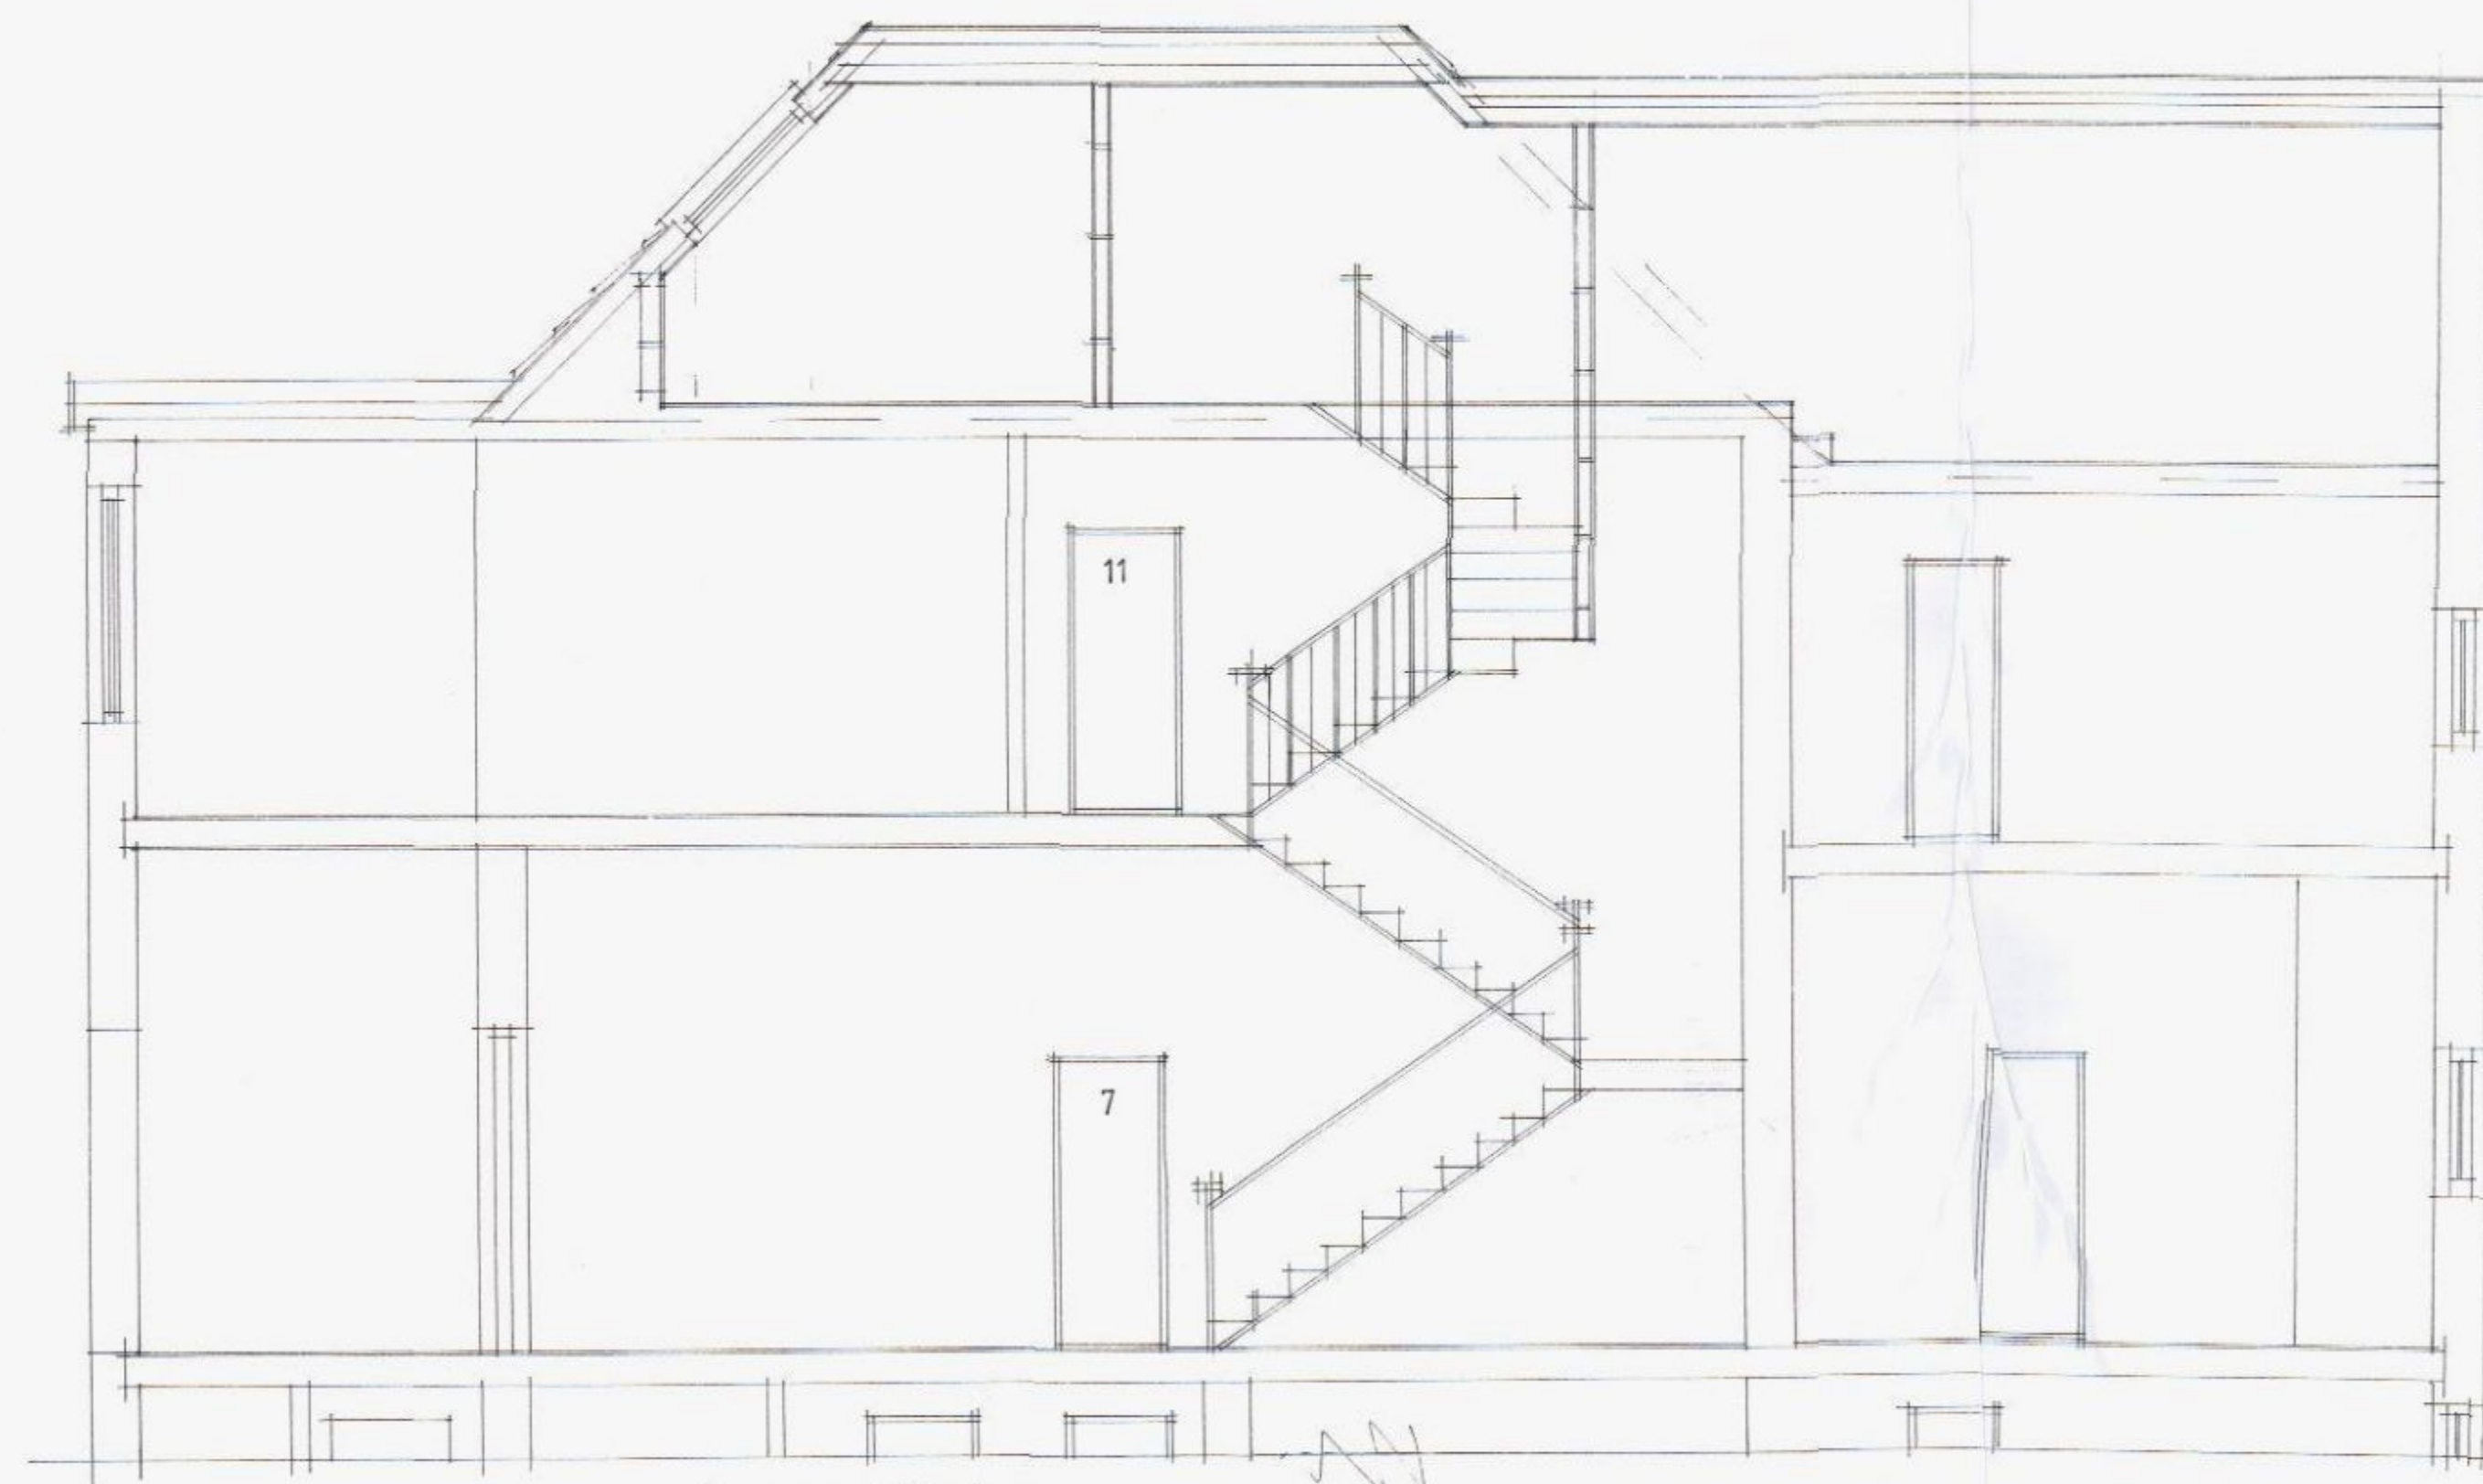

Proposed Section a.a

A	03/03/13	PLANNING APPROVAL
Date		Revision

THORNS-YOUNG
ARCHITECTURAL

THORNS-YOUNG LTD
CHARTERED BUILDING CONSULTANTS
232 London Road, North End, Portsmouth PO2 0JG
Tel: (023) 9267 2883 Fax: (023) 9266 3457
Website: www.thornsyong.co.uk

Client
Mr P Harrison

Job Title
Hopfield House
Maralyn Avenue

HAVANT BOROUGH
COUNCIL
03 JUL 2013

Drawing Title
roofspace

Scale: 1:100 1:50

Date MARCH 2013 Drawn by RN

Orig. No. 6023-13-4

Rev