

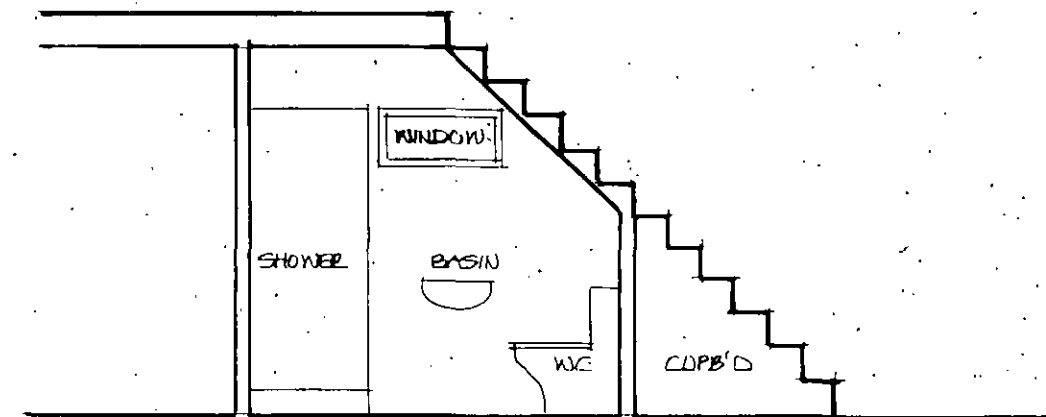


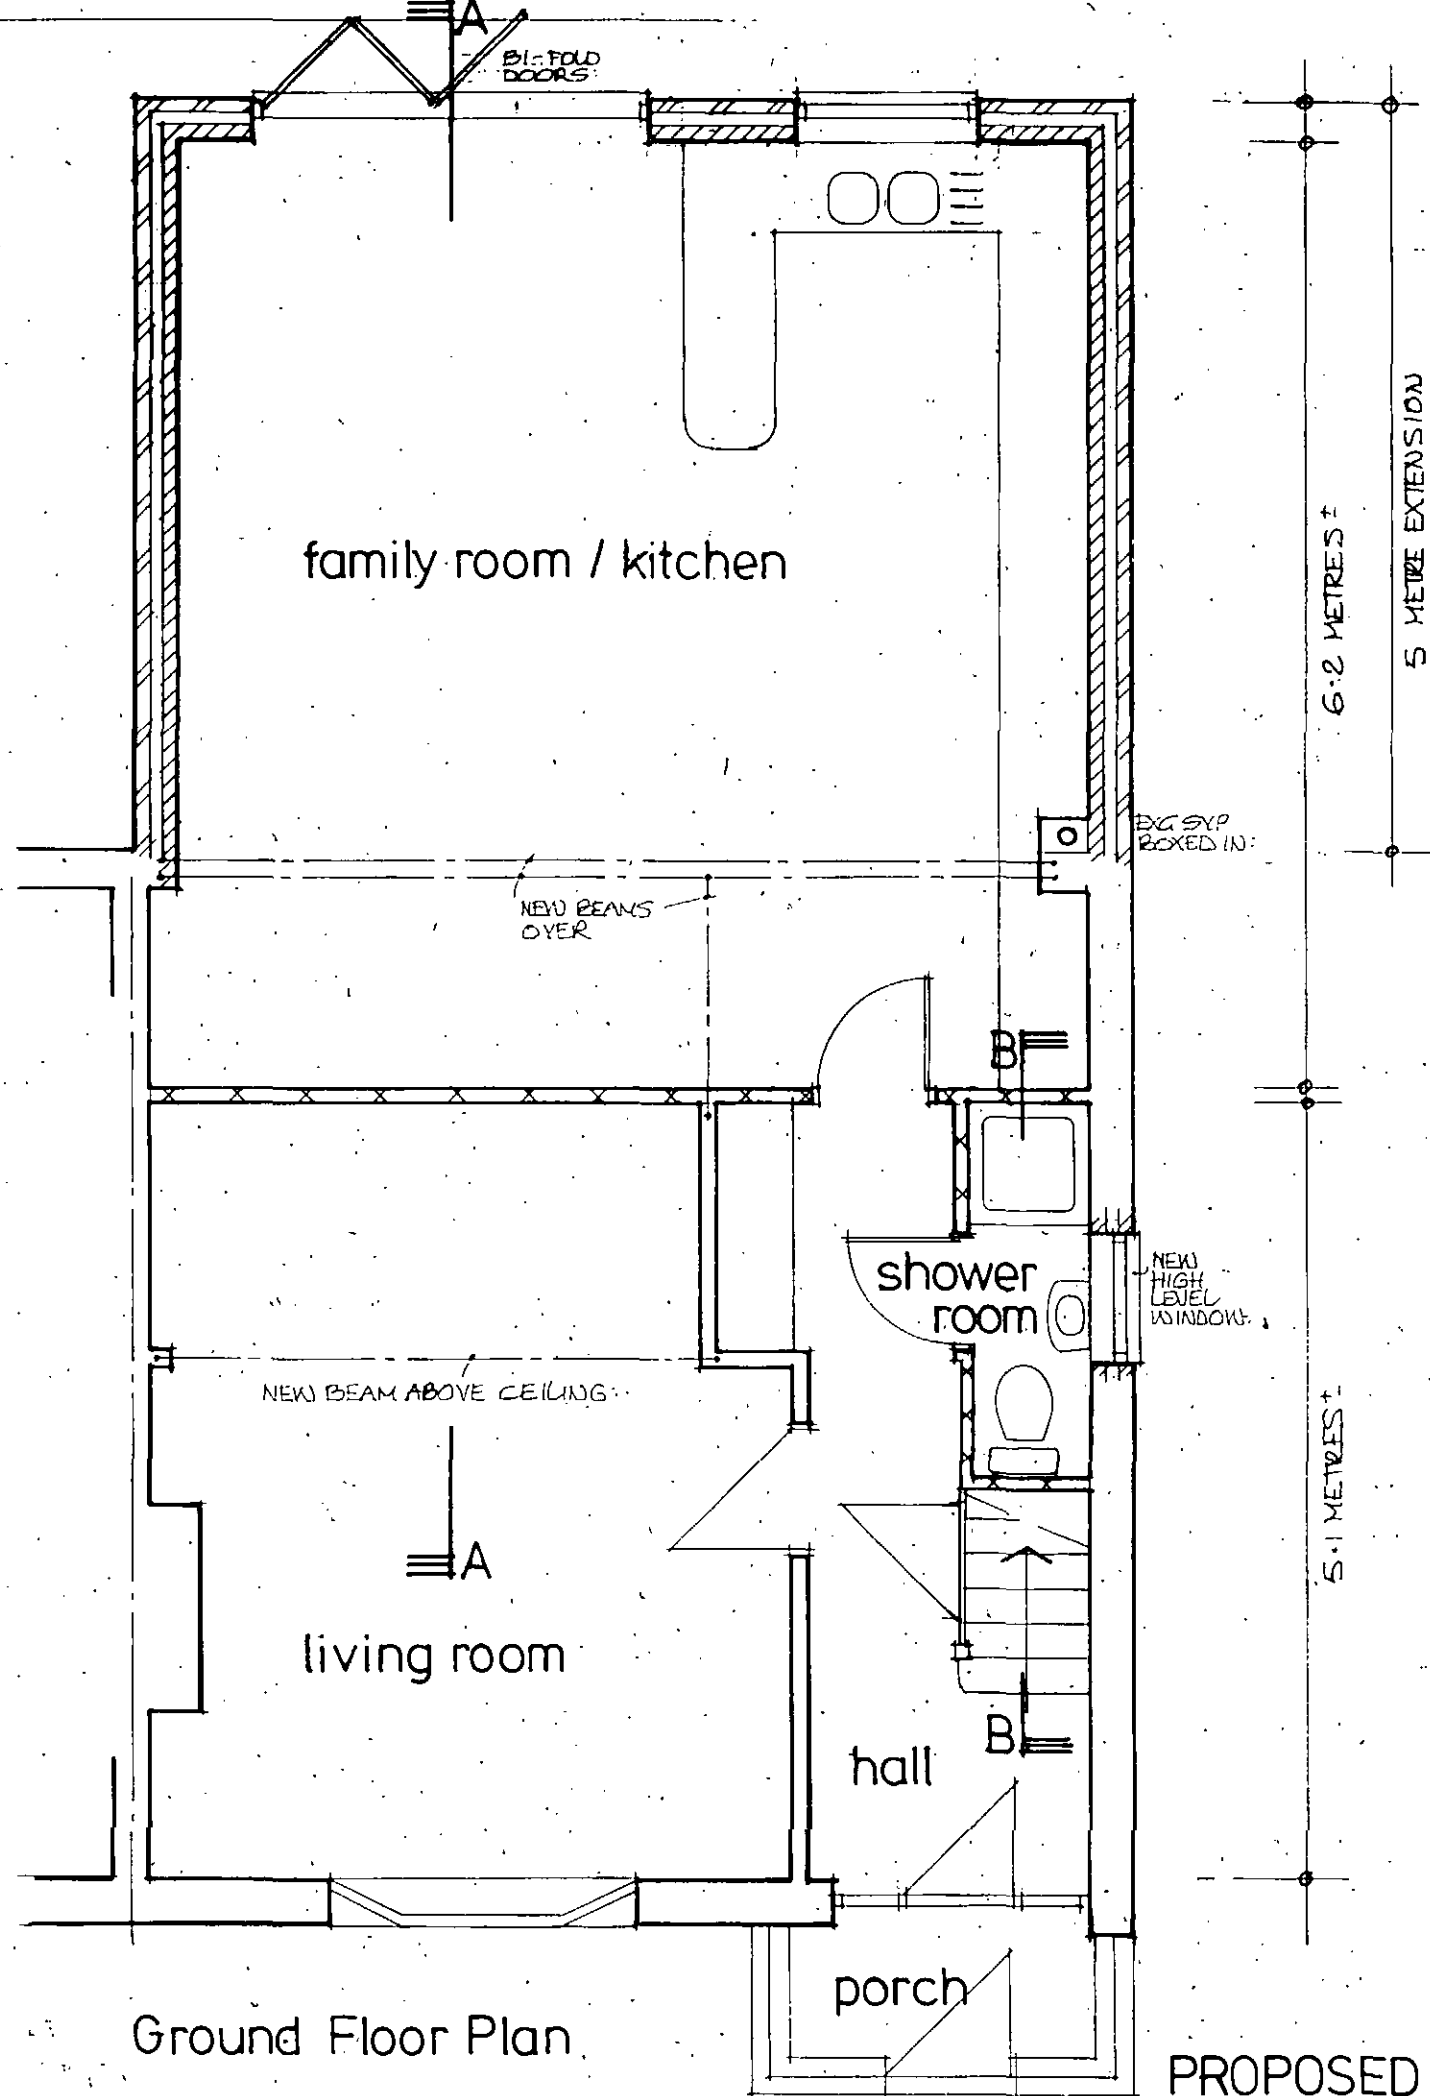

Section B-B

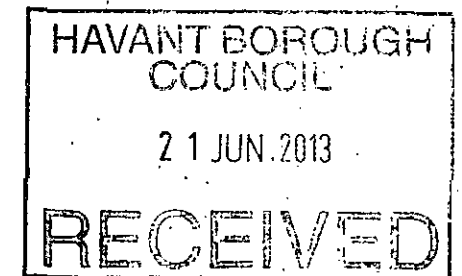

PROPOSED ALTERATIONS & ADDITIONS TO 37 ROMAN WAY, BEDHAMPTON, HAVANT.
 Drg n° 01 prelim. Scale 1:50 May 2013