


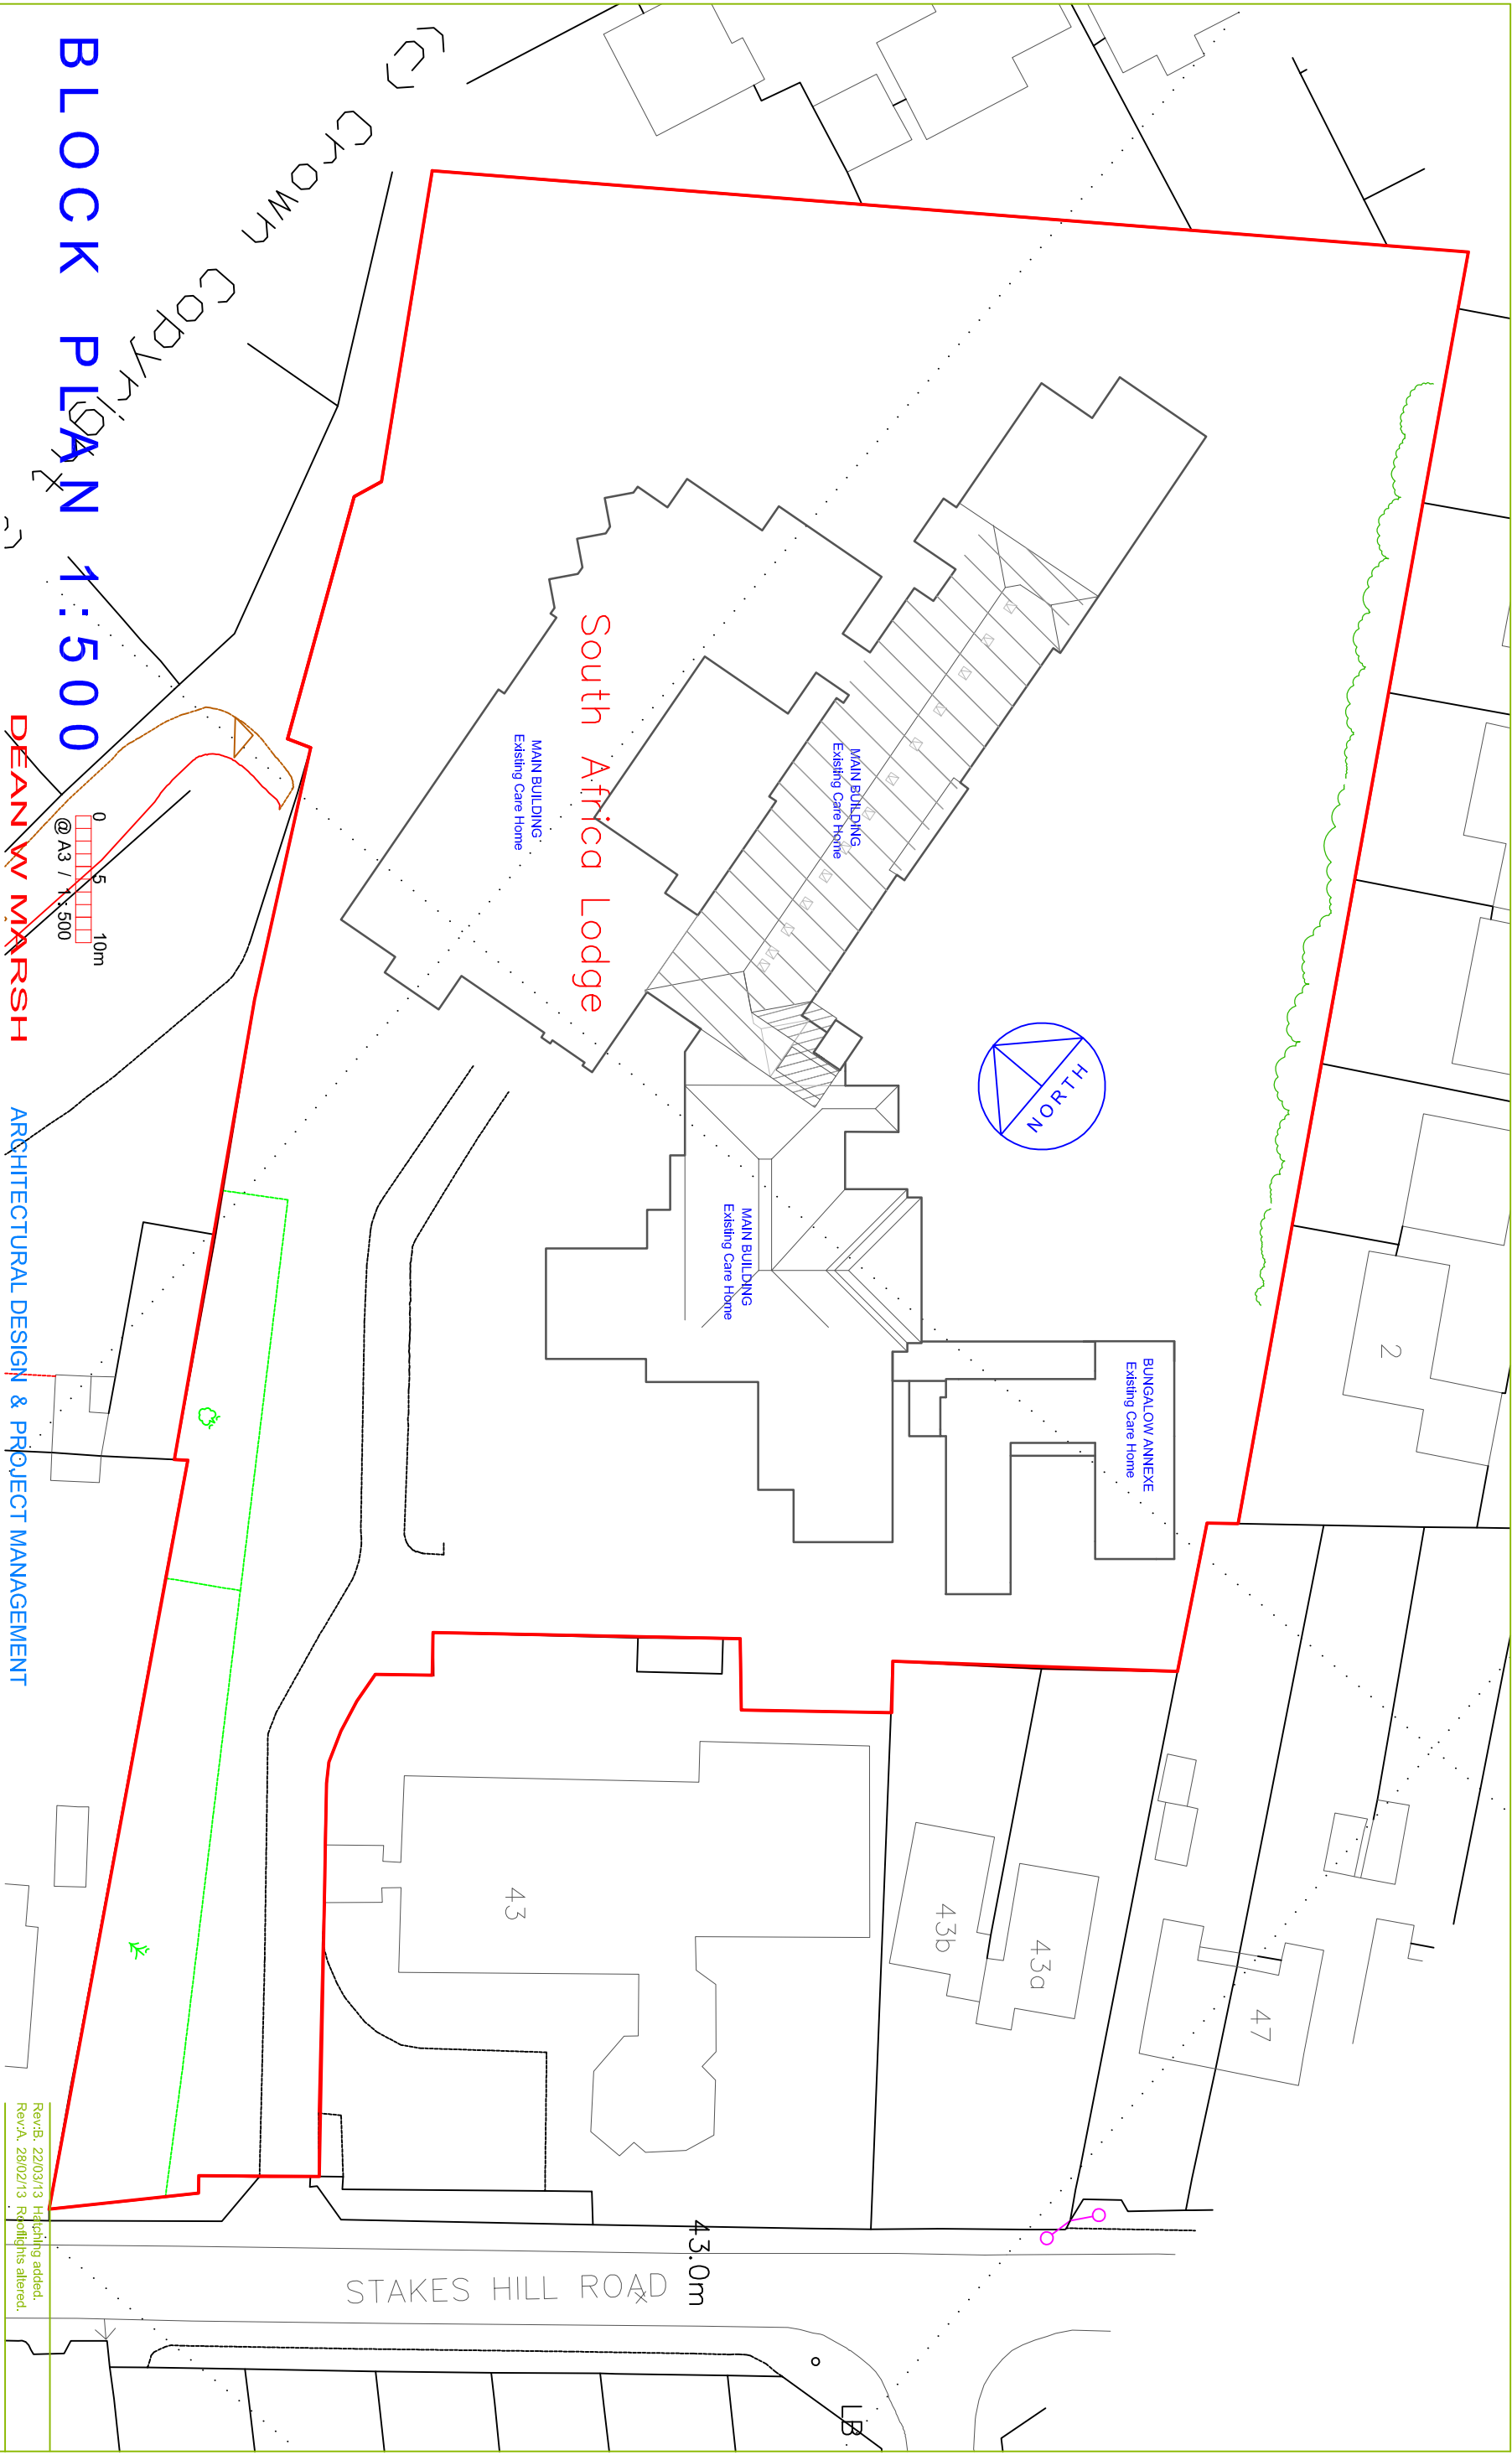

BLOCK PLAN 1:500

DEAN W MARSH

ARCHITECTURAL DESIGN & PROJECT MANAGEMENT

It is the client/developer's responsibility to ensure all relevant approvals, licences or documentation are in place and conditions satisfied prior to commencement of works or prefabrication.

The Party, Wall etc Act 1966
Local Authority Planning Consent
Highways (Road Opening permit)
Local Water Authority / other Statutory Bodies
Building Regulations (Local Authority, NHBC etc)
Environment Agency / NRA

Unless otherwise stated, it is the client's / developer's responsibility to complete or procure all necessary ground / soil inspections, destructive inspections, structural surveys, Structural Engineering, etc prior to commencement of works or prefabrication.



DO NOT SCALE THESE DRAWINGS. USE WRITTEN DIMENSIONS ONLY. ALL DIMENSIONS TO BE CHECKED ON SITE PRIOR TO COMMENCEMENT OF WORKS / PREFABRICATION.

THIS DRAWING IS THE COPYRIGHT OF DEAN W MARSH AND MAY NOT BE REPRODUCED, COPIED IN WHOLE OR IN PART OR ALTERED WITHOUT PRIOR WRITTEN PERMISSION.

PROPOSED BLOCK PLAN

SOUTH AFRICA LODGE
STAKES HILL ROAD
WATERLOOVILLE
HAMPSHIRE

RevB: 22/03/13 Hatching added.
RevA: 28/02/13 Redlights altered.

Drawn: DWM Date: 13/01/13

Checked: DWM Date: 18/01/13

Scale: 1:500

Drawing no / Revision:

1145.03.B.