

notes

this drawing is the copyright of the **pdp architecture llp** and must not be reproduced in whole or part or used for the execution of works without their permission.
all dimensions to be checked on site prior to commencement of construction works and the architect notified of any discrepancy.

figured dimensions are to be used in preference to scaled dimensions.

no deviation from this drawing will be permitted without prior consent of the architect.

all drawings are prepared subject to a full measured and structural survey of the buildings and site.

all structural work is subject to the appointment of a structural engineer to confirm and agree the structural proposals.

os promap licence no. 100020449.

health & safety:
exceptional risks involving specific methods of construction or exceptional maintenance issues:
NO SIGNIFICANT RISK


revision notes		
scale with 50 mm @ A1 - 25 mm @ A3	date	drawn/checked

A	Orientation blocks added	15-01-14 HM	MBW
B	Amended following client comments	13-02-14 AC	HM

client

Horizon Leisure Centres

planning

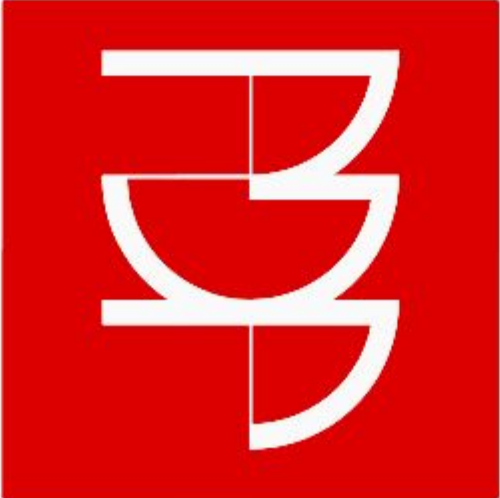

pdp architecture llp

chartered architects town planning

interior design consultants

2 beechworth road havant

hamshire po9 1ax

tel 023 9248 1100

fax 023 9247 5050

email pdp@pdp-architects.co.uk

www.pdp-architects.co.uk

project Waterlooville Leisure Centre

detail Gym Extension

drawn HM

checked HYA



date Dec '13

status planning

a1 scale a3 scale

1:100 1:200

27921-PD-105 B

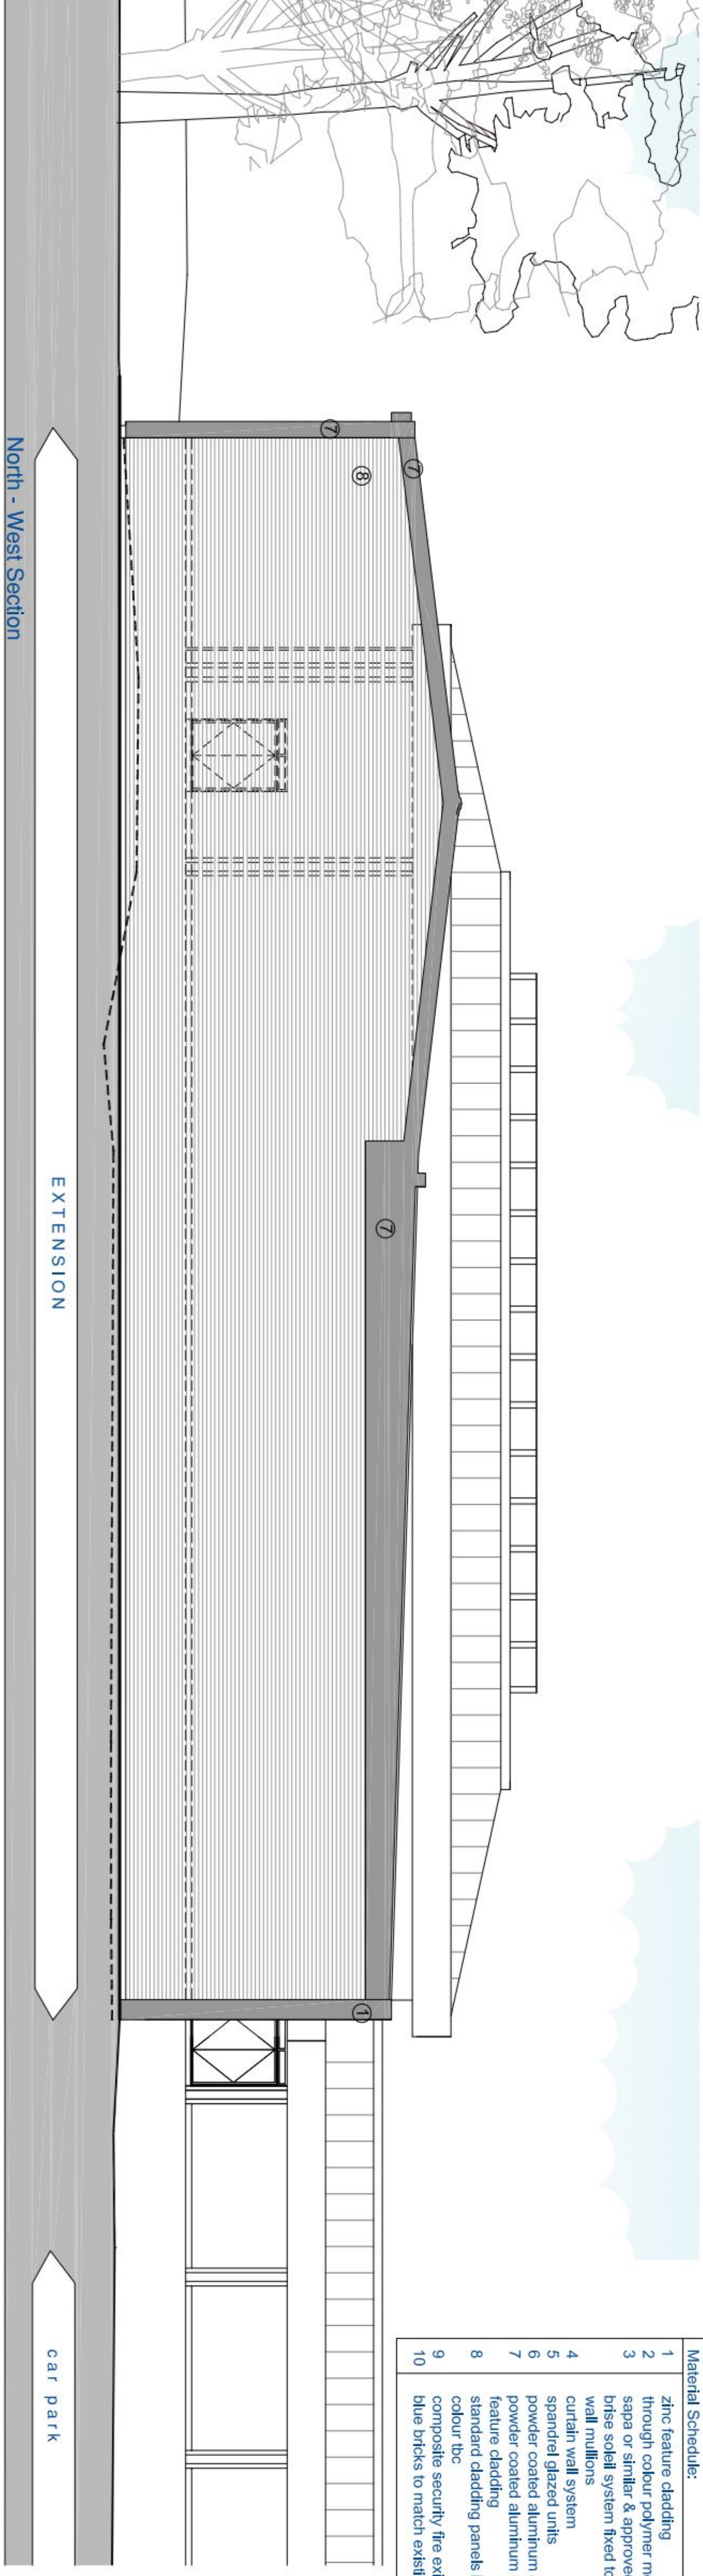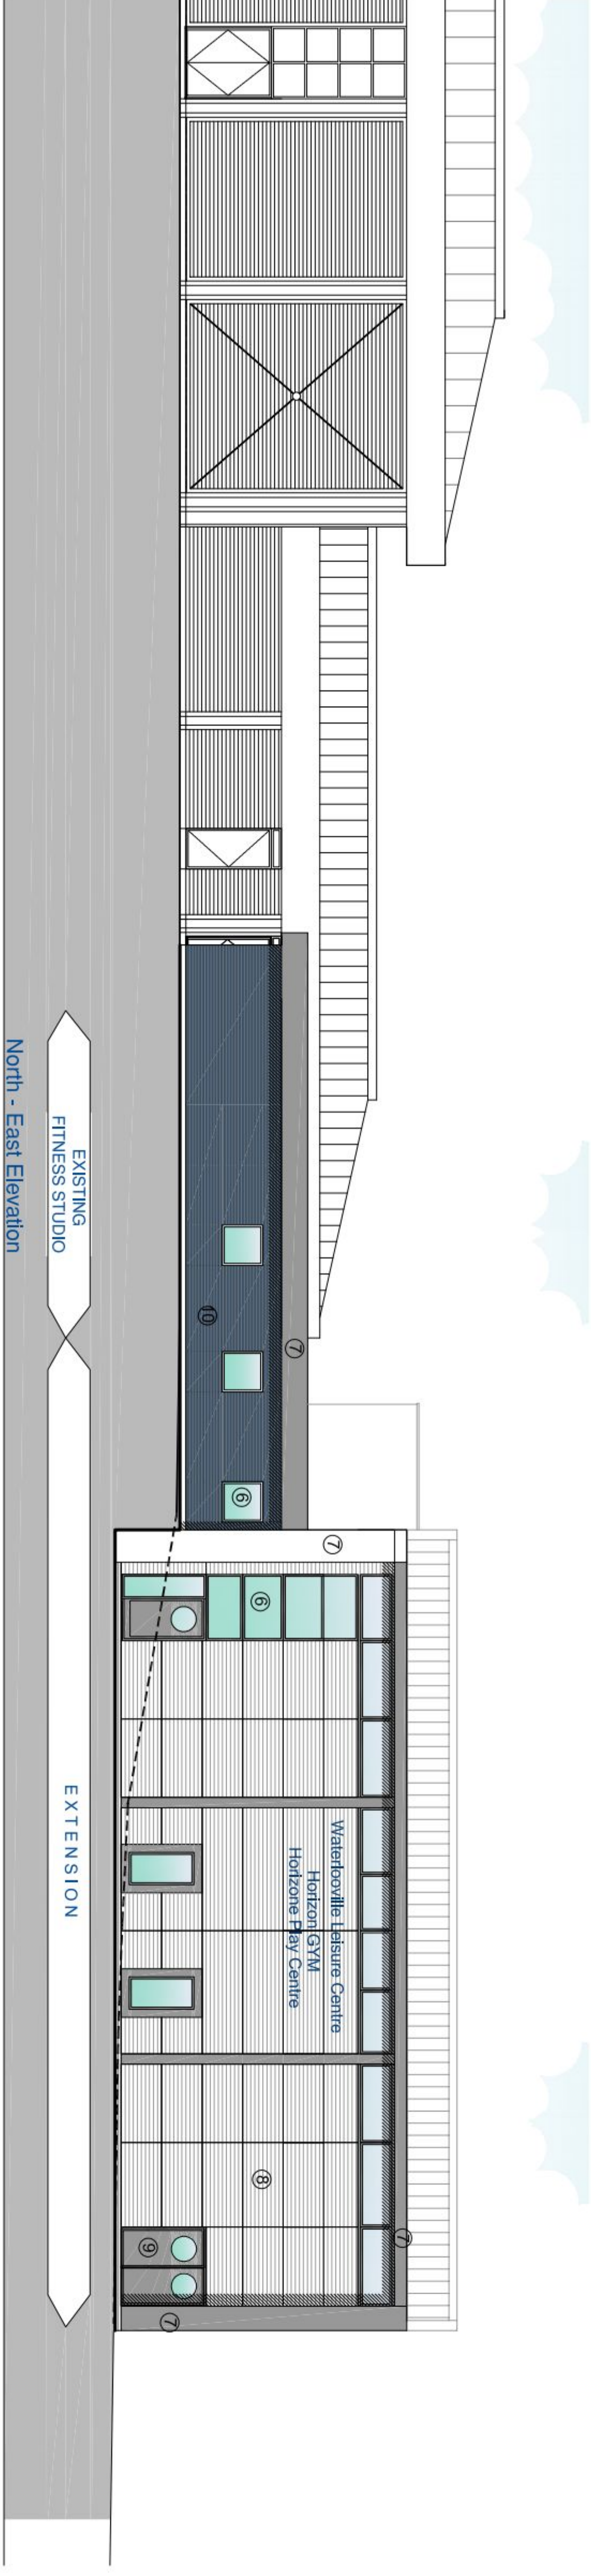

Material Schedule:	
1	zinc feature cladding
2	through colour polymer modified render
3	sapa or similar & approved aluminum
4	brise soleil system fixed to curtain wall mullions
5	curtain wall system
6	spandrel glazed units
7	powder coated aluminum door and windows
8	feature cladding
9	standard cladding panels insulated to spec
10	colour tbc