
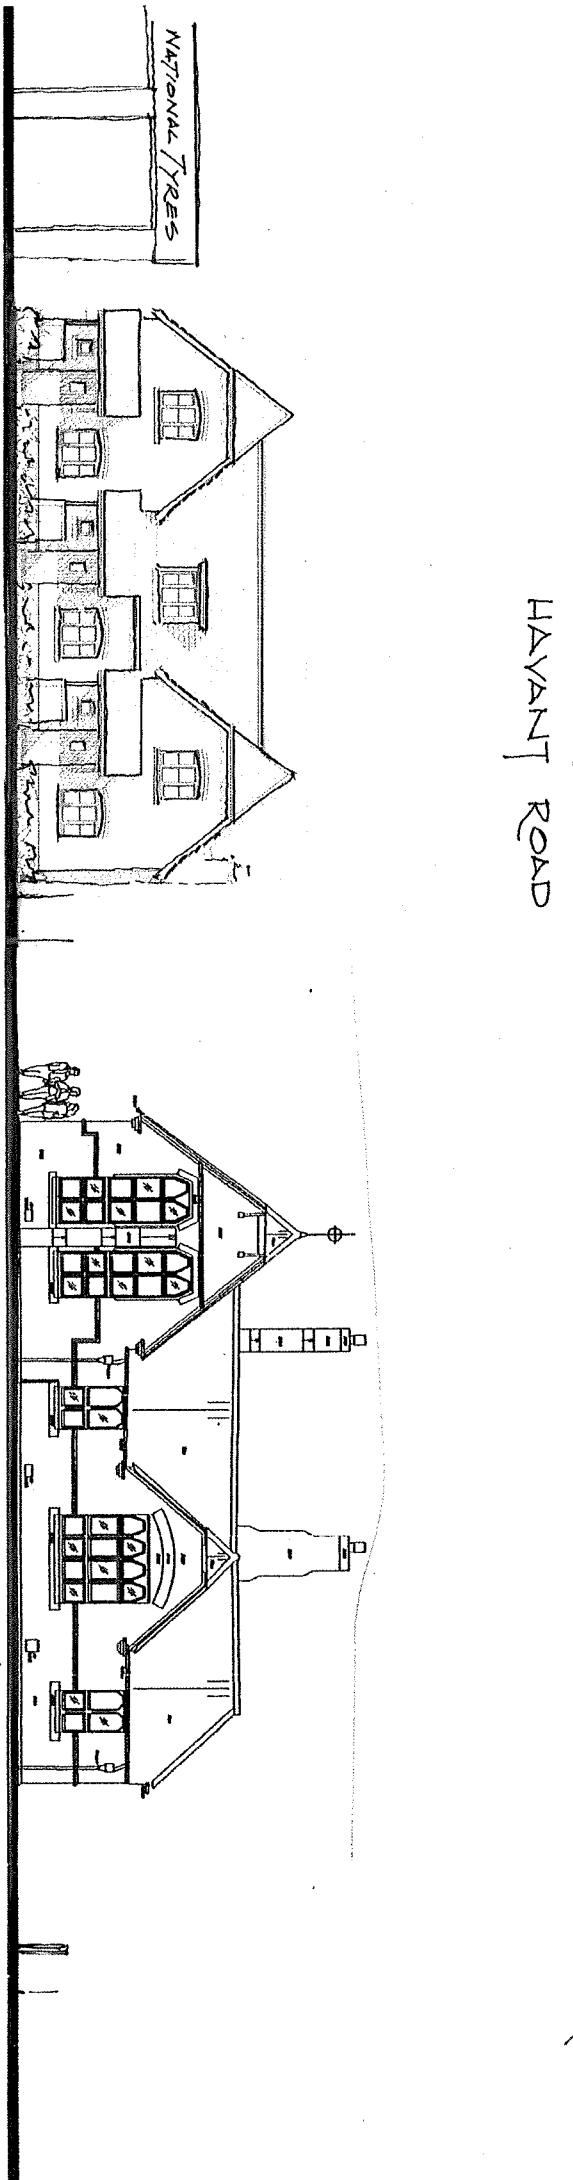


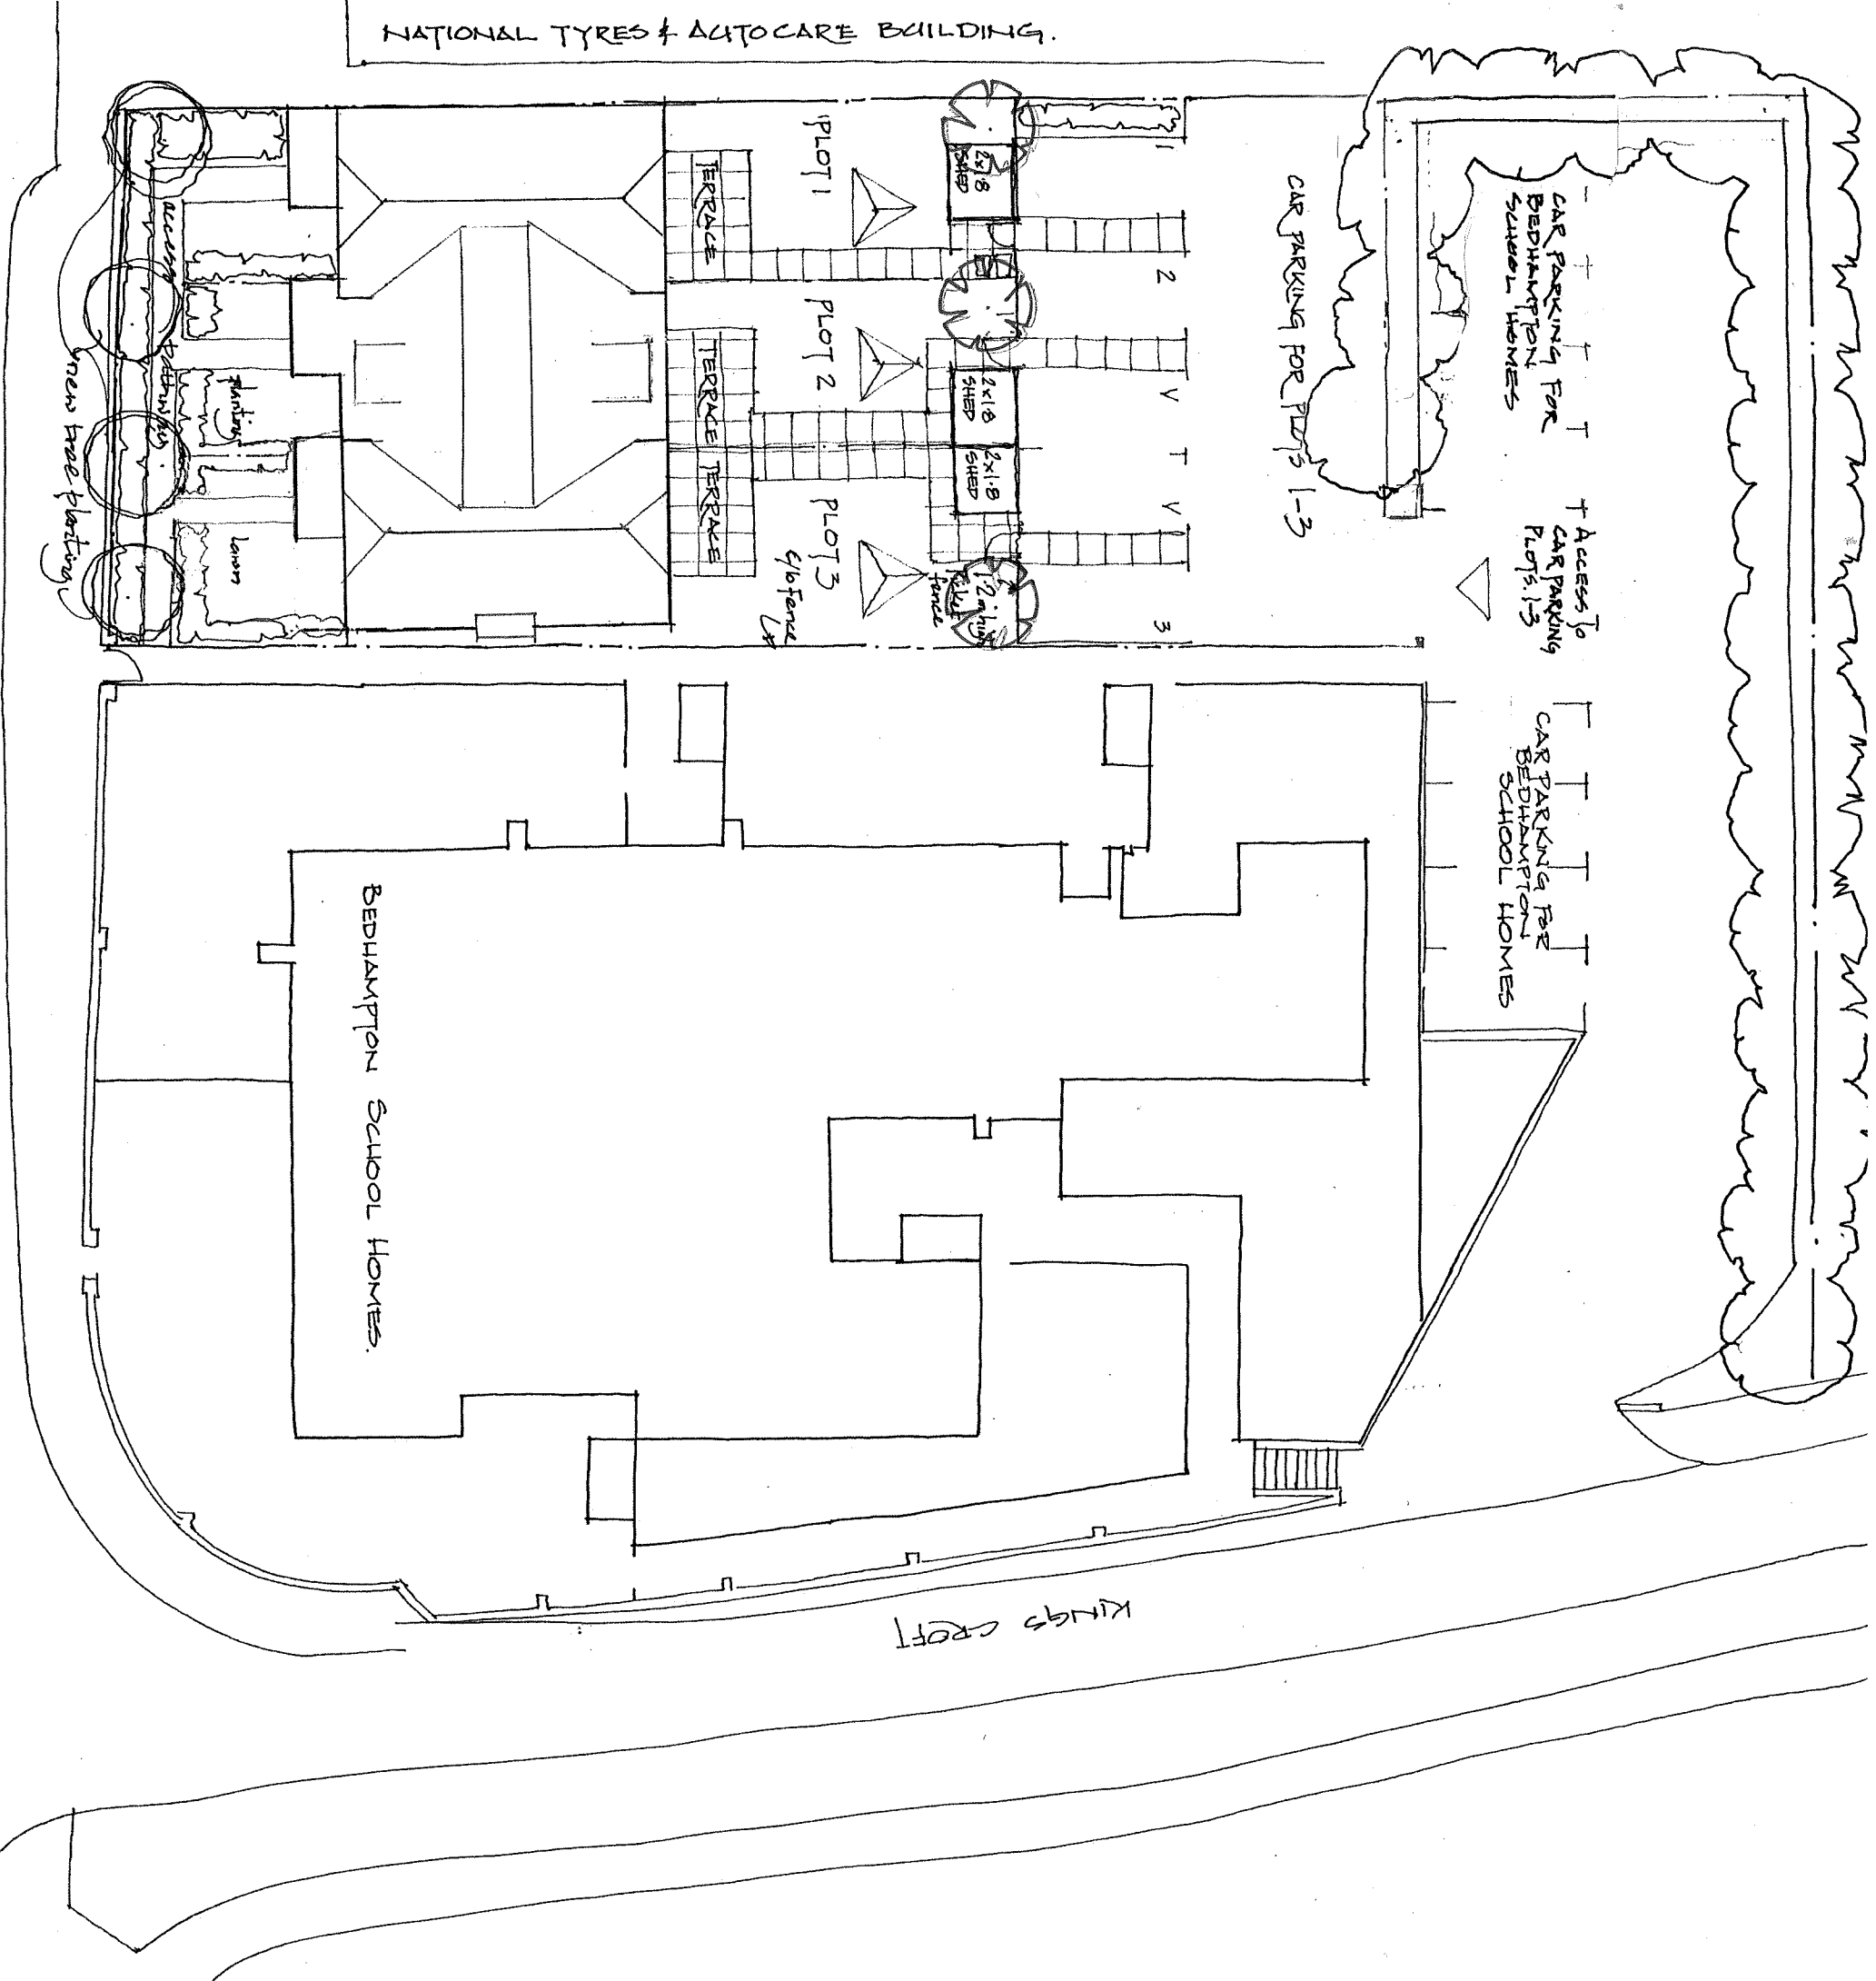

STREET ELEVATION, FACING HAYANT ROAD (NORTH)

JON DALE ARCHITECT LTD.

Jon Dale RIBA 7 Crestwood View, Eastleigh, Hampshire, SO50 4NF Tel: 07787 575126 E-mail: jondalearchitect@gmail.com

Project
Bedhampton School Yard
Hayant Road
Bedhampton

Title
BLOCK PLAN &
STREET ELEVATION.

Scale	Date	Drawn	Checked	Job No.	Drawing No.	Revision
1:200 @ A3	17/12/2013	AH		JGM1312-01	BSY/SEP/01	-A

REV A - REVISIONS TO PLAN & ELEVATION - 4/1/15
Feb 2014 ADDED TO PLOT 3 - ROOF ADJUSTED.

