


HAVANT BOROUGH
COUNCIL
20 NOV 2013
RECEIVED

2

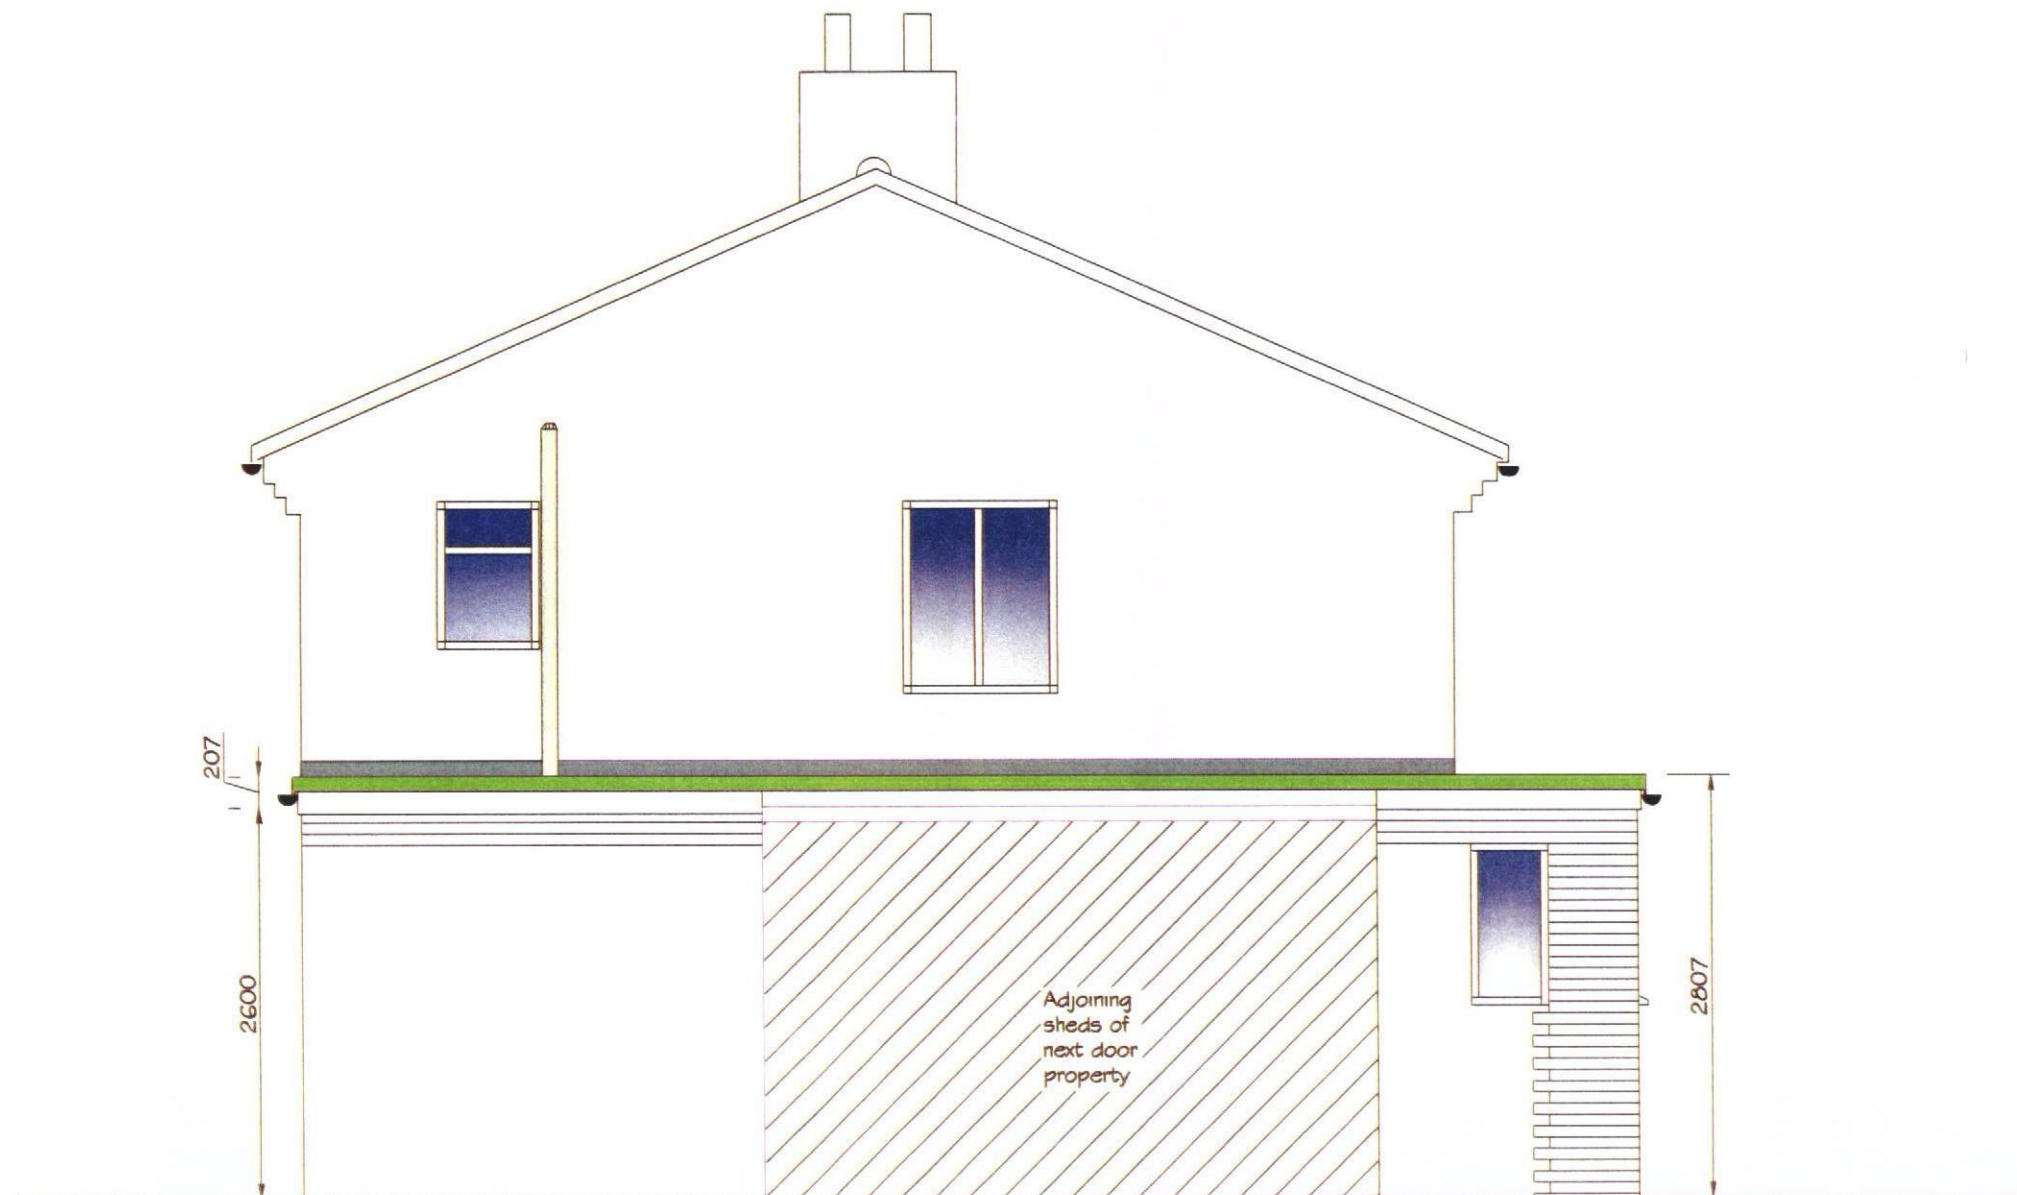

Proposed
North side

PRELIMINARY

I / We agree that this drawing correctly represents the necessary and appropriate works to be carried out under the Disable Facilities Grant

signed _____ date _____
Client / Occupational Therapist / SCC Case Officer
delete as appropriate

rev	date	description

Client	Mr. Andrew Wozniak		
Address	8 Lewis Rd Emsworth PO10 7RP		
Project	Form a GF Bedroom with LAS		
Drawing	Proposed side elevation		
OT			
Scale	Date	Drawn by	
1:50 on A3	11.11.2013	Brendan	
Project No.	Drawing No.	Rev.	
x	2	-	

SHSOUTHAMPTONCAD template@hantsccs_logo_comp1.dwg

Home Improvement Agency
47-51 High St.
West End
Southampton
Hants
T: 07508875452