




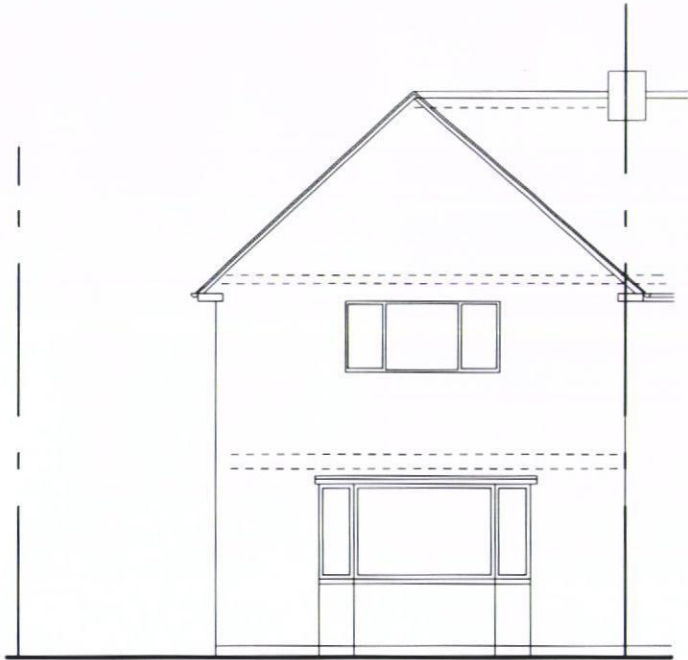


EXISTING FRONT VIEW

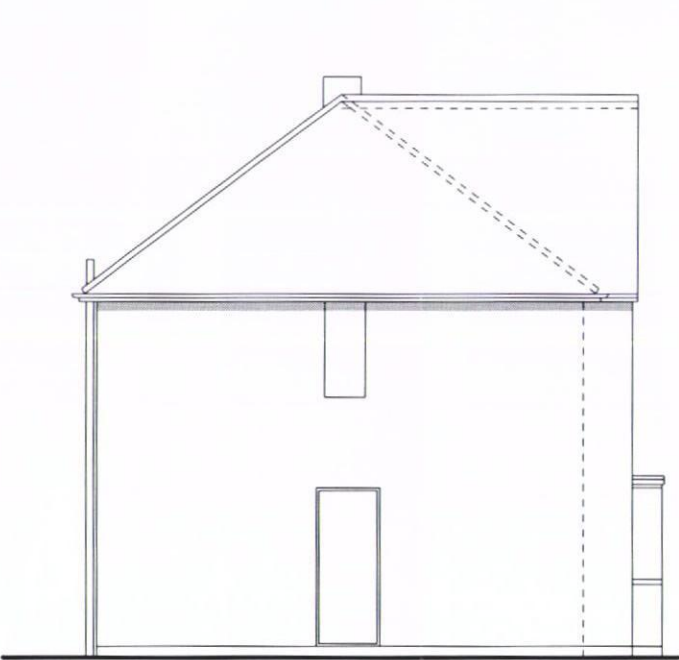


EXISTING SIDE VIEW

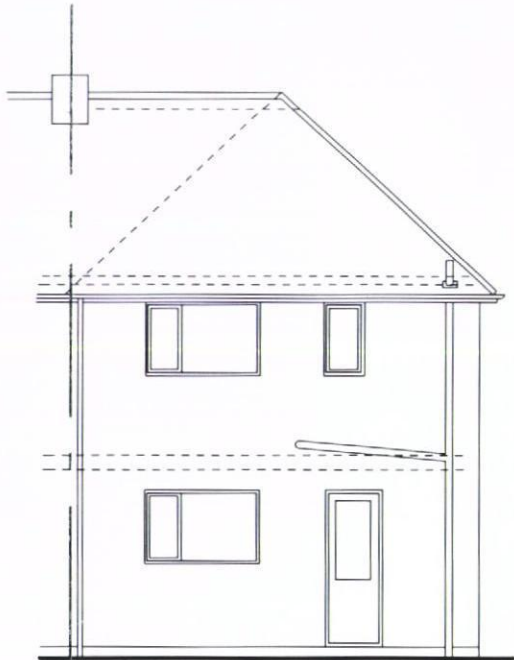


EXISTING REAR VIEW

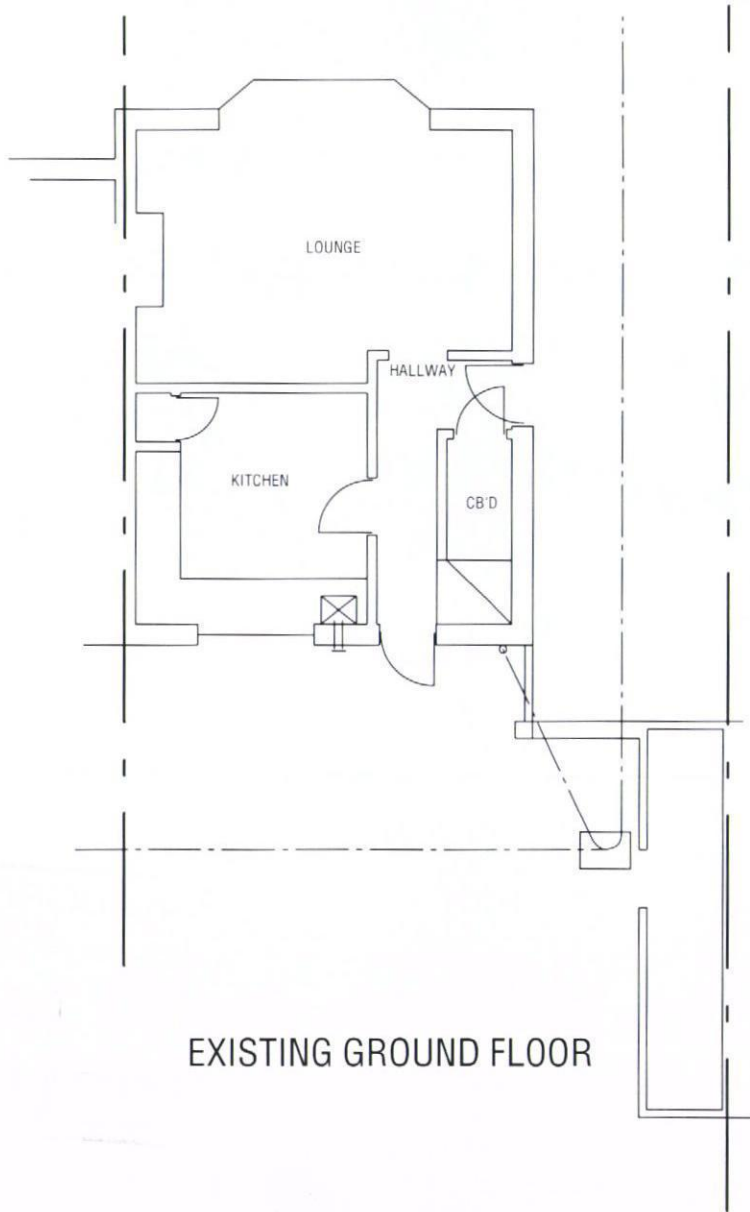


EXISTING GROUND FLOOR

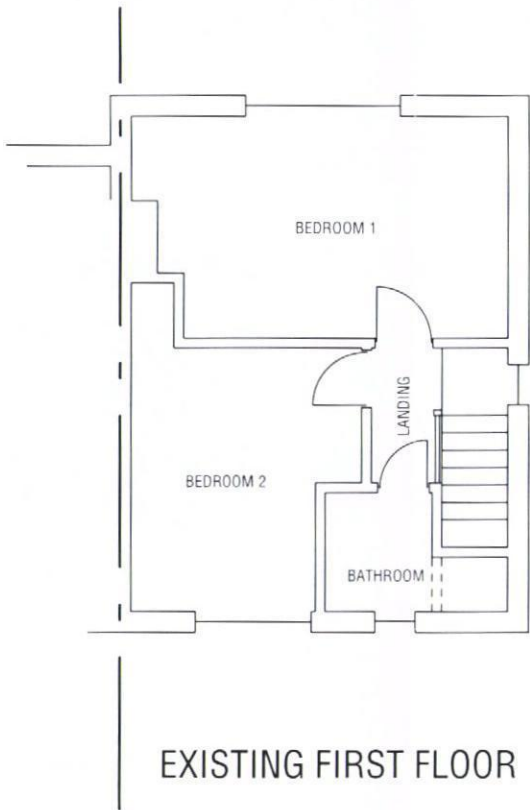

EXISTING FIRST FLOOR

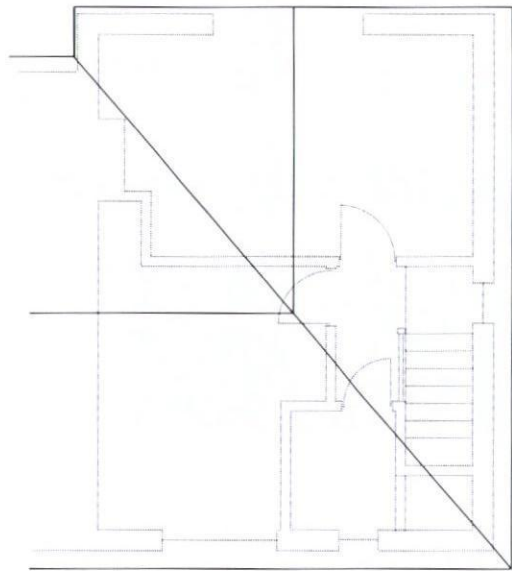

EXISTING ROOF

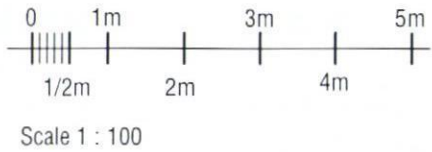

TWO STOREY REAR EXTENSION
NEW GABLE END WALL AND
INTERNAL ALTERATIONS FOR
23 YATELEY CLOSE
LEIGH PARK
PO9 4DH

SCALE 1:100

A3

DRAWING No 170213 A1