
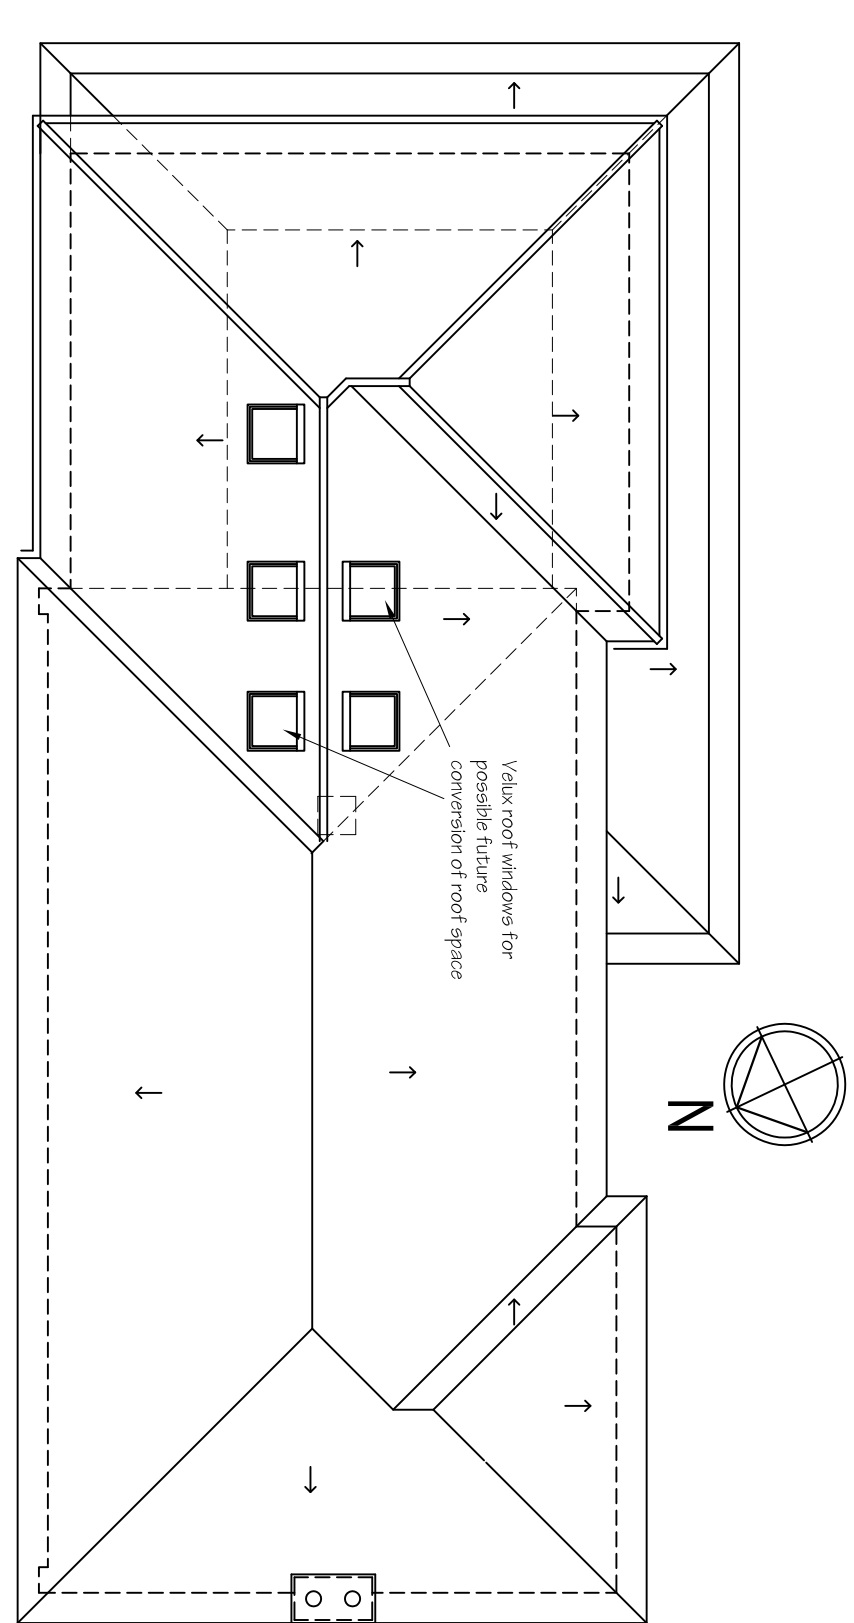
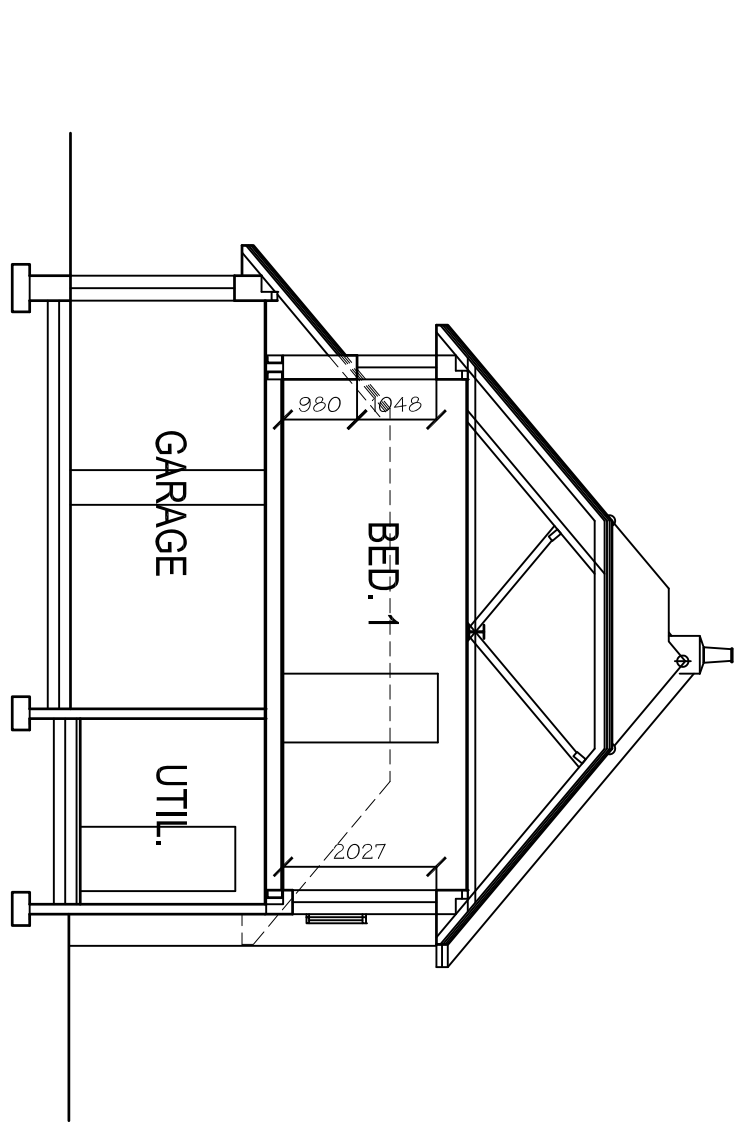
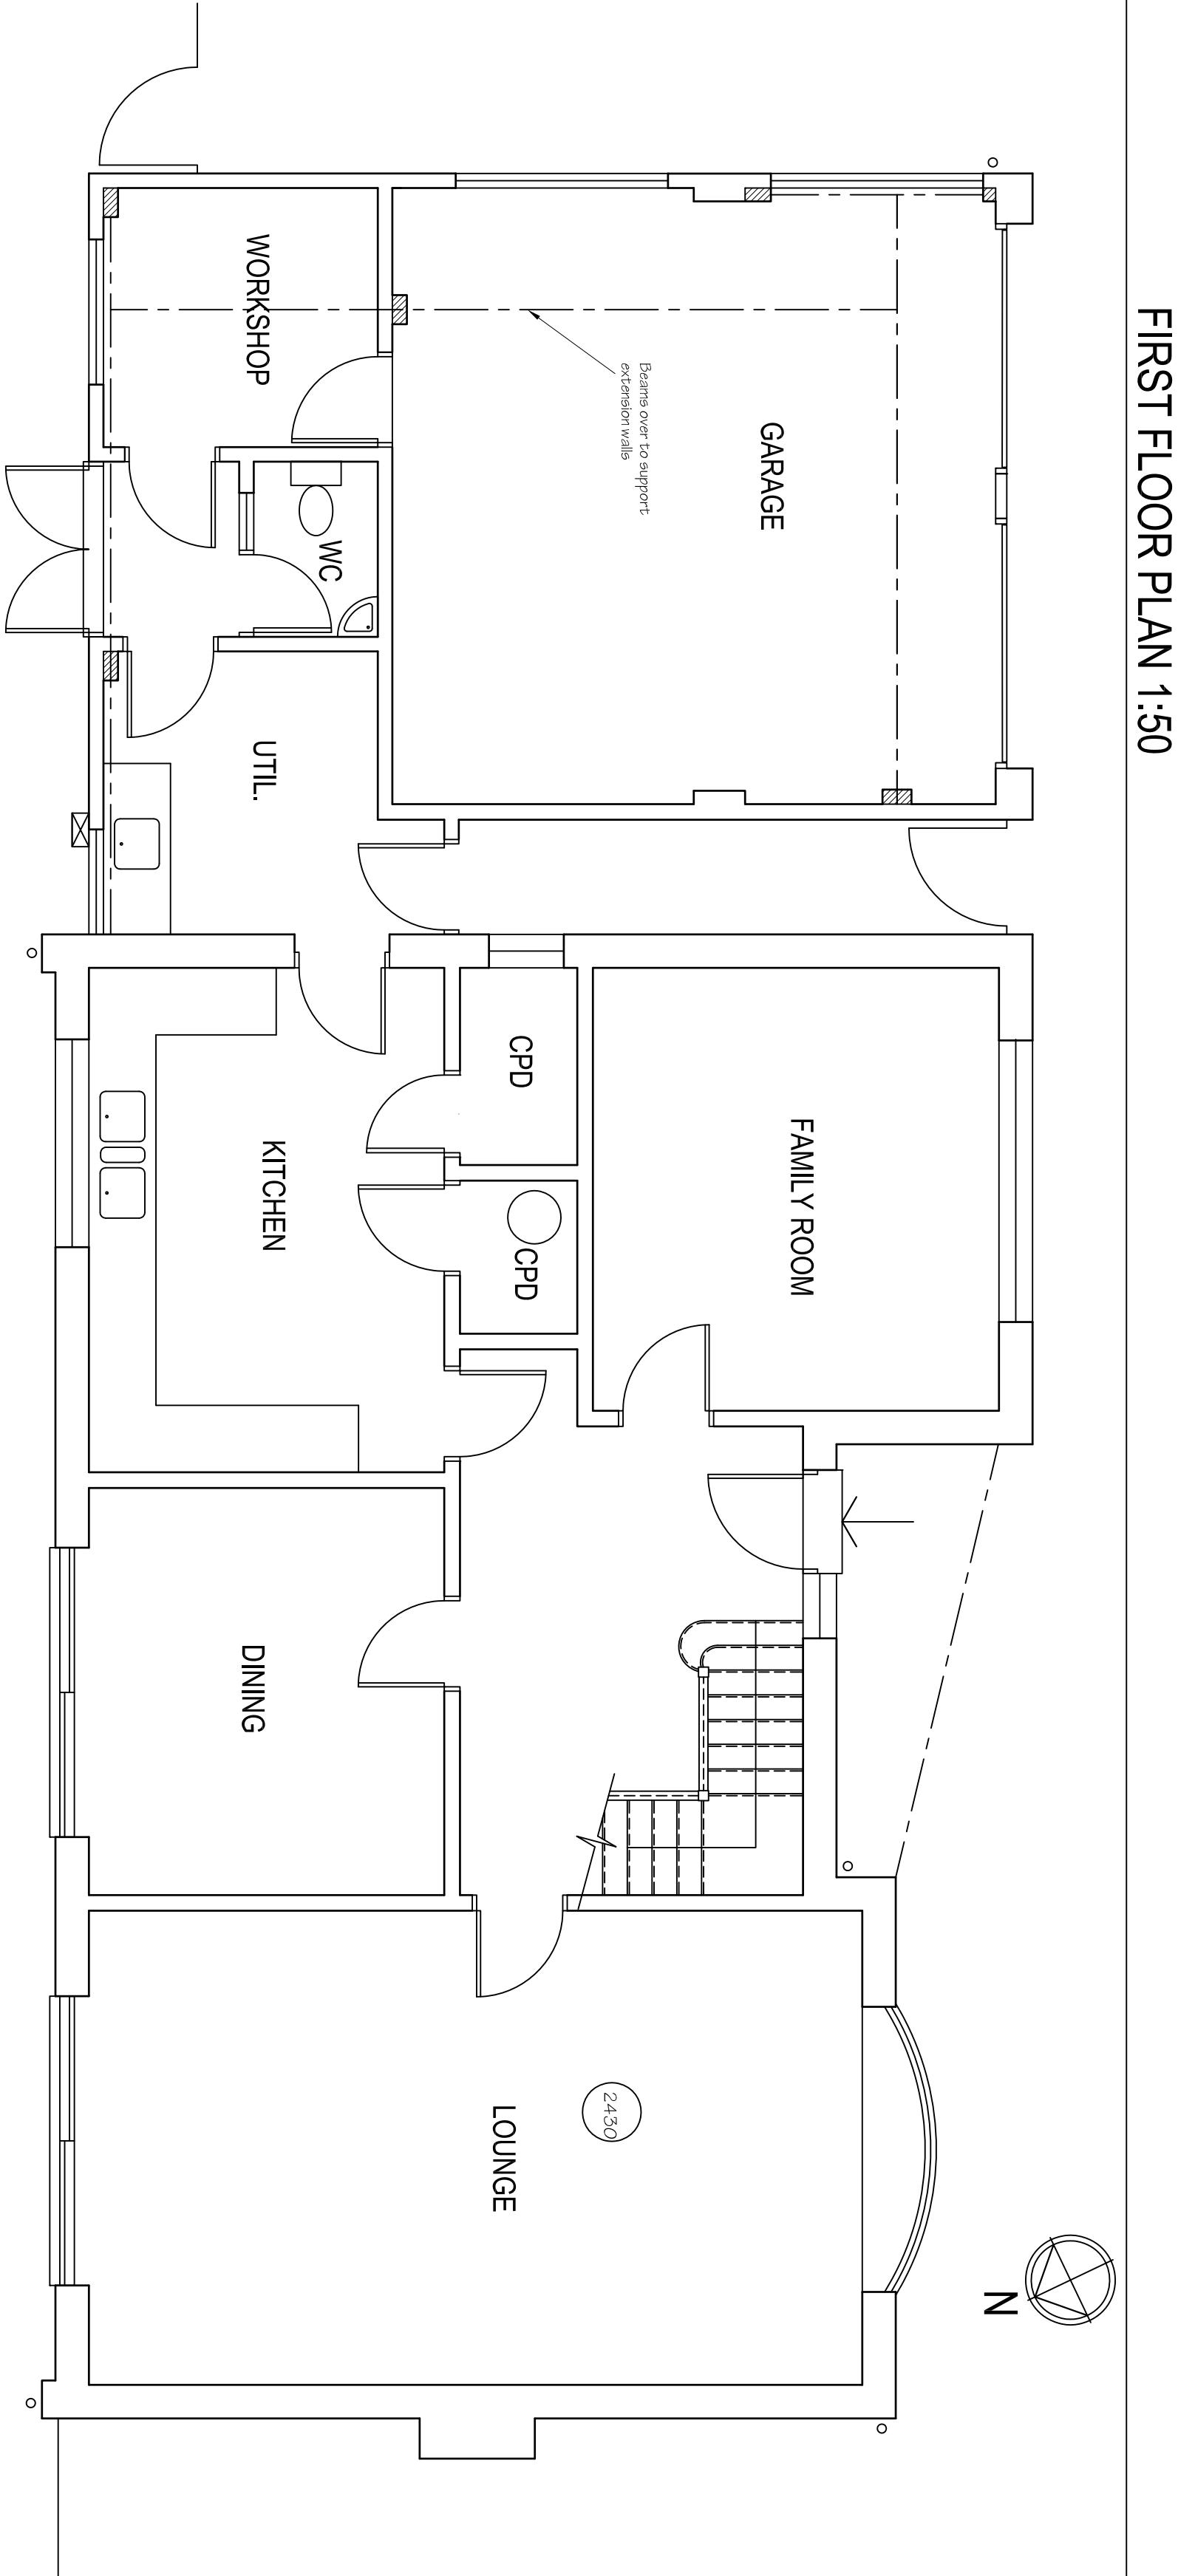
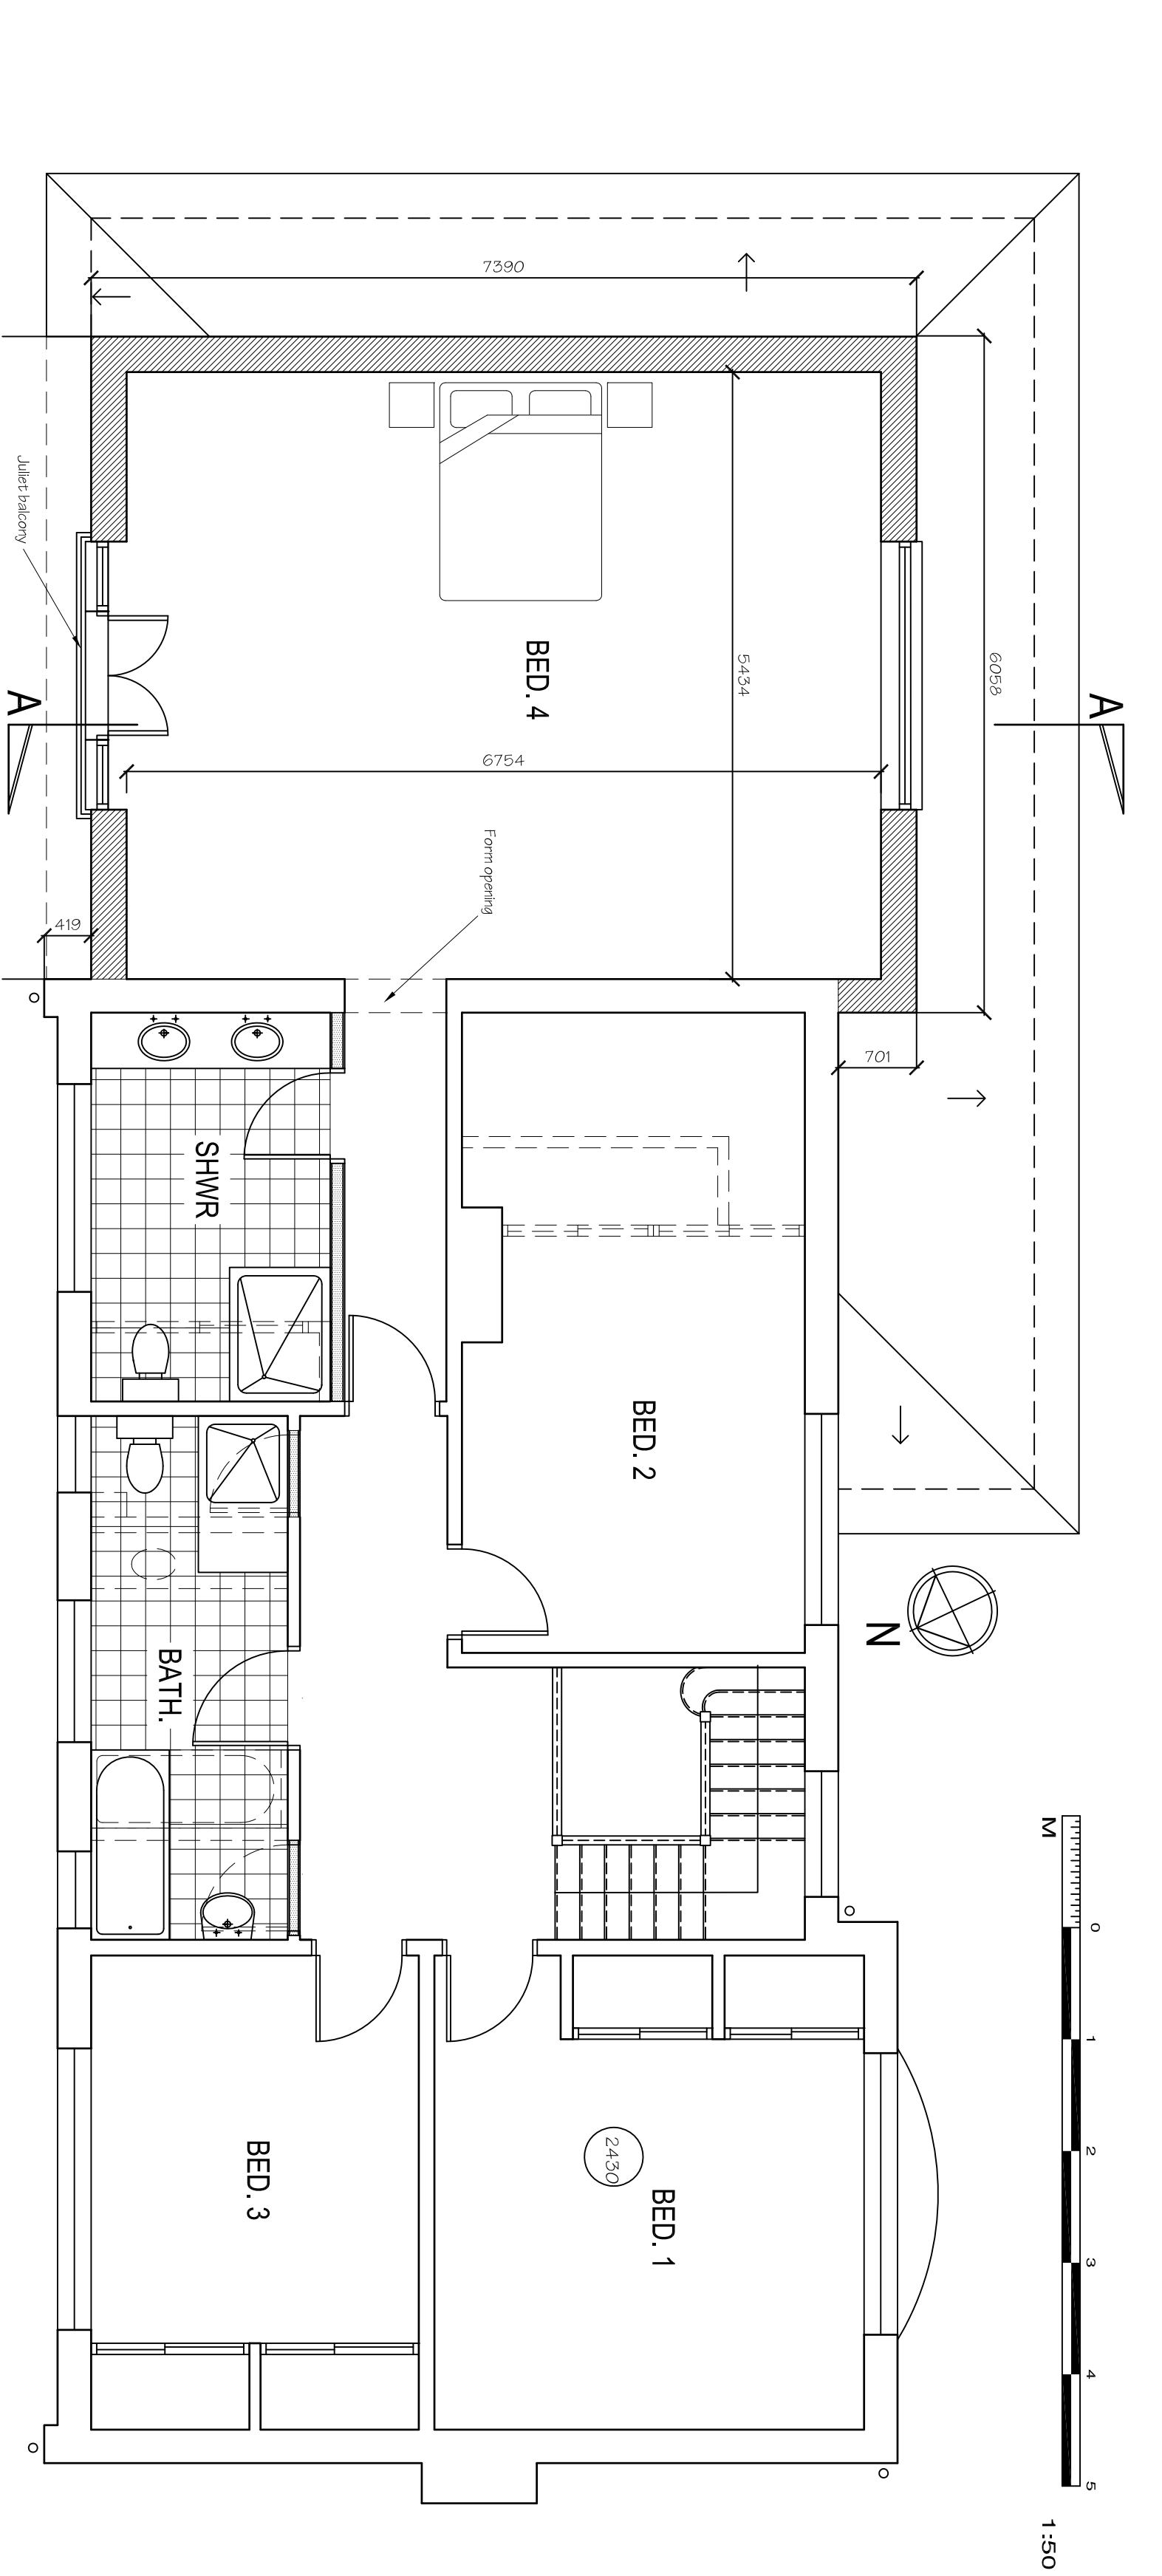


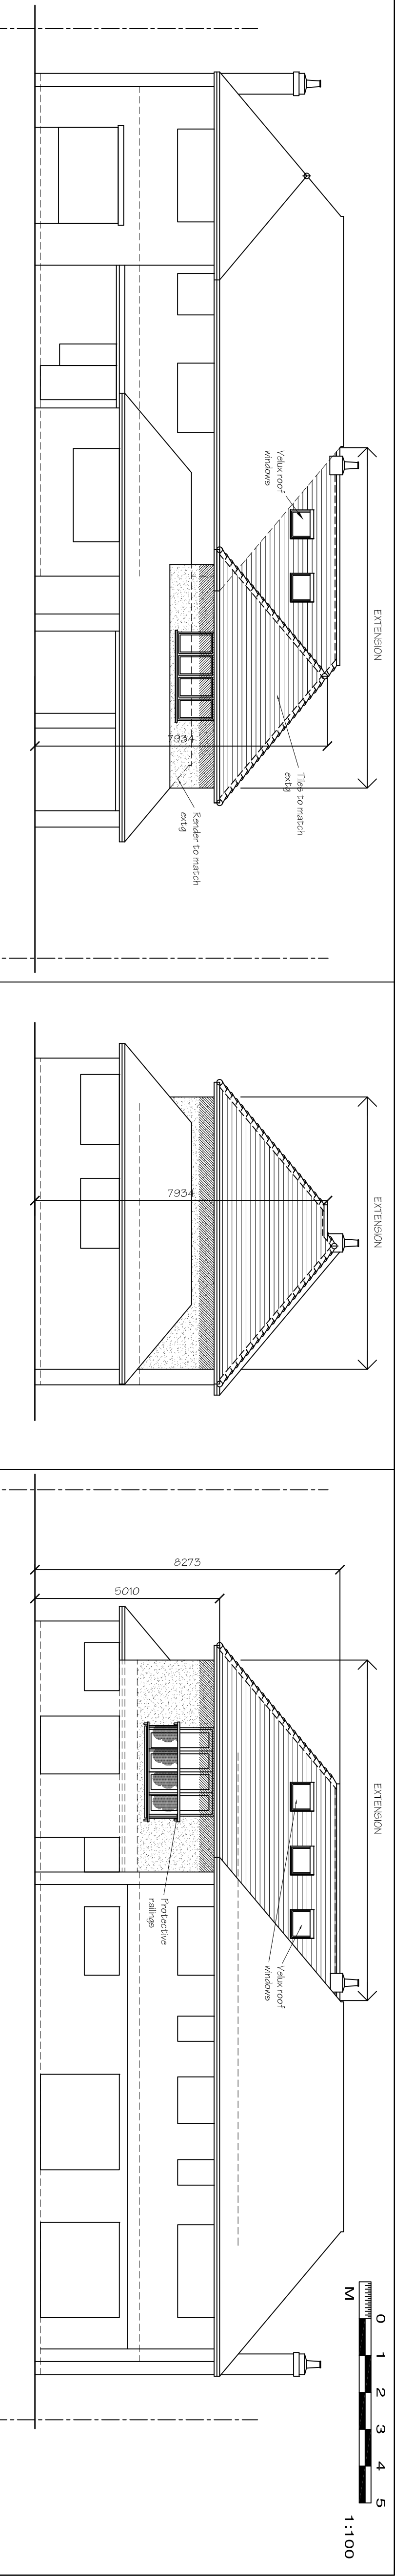

Notes:
-All dimensions must be checked on site and not scaled from this drawing.
-All work must be carried out in accordance with statutory requirements, all relevant British Standards and codes of practice.
-This drawing to be read in conjunction with Dwg No. 1175/01 (latest revision)

No.	Date	Revisions
1.		
2.		
ALAN SHARP ASSOCIATES
ARCHITECTS SURVEYORS
Thursley House
53 Station Road
Guildford
Surrey
GU4 8HA
Tel: 01483 577896
E-mail: sharparch53@aol.com

Client: Mr P Smith
Job Title: 1A BILLET AVENUE WATERLOOVILLE HANTS

Drawn: Tite
PROPOSED FIRST FLOOR
EXTENSION
PLANS, ELEVATIONS, SECTION

Scale: 1:50 1:100
Sheet size: A1

Date: DEC 12

Dwg No: 1175/02