


© Crown copyright.
All rights reserved.
Reproduced by permission.
License No. 100046837

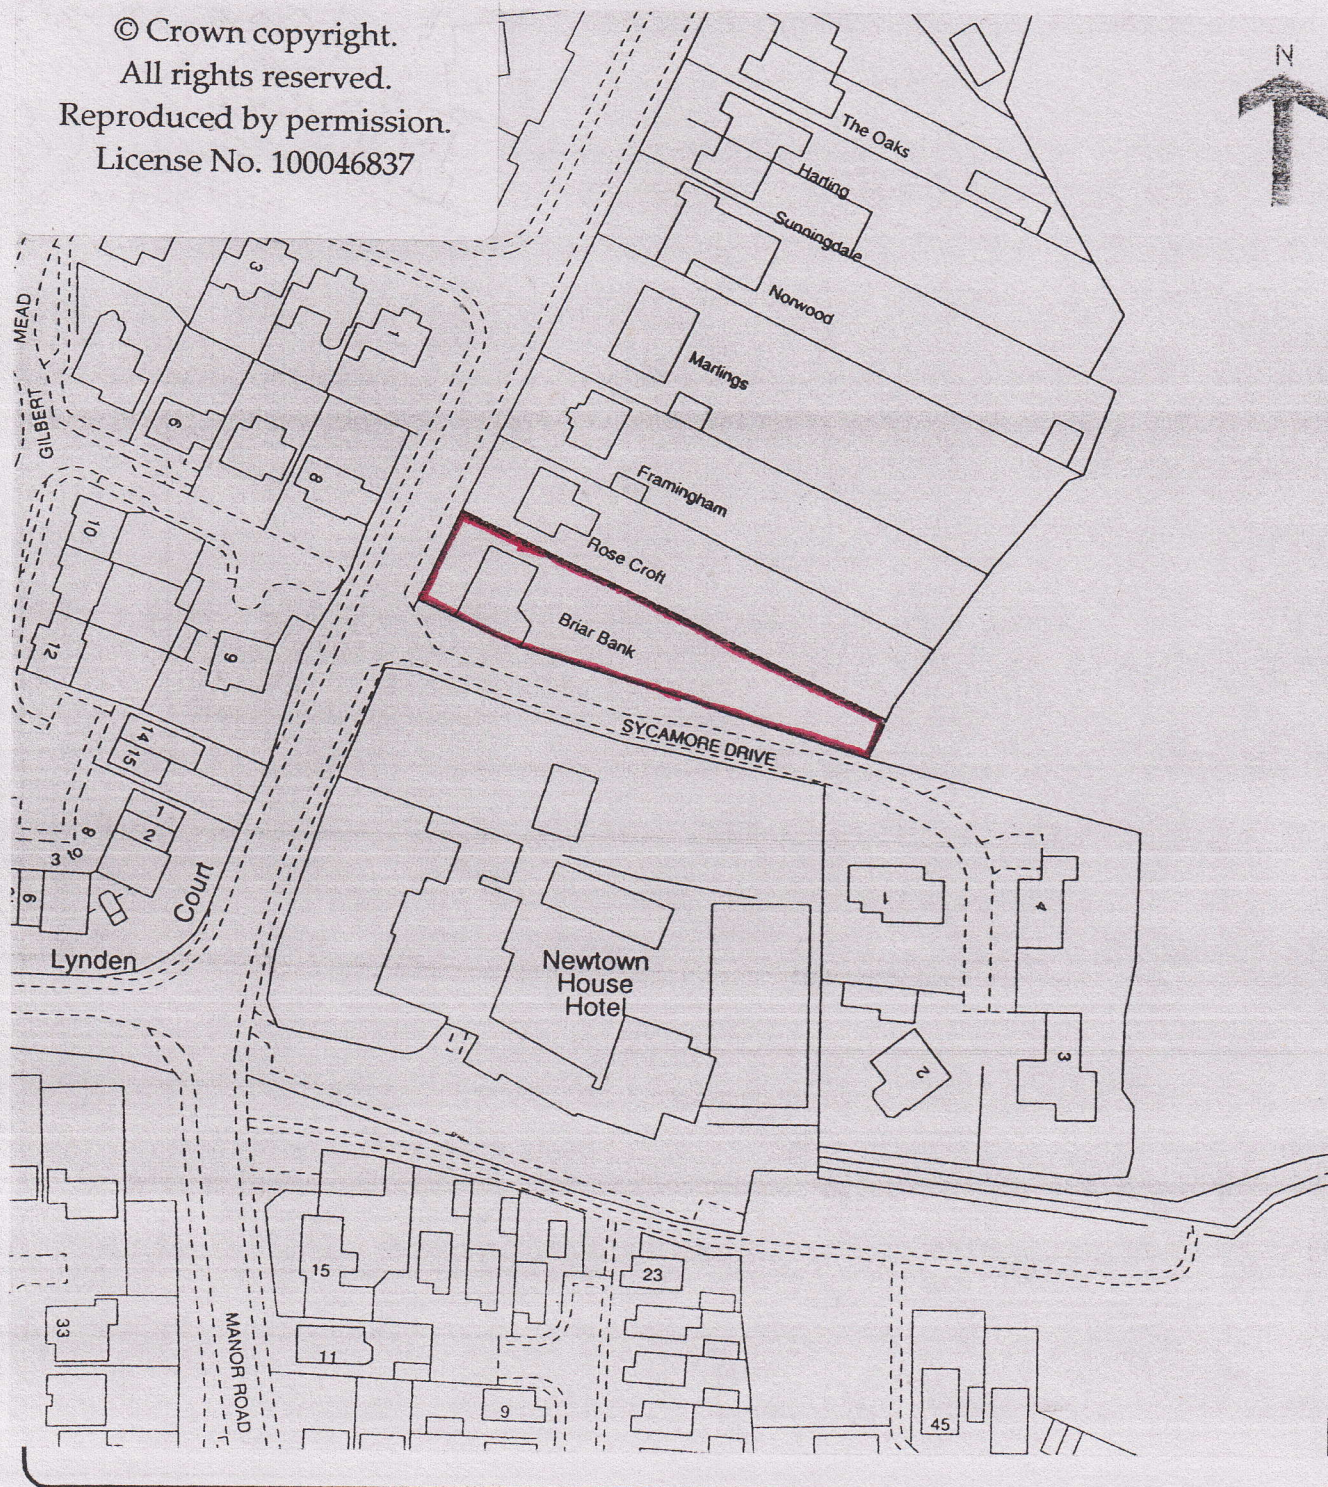

Martin Critchley
Chartered Architect
7 North Street
Havant, Hampshire, PO9 1PW
023 92 474 919
critchleyarchitect@hotmail.com

Job

BRIAR BANK, MANOR ROAD,
HAYLING ISLAND, PO11 0QR

Job No.

1258

Date:

Scale:

Drawn:

Title

LOCATION PLAN

Drawing No.

201