
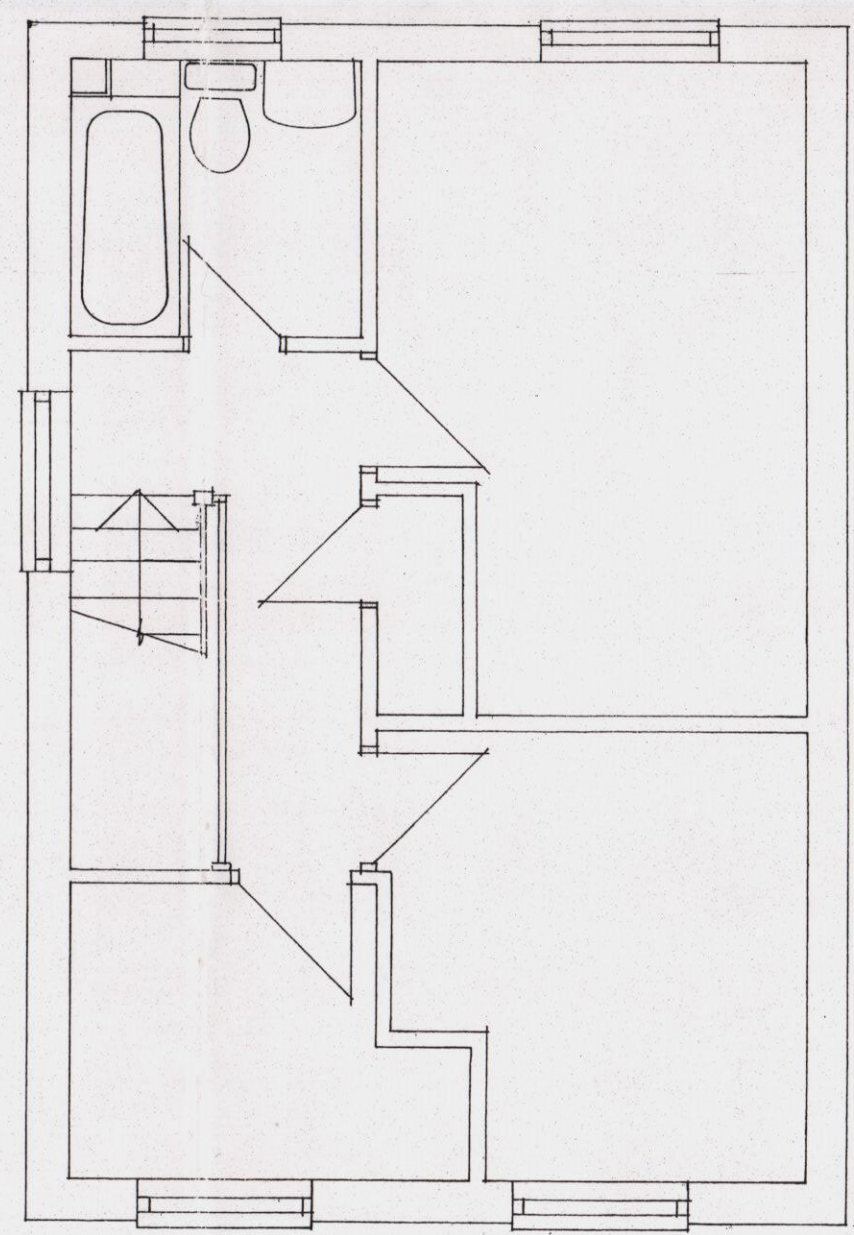
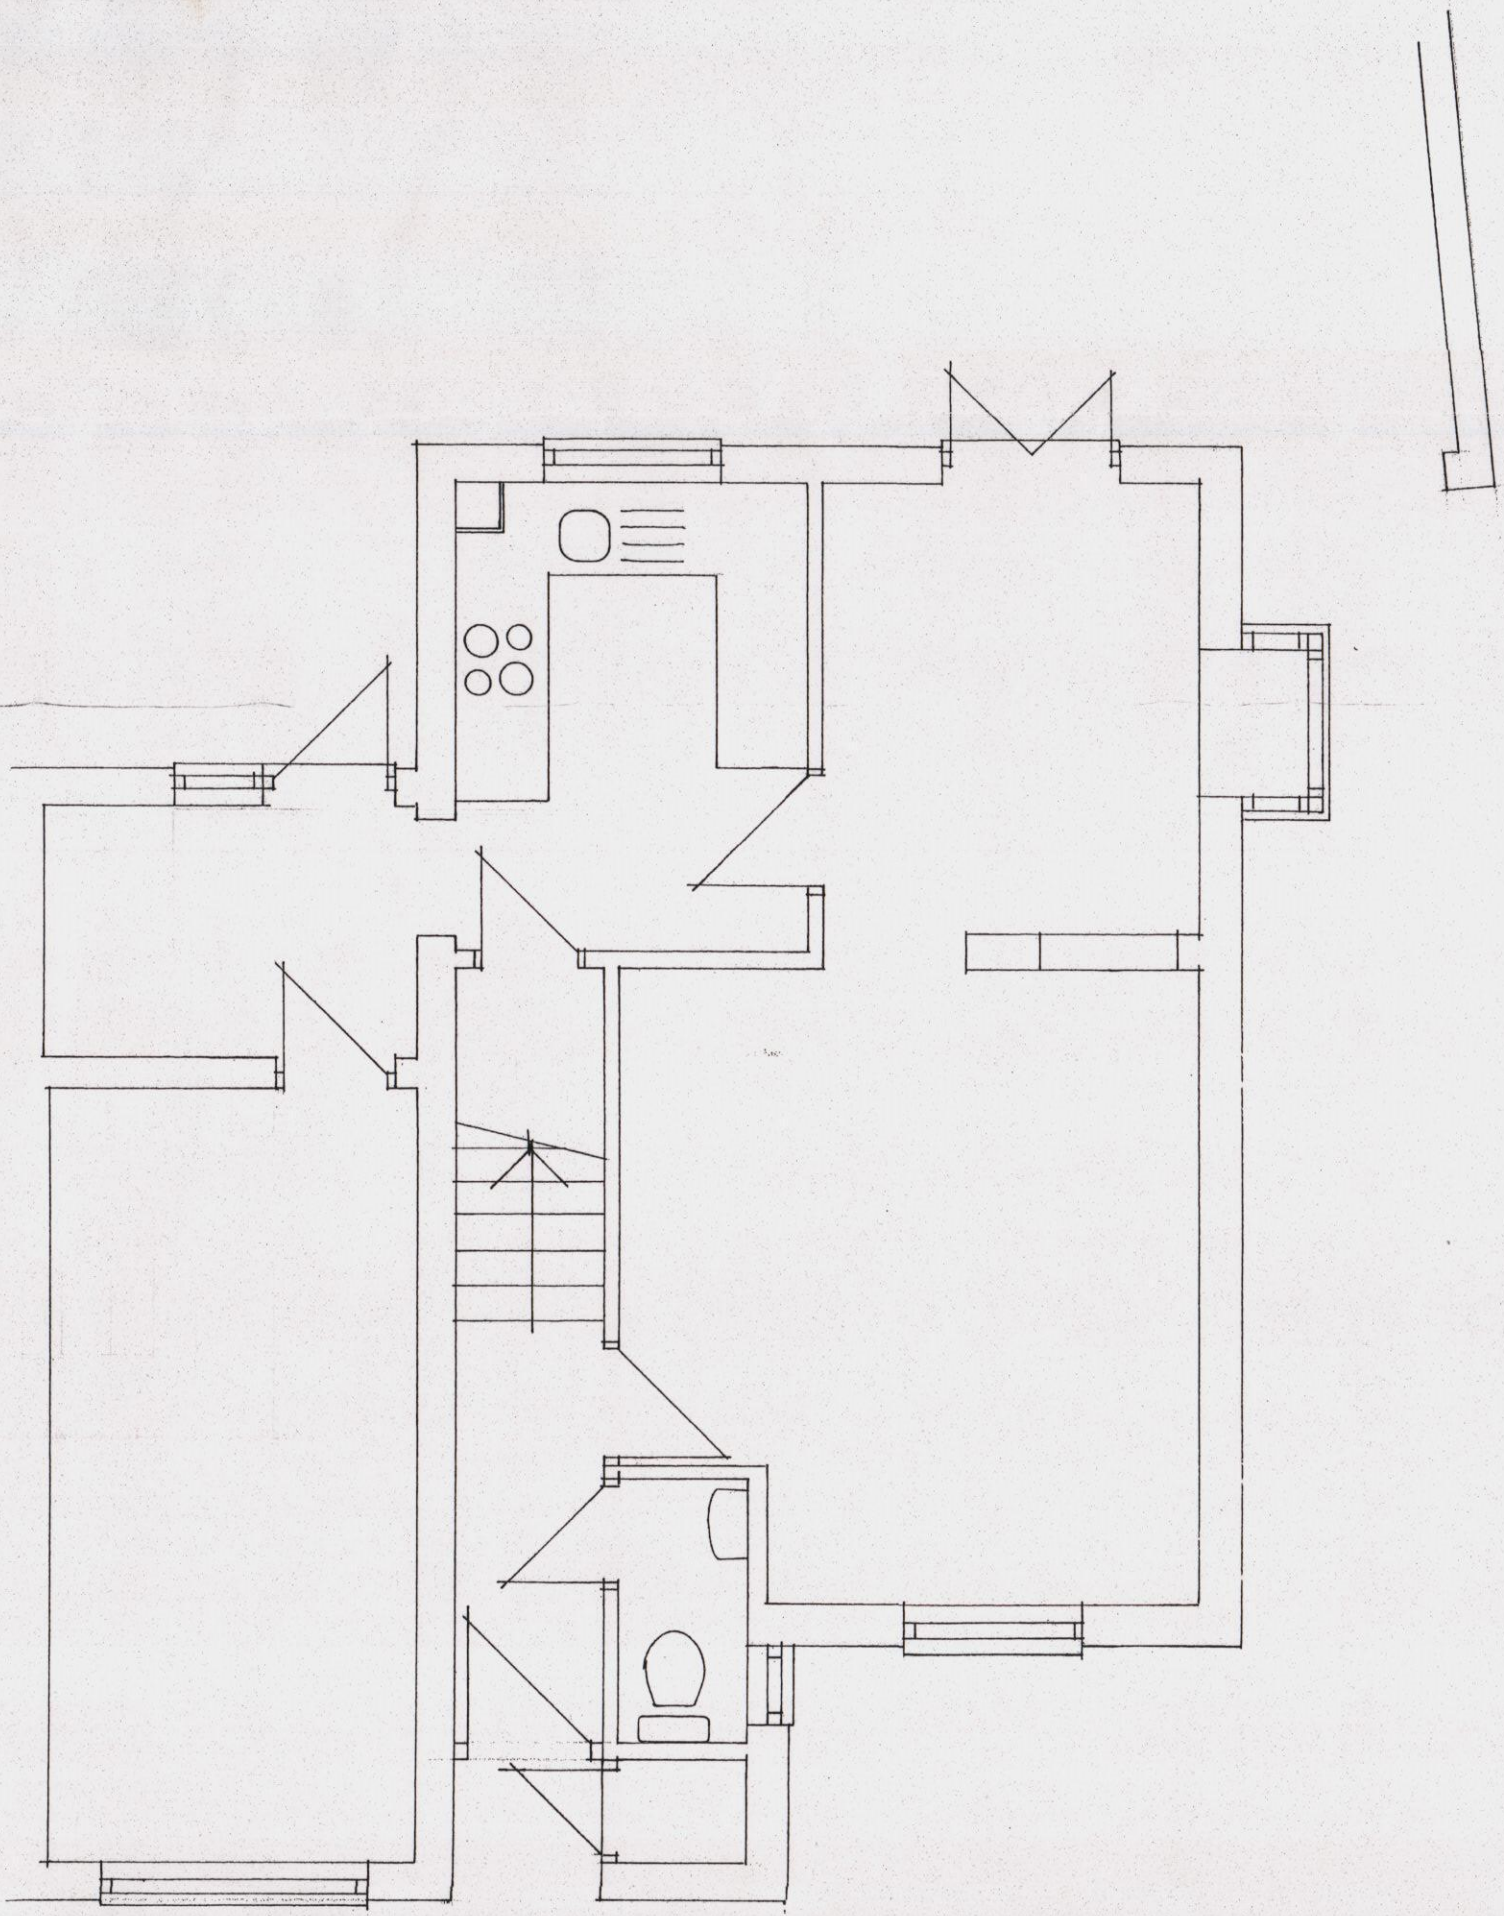


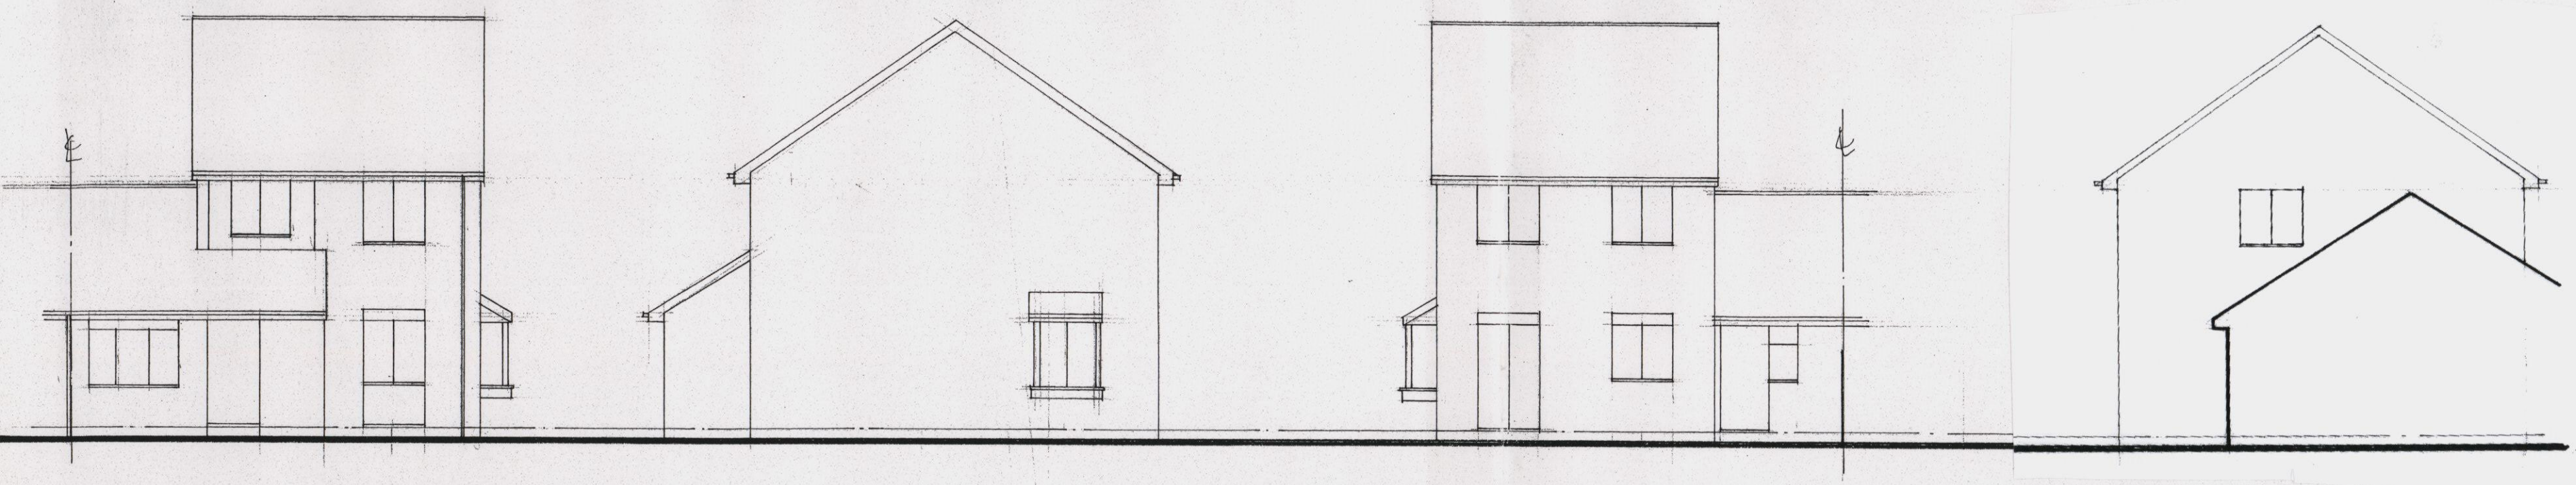

HAVANT BOROUGH
COUNCIL
20 NOV 2012
RECEIVED

Derek TREAGUS ASSOCIATES
ARCHITECTURAL SERVICES
No 2 The Townhouse, 20 Nelson Road, Southsea, HANTS PO5 2AS
Tel 07956 624094
derek.treagus@ntlworld.com

Project			NEW FIRST FLOOR & REAR EXTENSION & NEW WALL AT 15 WINCANTON WAY, WATERLOOVILLE, HAMPSHIRE.		
Client			Mr & Mrs S Steere		
Title			PLANNING DRAWING		
Date	Drawn	Scale			
Nov 2012	DT	1:50, 1:100, 1:1250			
Dwg. No.			Rev		
12.131.02					