
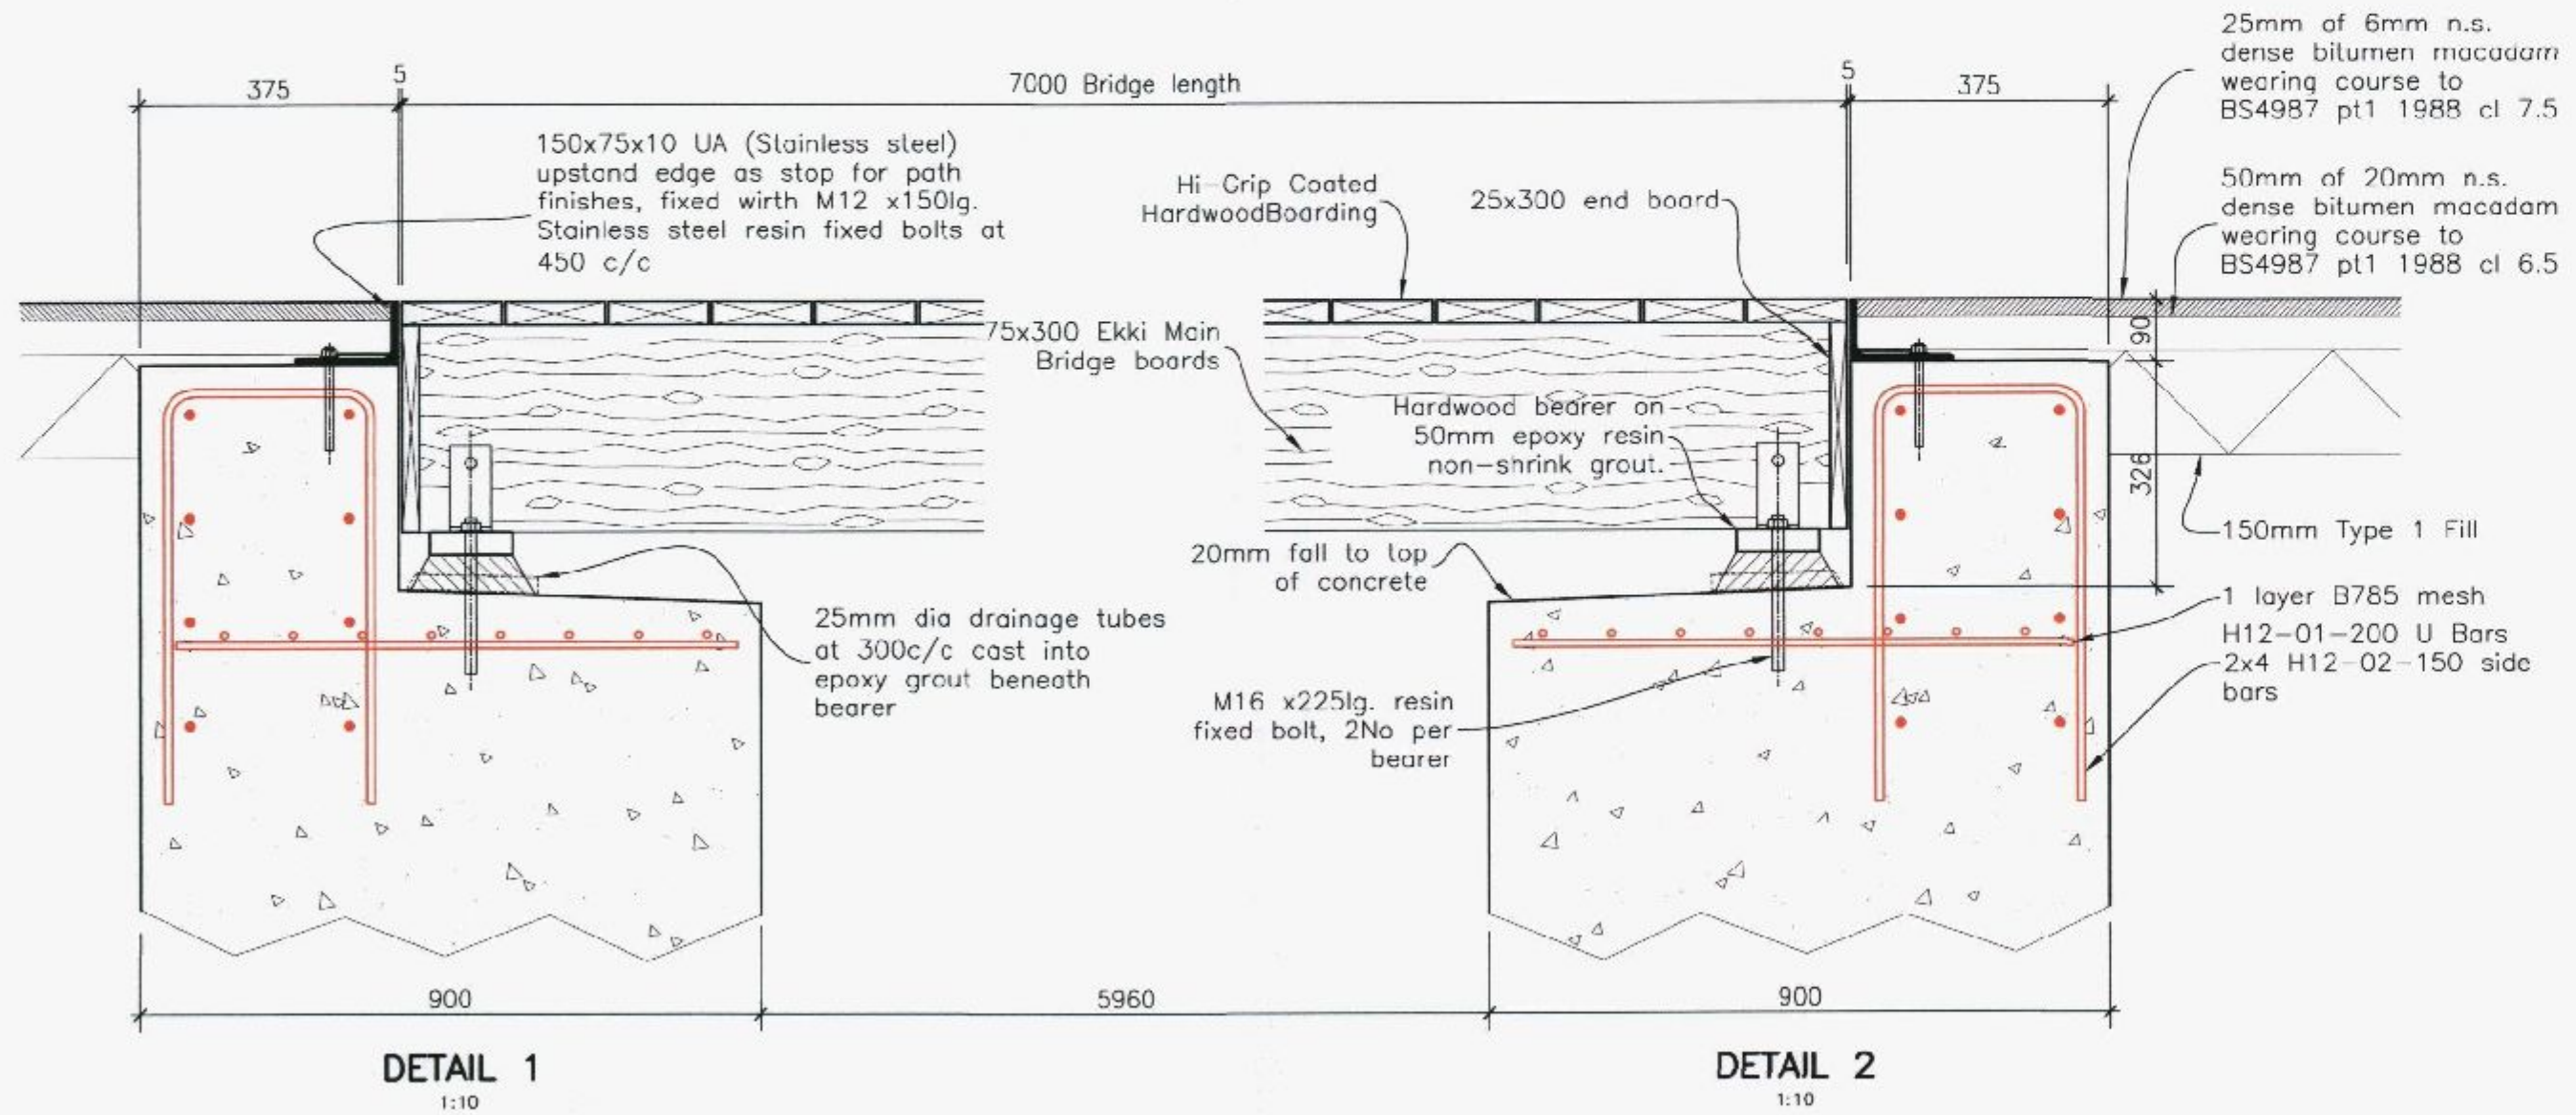
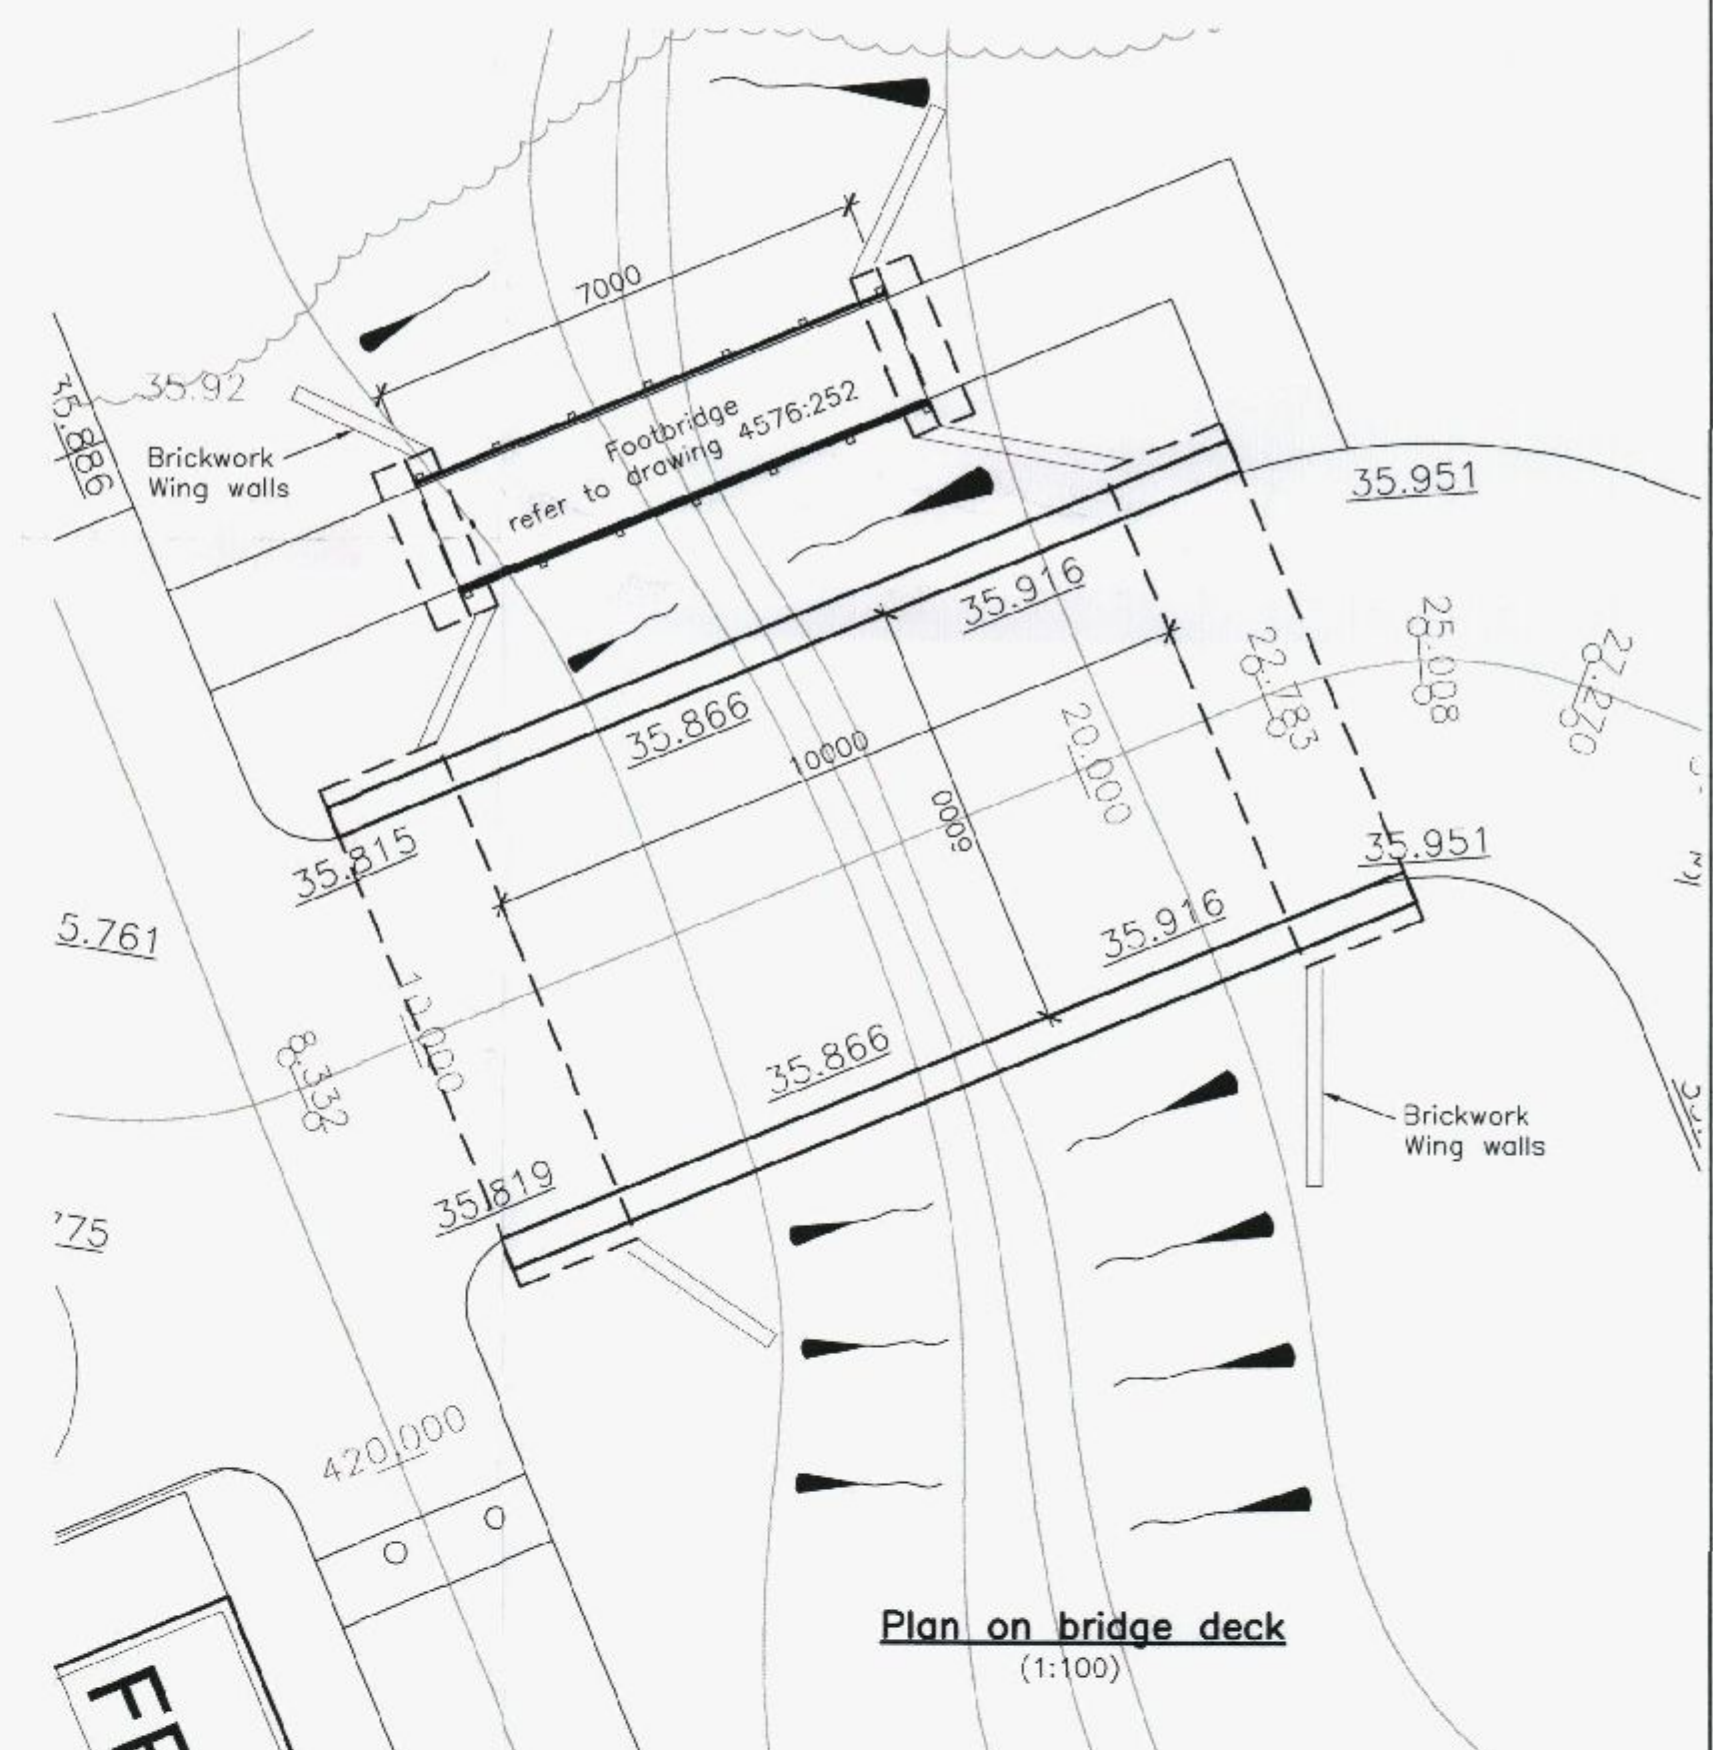
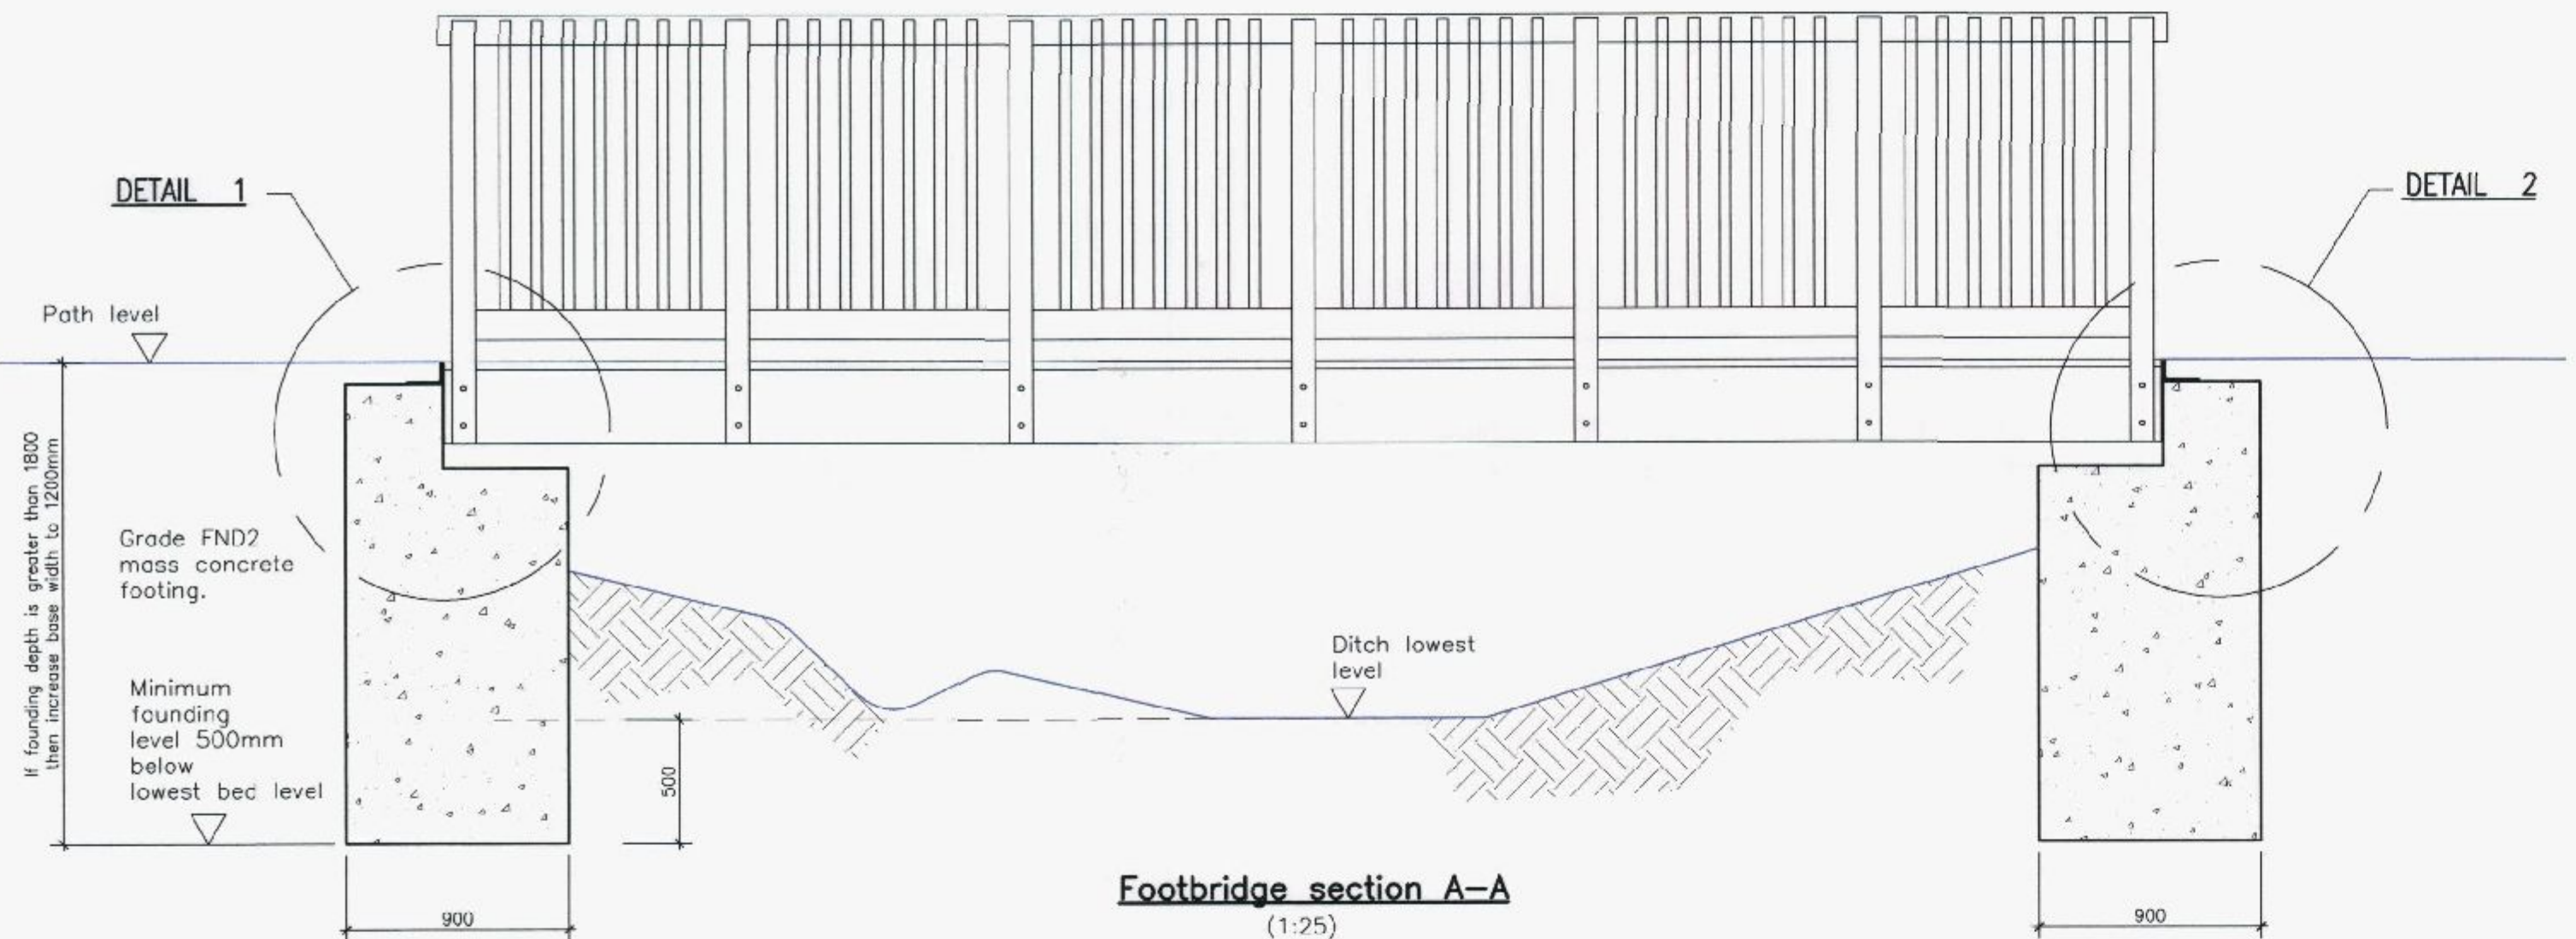
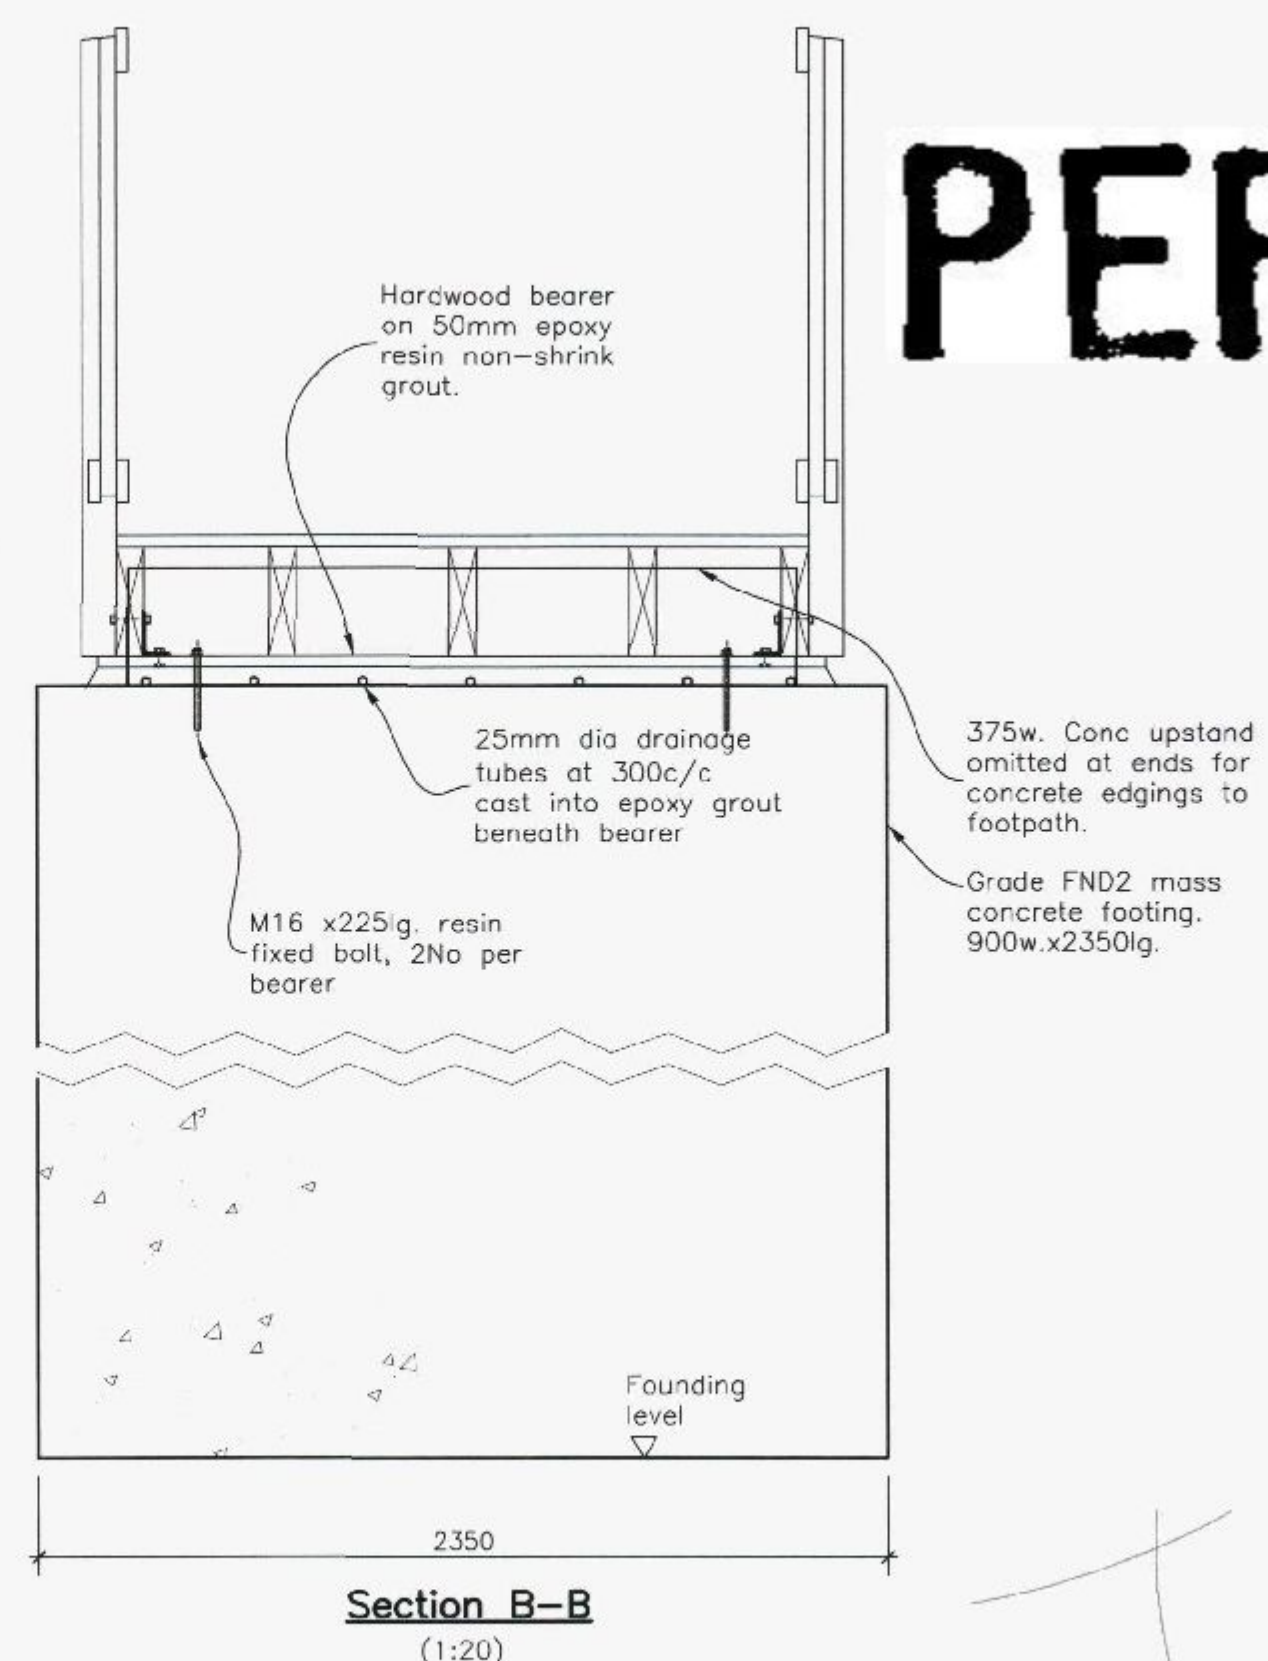


PERMIT

- NOTES:
1. Do not scale from this drawing.
 2. All dimensions in millimeters.
 3. This drawing to be read in conjunction with all the other relevant drawings and specifications.
 4. All materials and workmanship to be in accordance with the document "sewers for adoption" 6th edition & the civil engineering specification for the water industry and the requirements of severn trent water, and the environment agency.
 5. Any discrepancies with the drawings must be reported to the engineer.
 6. The level and location of all existing services are to be verified on site before commencing construction work.

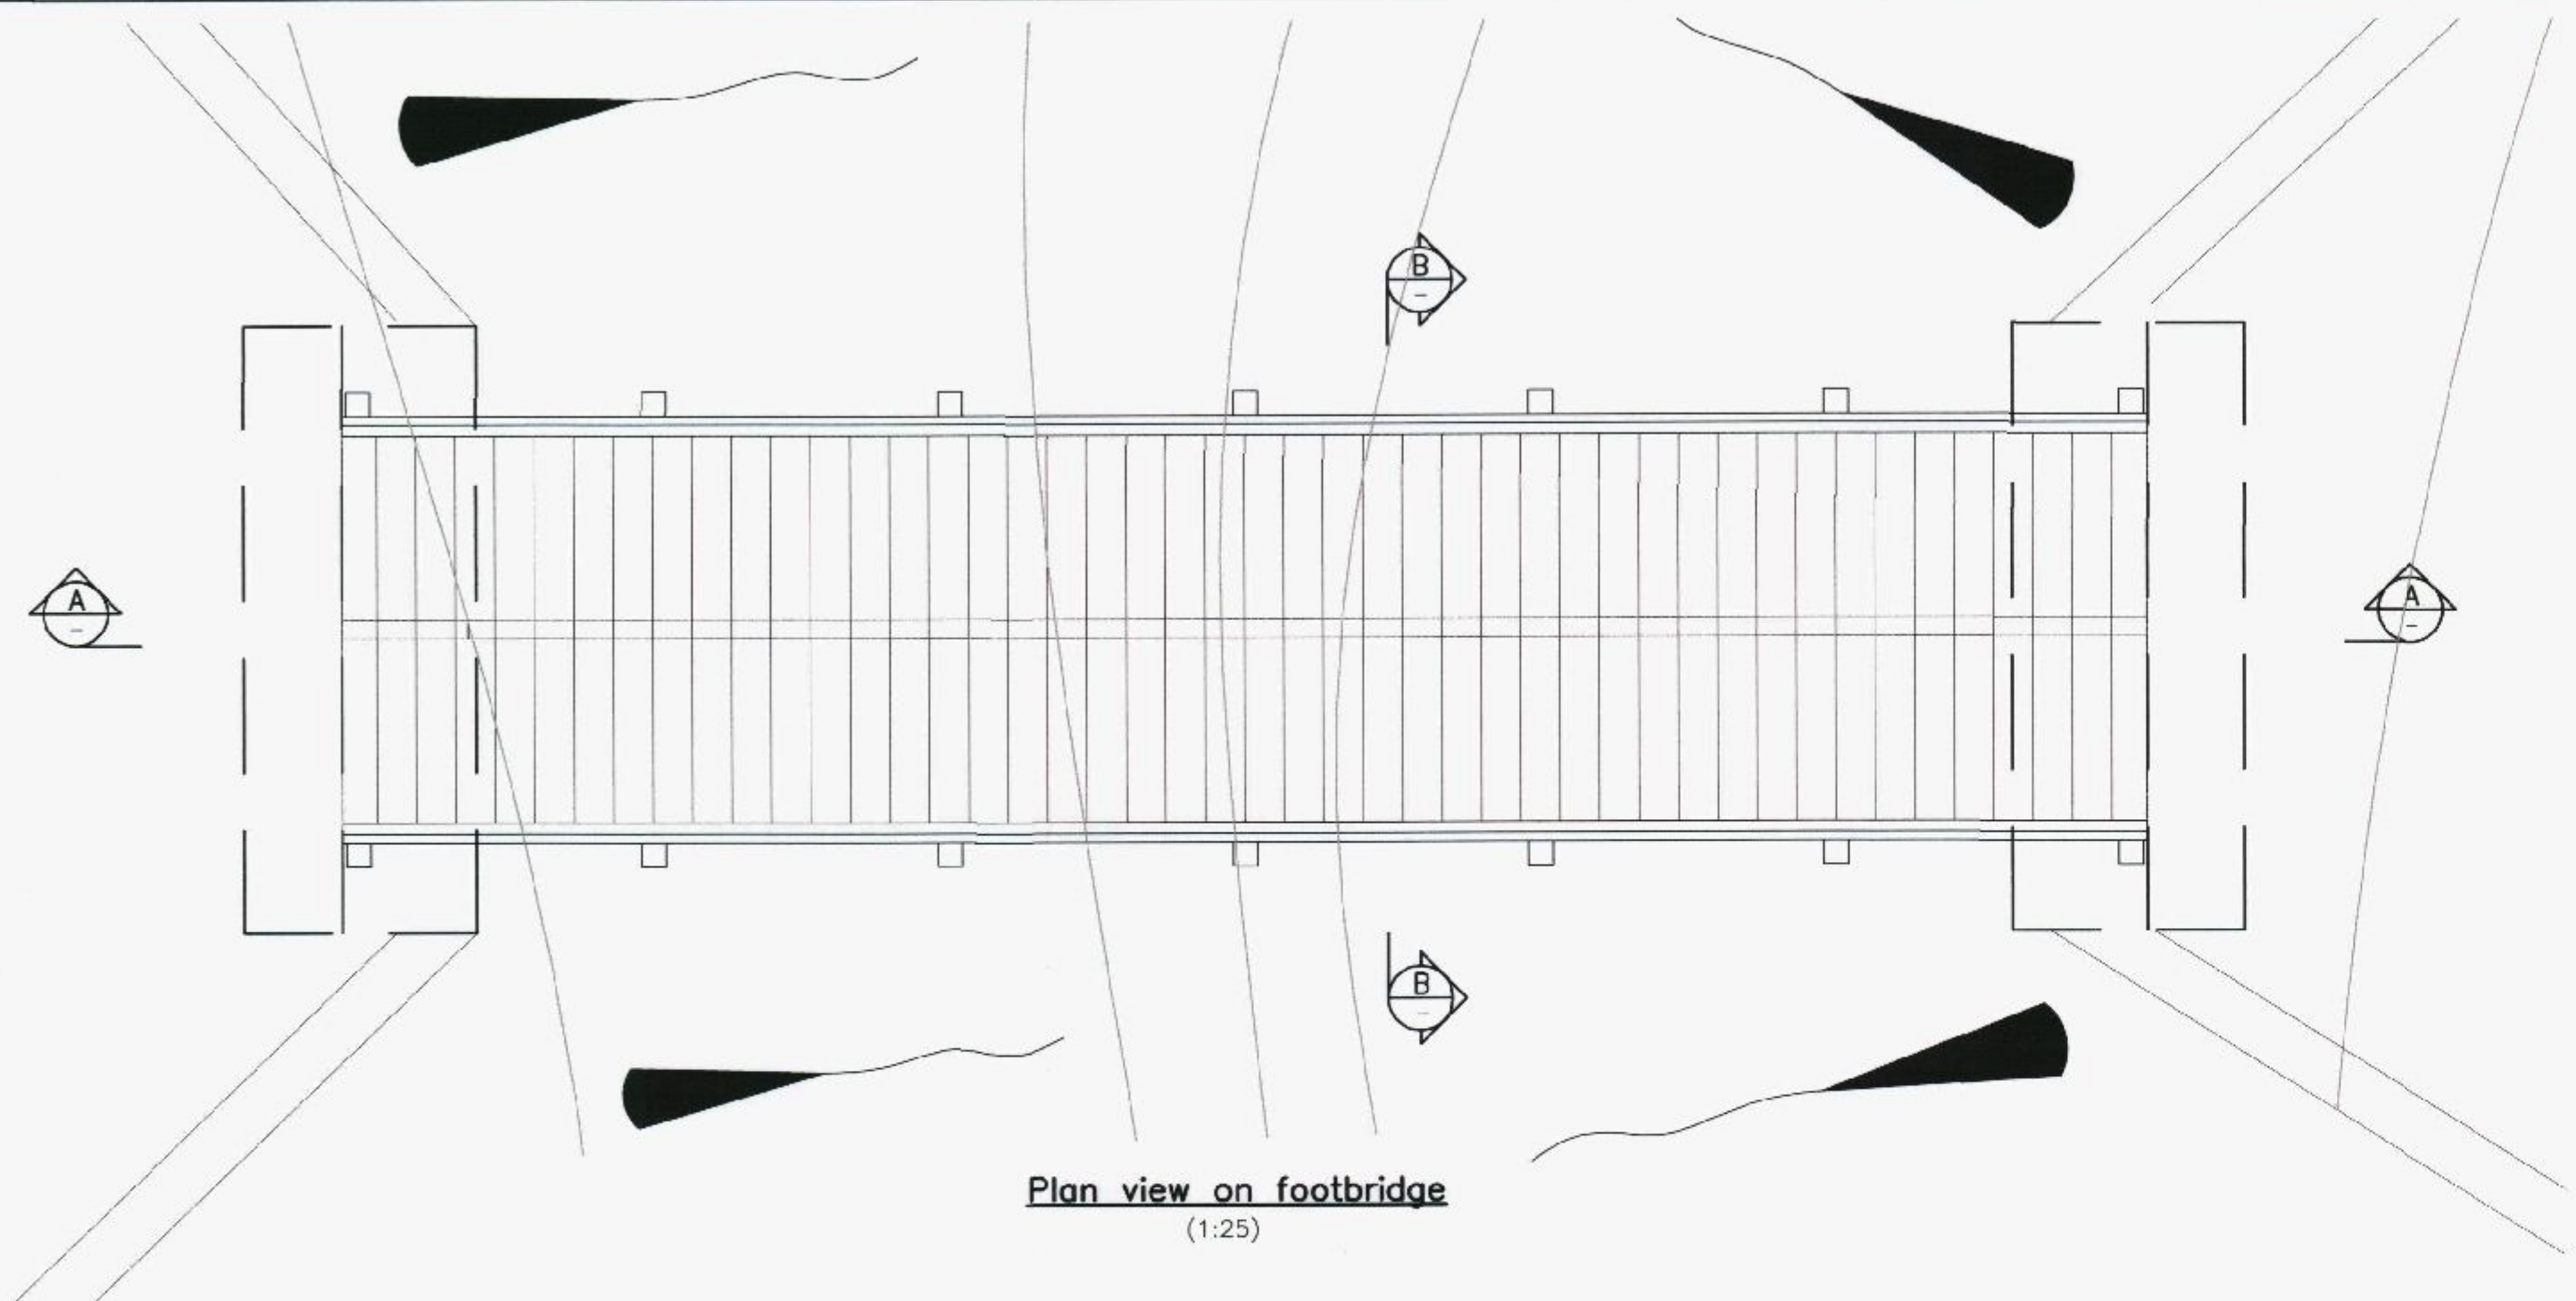

MJA CONSULTING
58-62 OCK STREET, ABINGDON, OXON, OX14 5BZ

Client: Taylor Wimpey
Project: Phases 3 & 4, Waterloooville

Member	Bar mark	Type and size	No. of mbrs.	No. of bars in each	Total No.	Length of each bar	Shape code	A	B	C	D	E/R
Upstand 3S Conc cover	01	H12	2	12	24	1600	21	650	300			
	02	H12	2	8	16	2250	00					
B785 Mesh												

1no. sheet required (4.8x2.4m)

APPROVAL

REV. No.	DATE	DESCRIPTION	INITIALS
Client			
Taylor Wimpey plc		MJA CONSULTING CIVIL AND STRUCTURAL ENGINEERS 53-62 Ock Street, Abingdon Oxon, OX14 5BZ Tel: 01235 555173 Fax: 01235 523226	
Project Phases 3 & 4 Waterloooville			
Title Footbridge General Arrangement		Scale As shown @A1 Checked	Date Apr 13 Drawn BR
		Drawing No. 4576:252	Rev

HAVANT BOROUGH COUNCIL
02 JUL 2013
RECEIVED