



SUPERSEDED

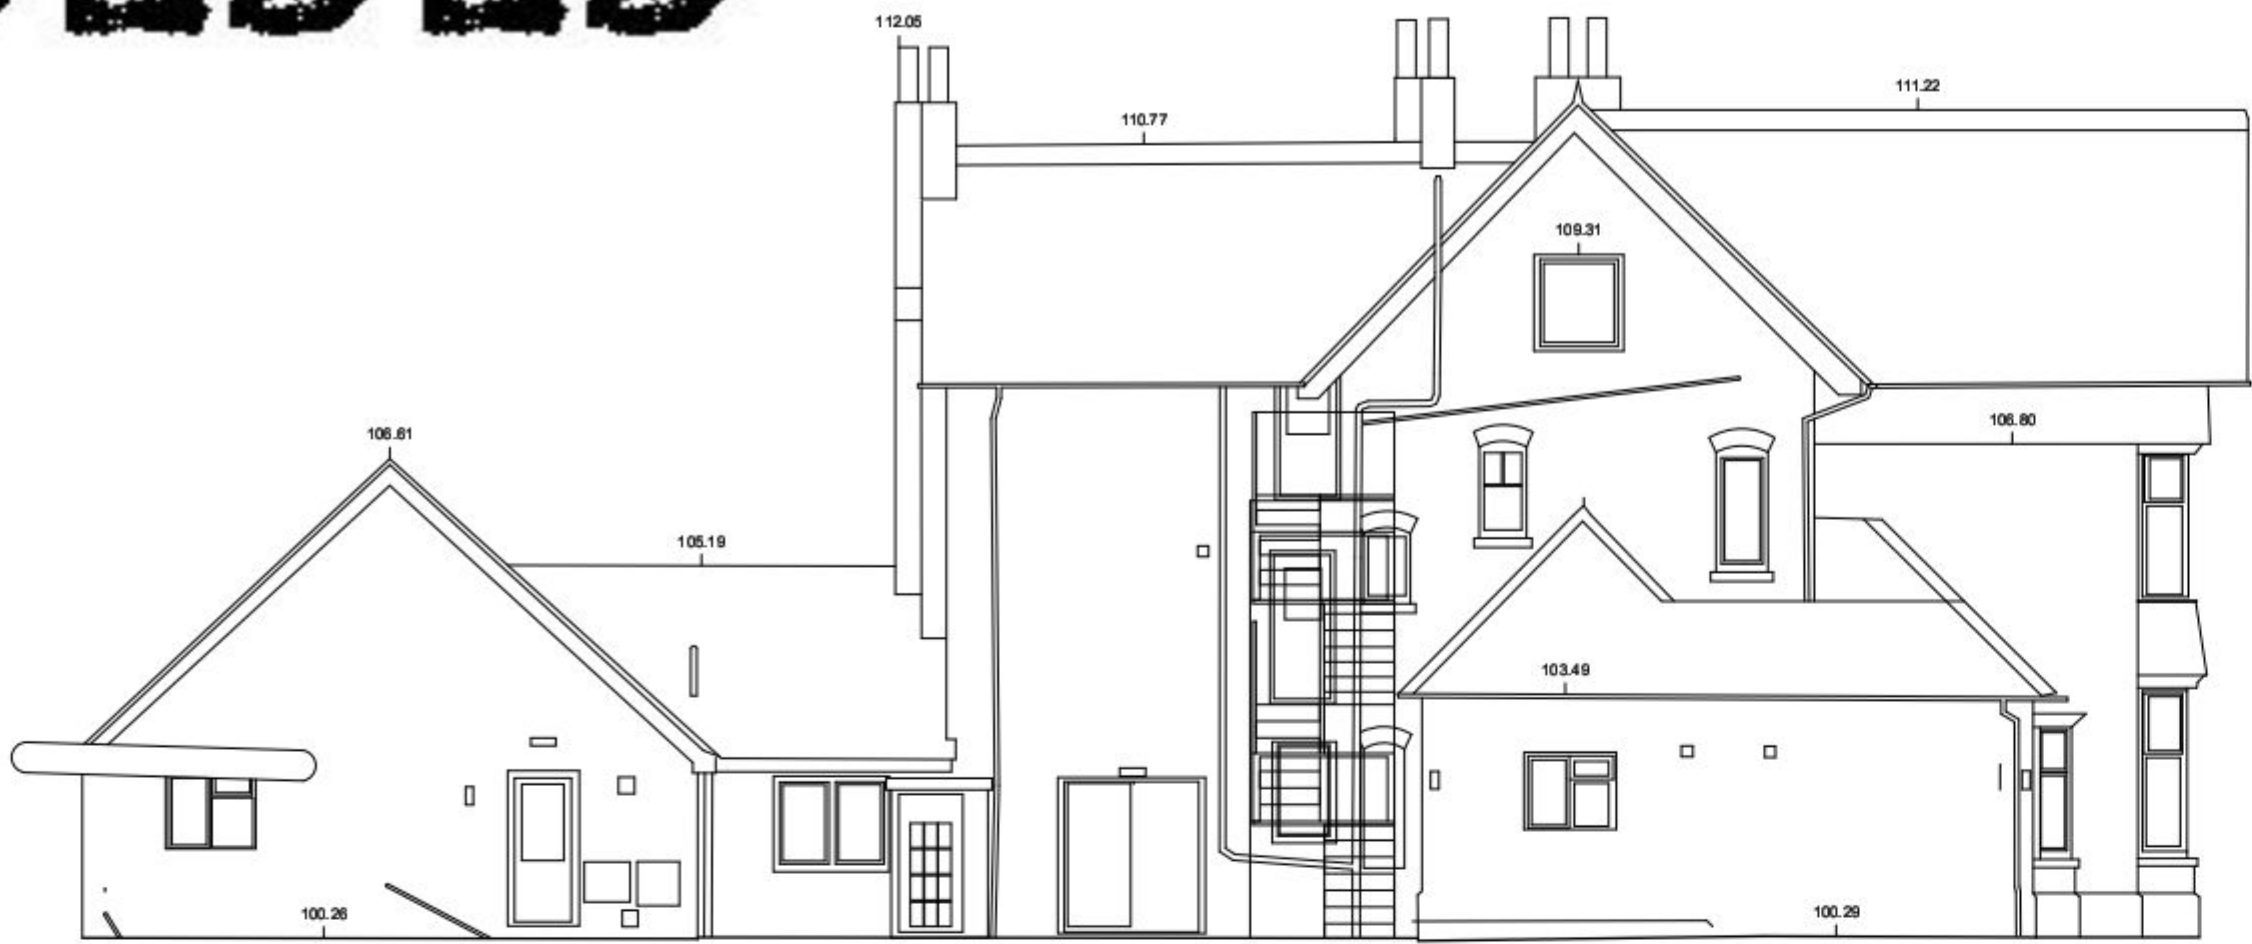

North Existing 1:100

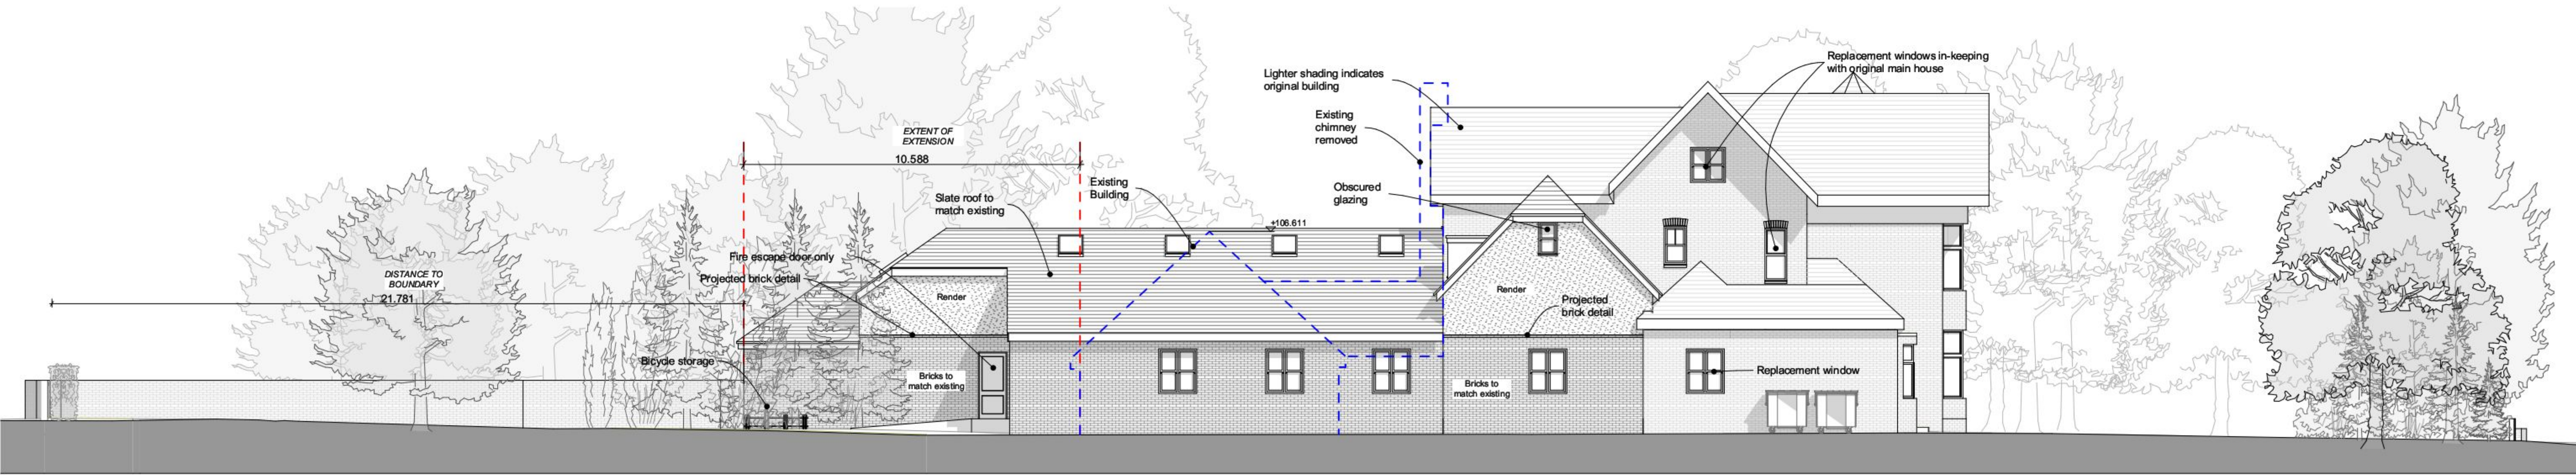

North Elevation 1:100