


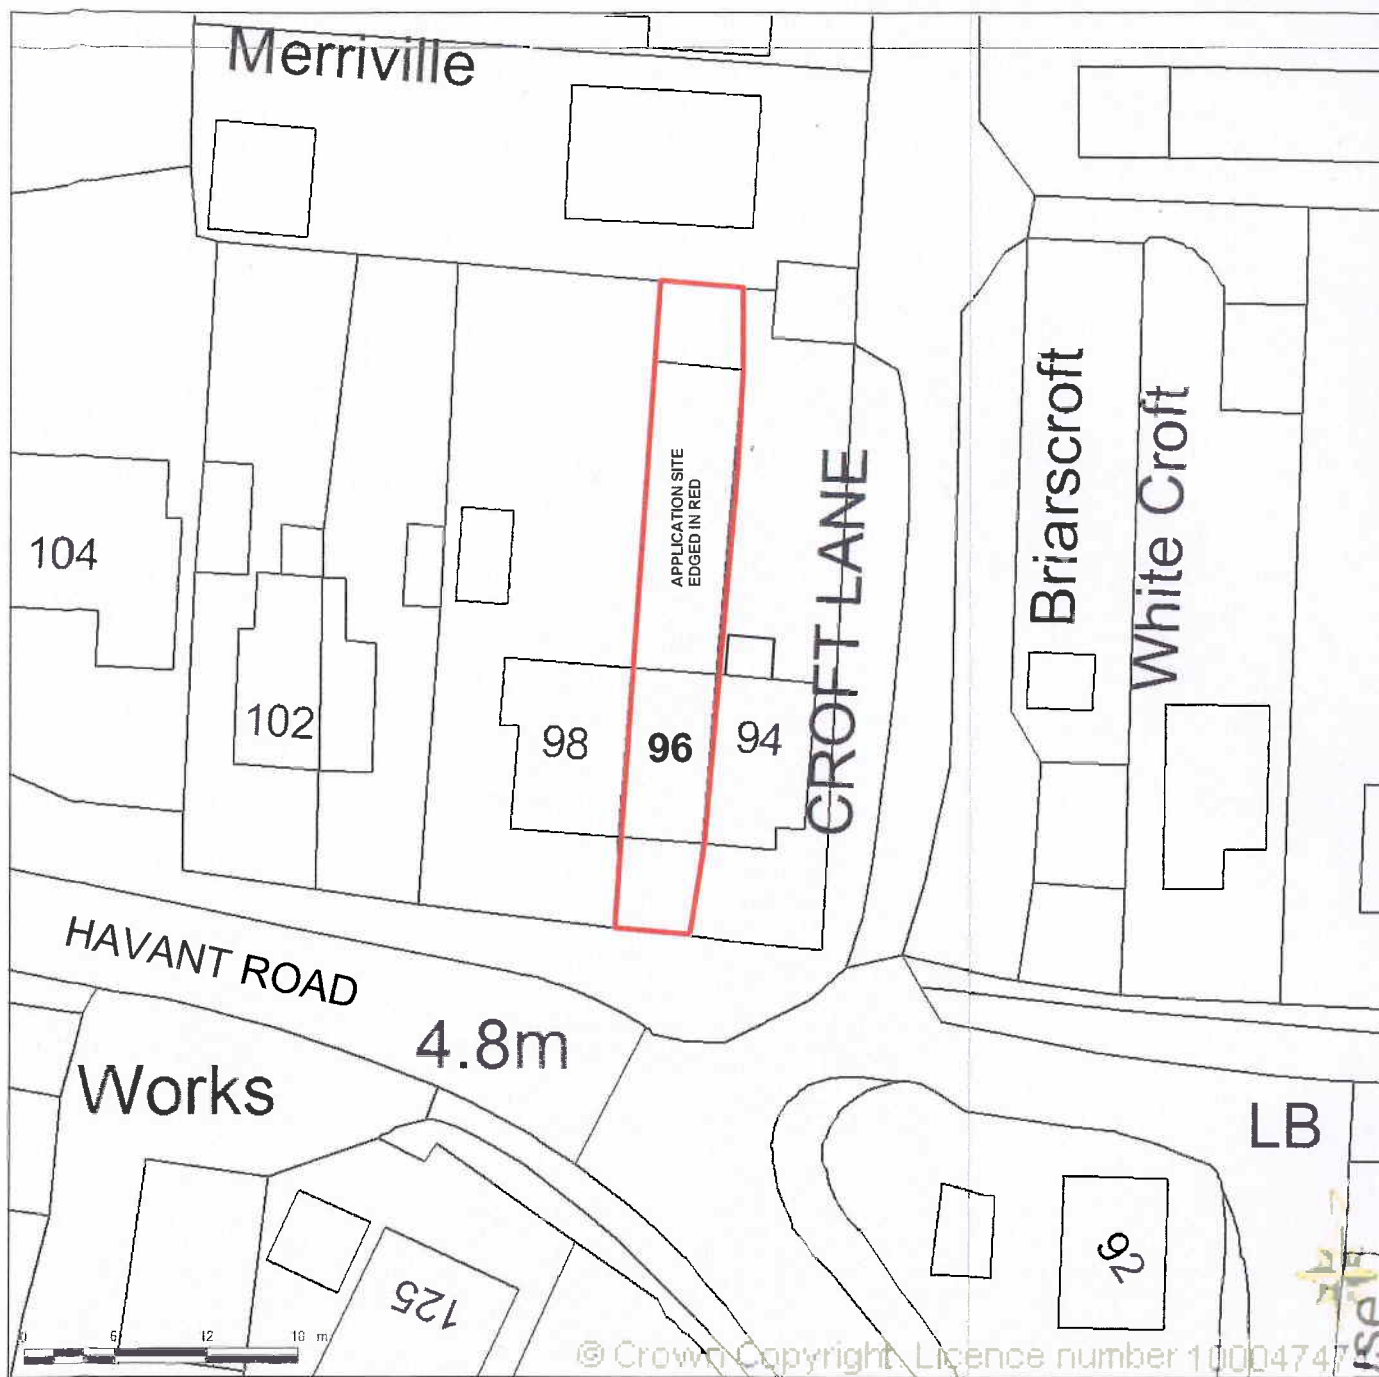

Produced 04 March 2014 from the Ordnance Survey National Geographic Database and incorporating surveyed revision available at this date. Reproduction in whole or part is prohibited without the prior permission of the Ordnance Survey. © Crown Copyright 2014.

The representation of a road, track or path is no evidence of a right of way. The representation of features as line is no evidence of a property boundary.

Property Address:
96 Havant Road
Hayling Island
PO11 0LJ

District Council: HBC



The Planning Service
Office, 135 North Lane
Clanfield, nr Waterlooville
Hampshire PO8 0RL

T: 023 92 597364
F: 0845 519 1103
E: info@theplanningservice.co.uk

Mr Peter Copsey

**96 Havant Road,
Hayling Island**

EXISTING LOCATION & BLOCK PLAN

Project number	131	E001
Date	24/02/2013	
Drawn by	JJ	
Status	Planning	Scale 1:500 @ A4