


PROPOSED PAIR OF ONE BEDROOM HOUSES
LEGION ROAD, HAYLING ISLAND, HANTS.
FOR PENNANT LTD.

ELEVATIONS

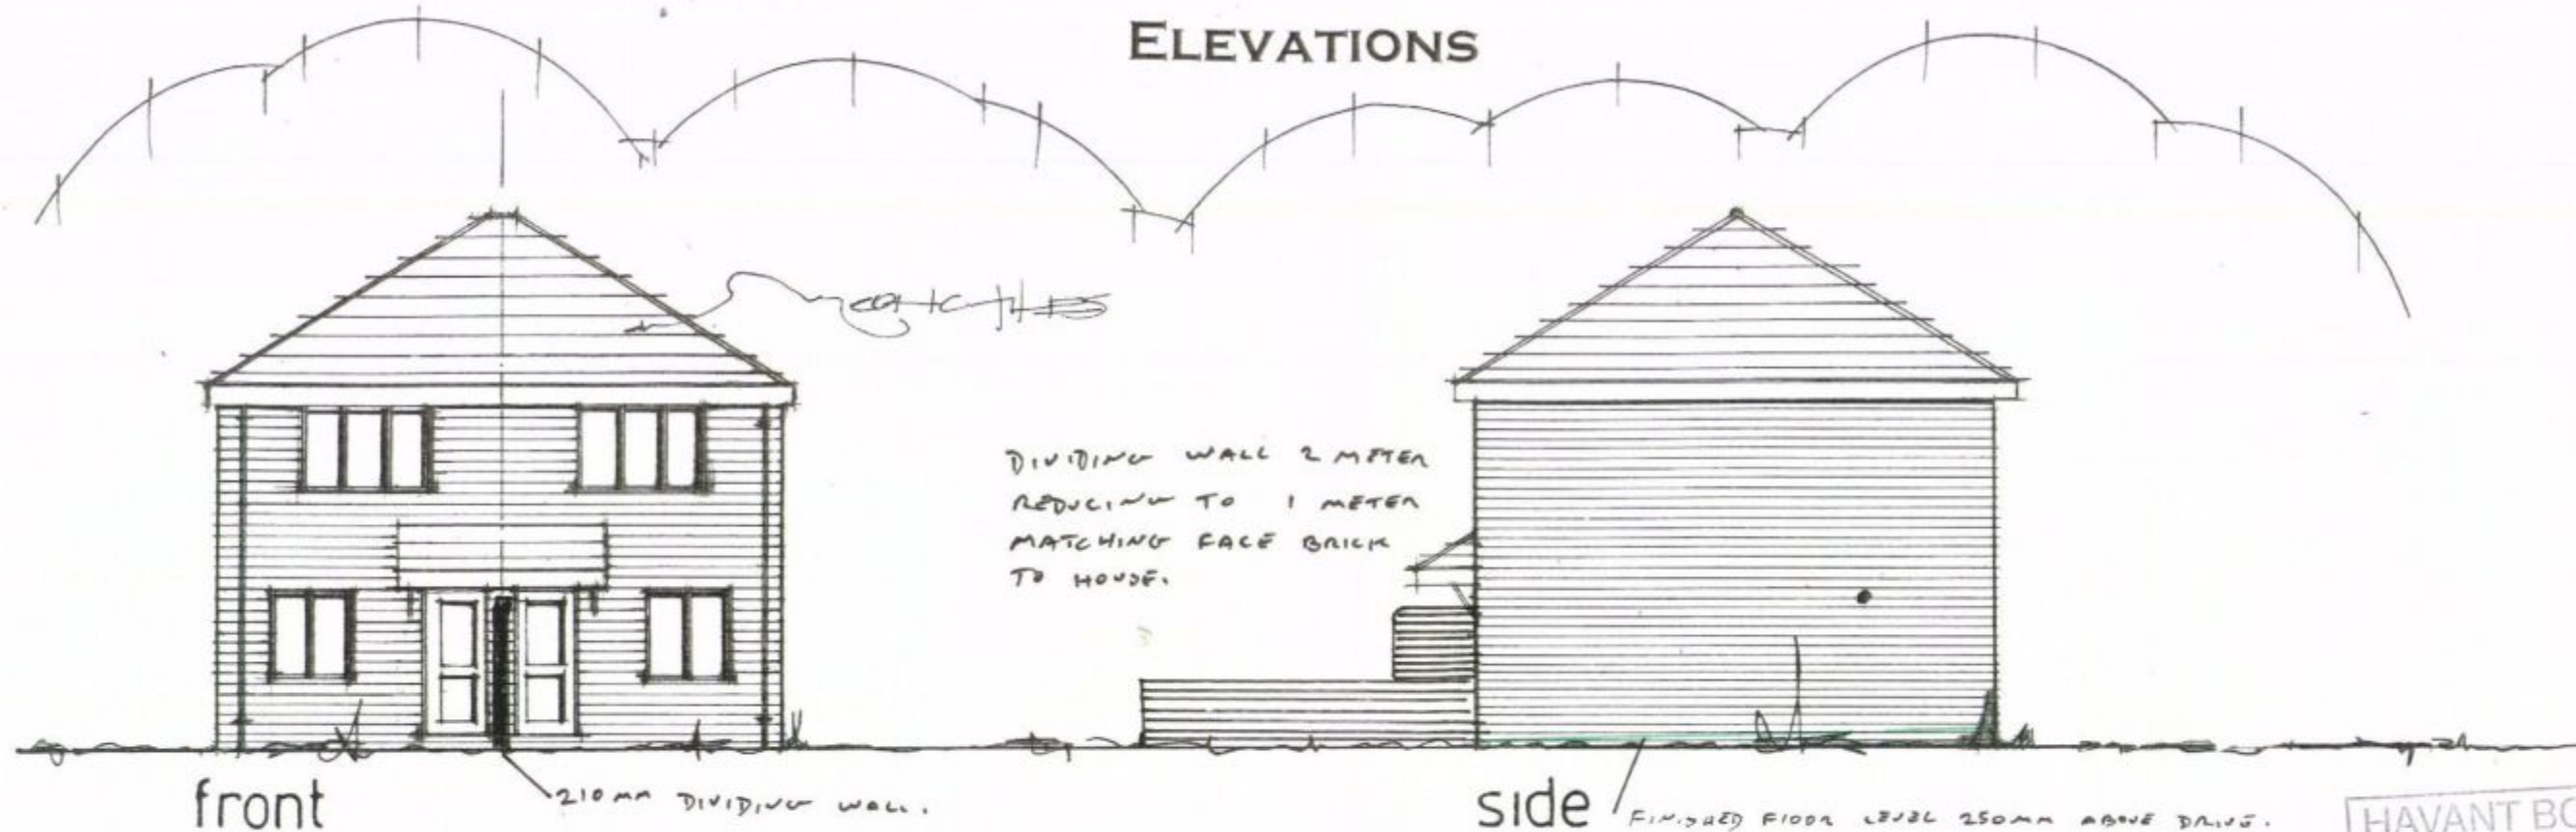

HAVANT BOROUGH
COUNCIL
04 MAR 2014
RECEIVED



date jan 2014
scale 1:100

PETER J. WALKER MRICS
CHARTERED SURVEYOR
182 SEAFRONT, HAYLING ISLAND, HANTS
PO11 9 AN

TEL: 02392 467571