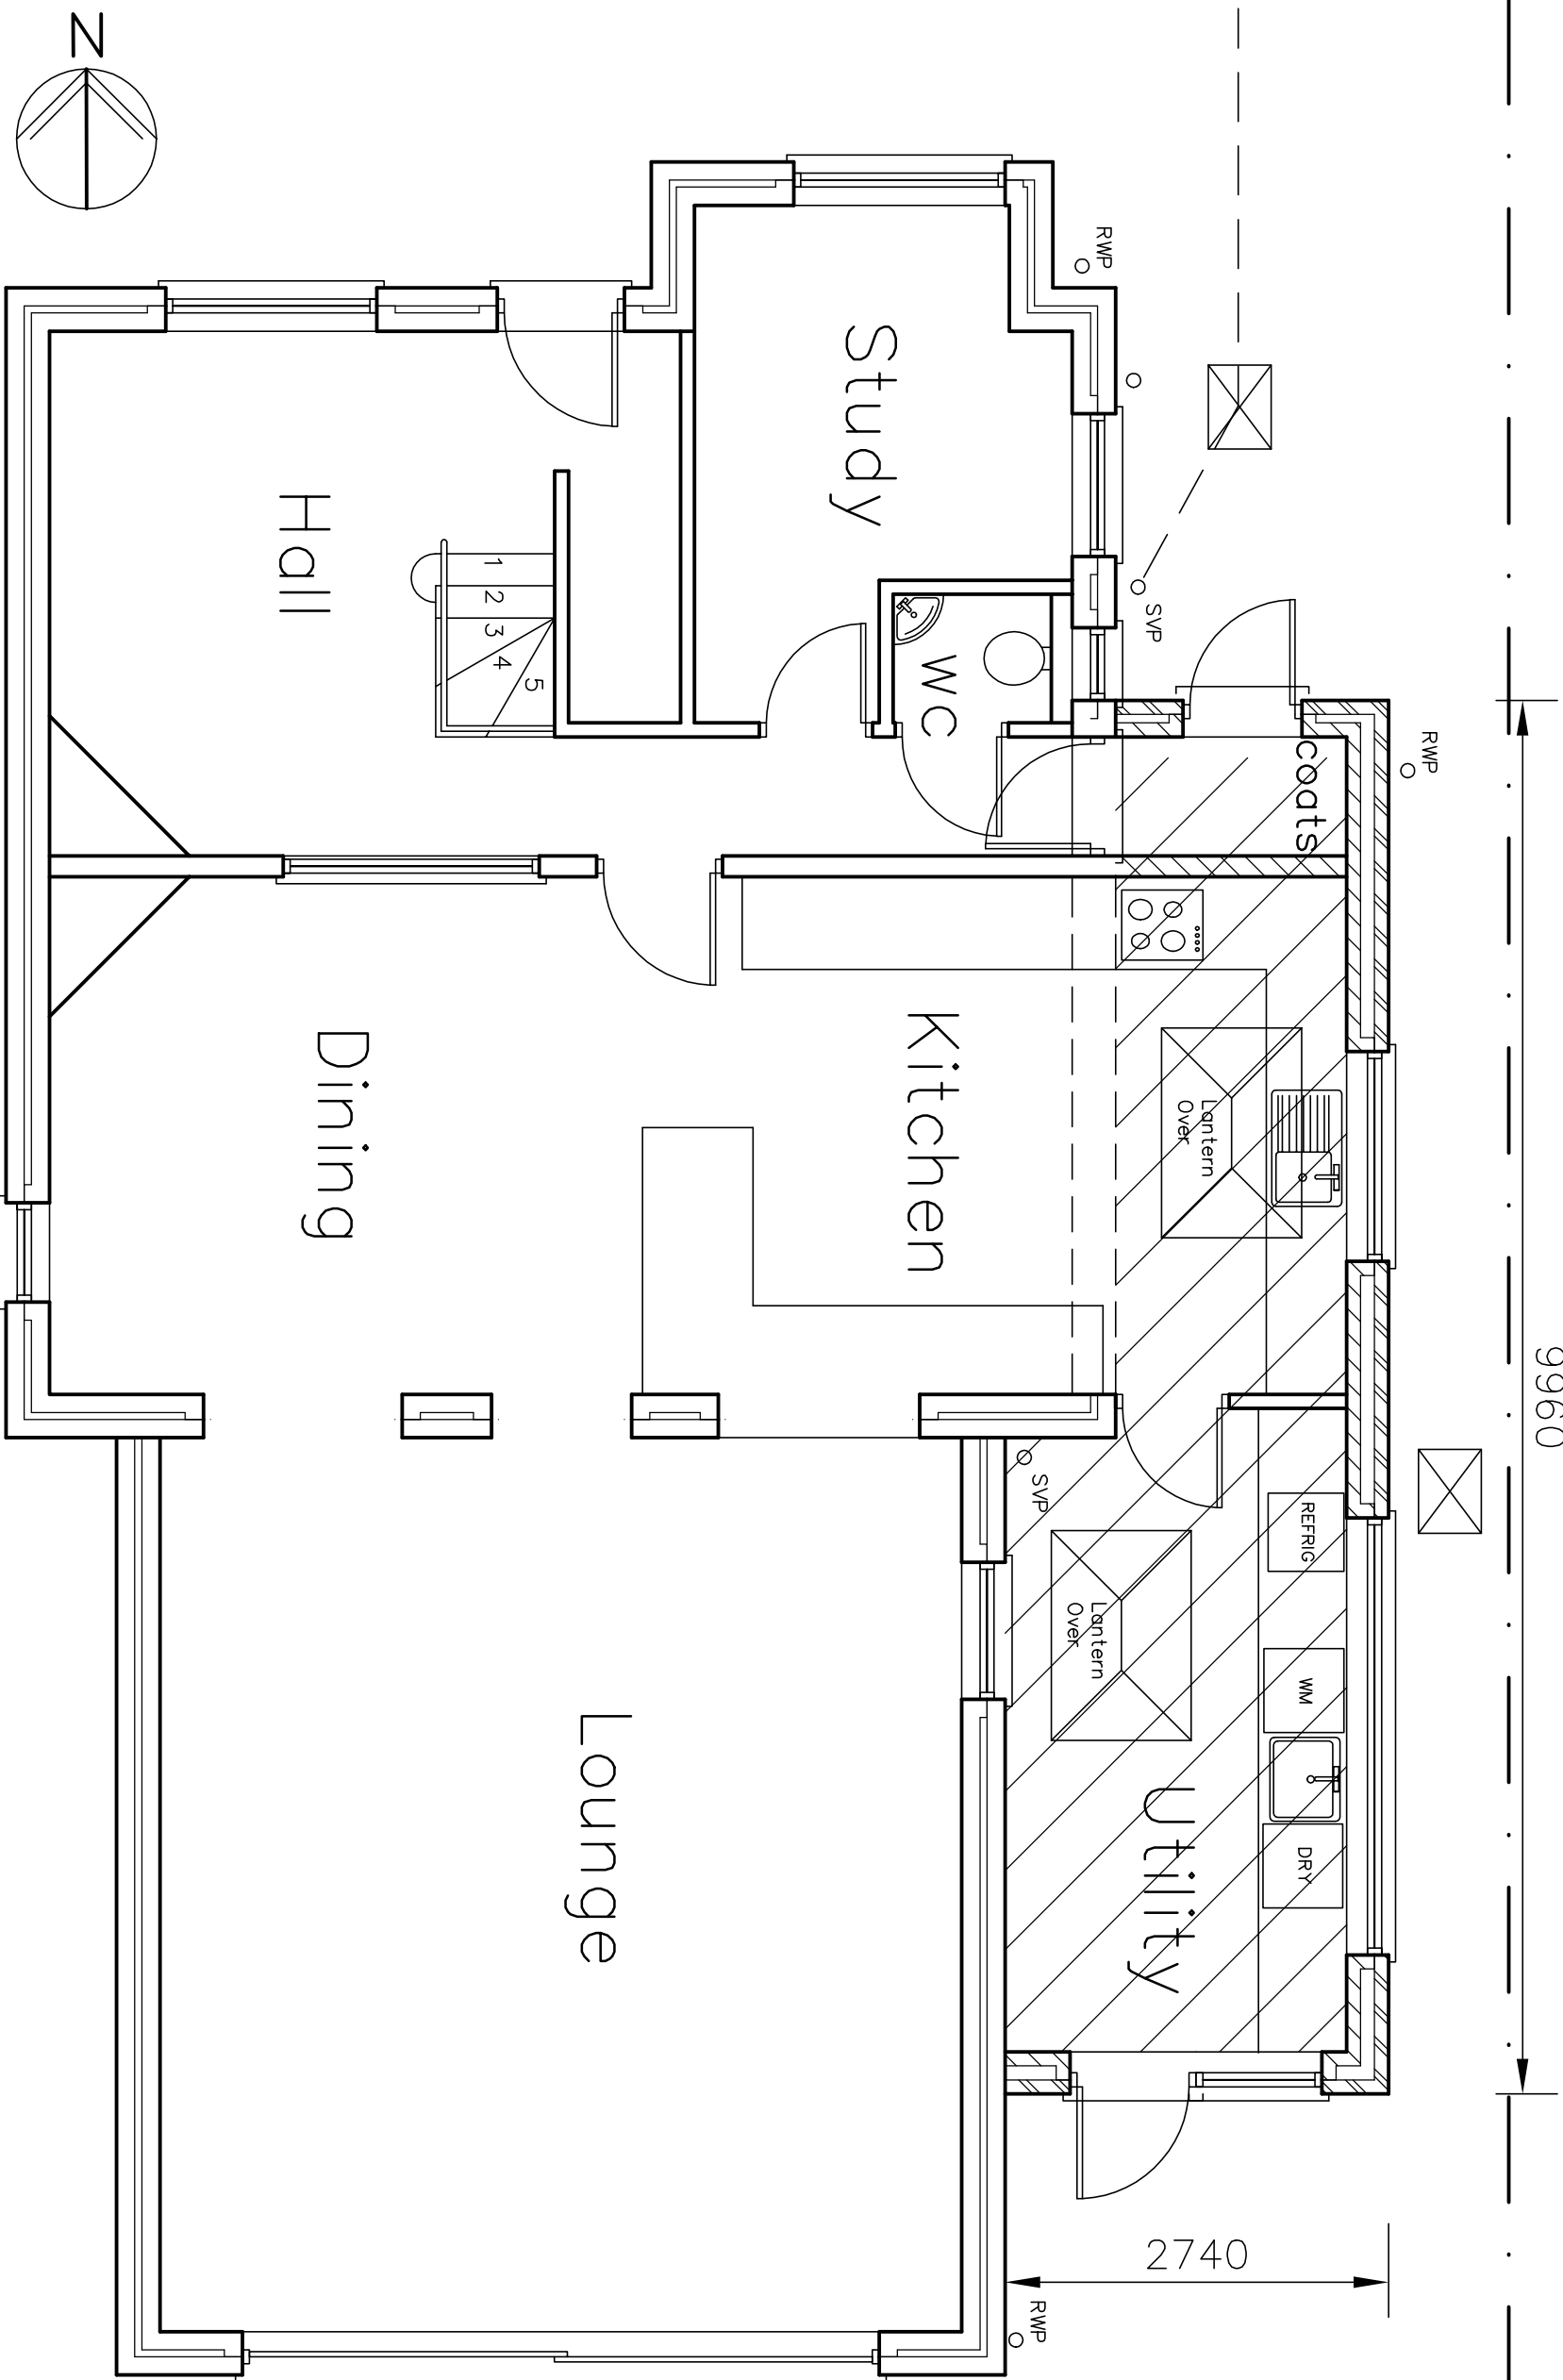


38 Hollow La. PROPOSAL PLAN #1
Hayling Island
PO11 9EX

- Revisions
- A. Lobby added. 18/11/13
 - B. Coats area doors revised. 22/11/13

10

Martin Critchley
Chartered Architect
7 North Street
Havant, Hampshire, PO9 1PW
critchleyarchitect@hotmail.com

Scale A3 = 1:50
Drawn MHC
Date 15/11/13

1349-301 B

metres