

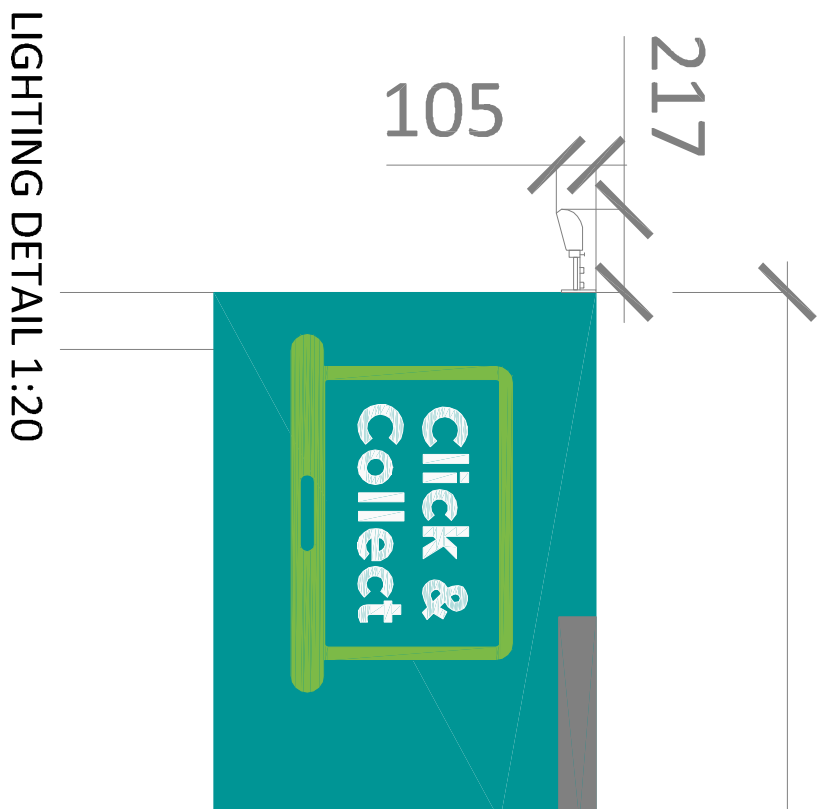
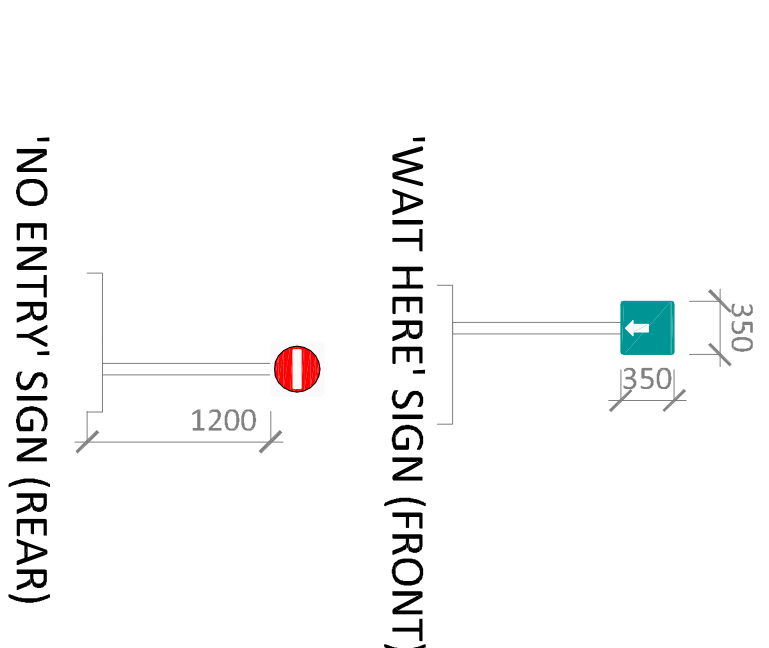


CAR LOADING BAY SIGNAGE  
UNDER CANOPY

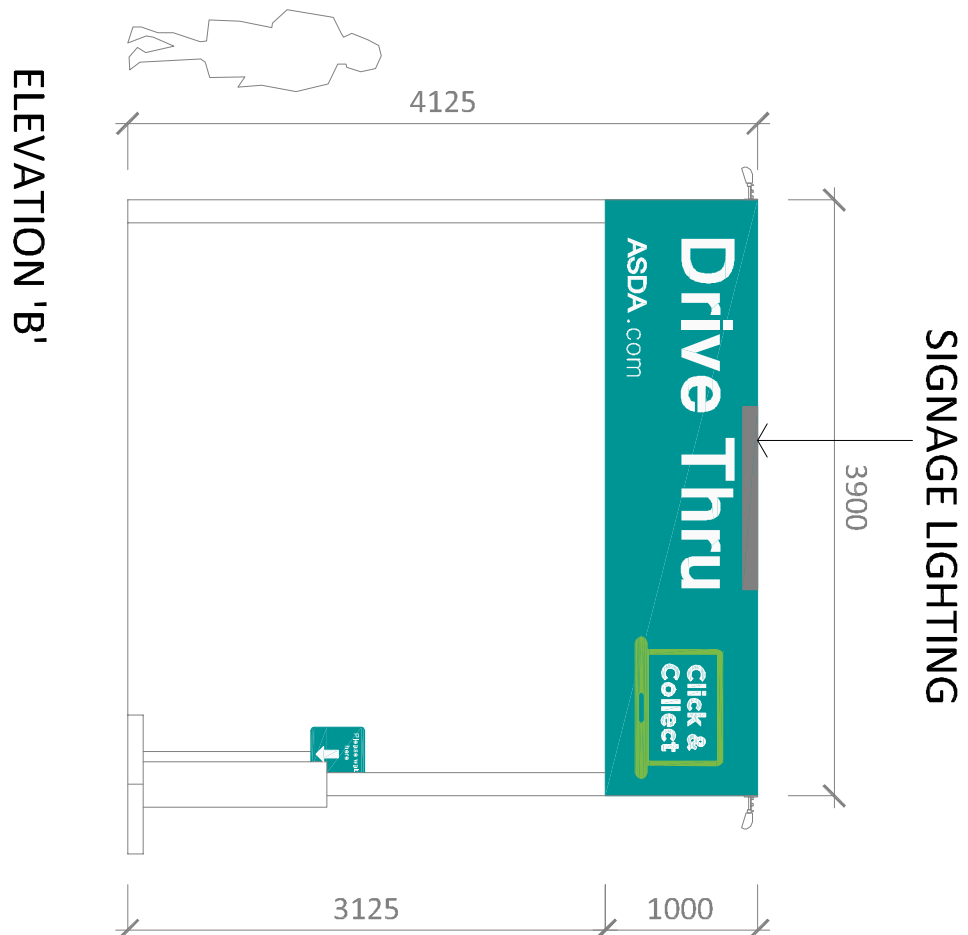

SIGNAGE LIGHTING  
LIGHTWEIGHT PROFILED STEEL  
LOW PITCH ROOF SHEETS,  
COLOUR: GOOSEWING GREY.



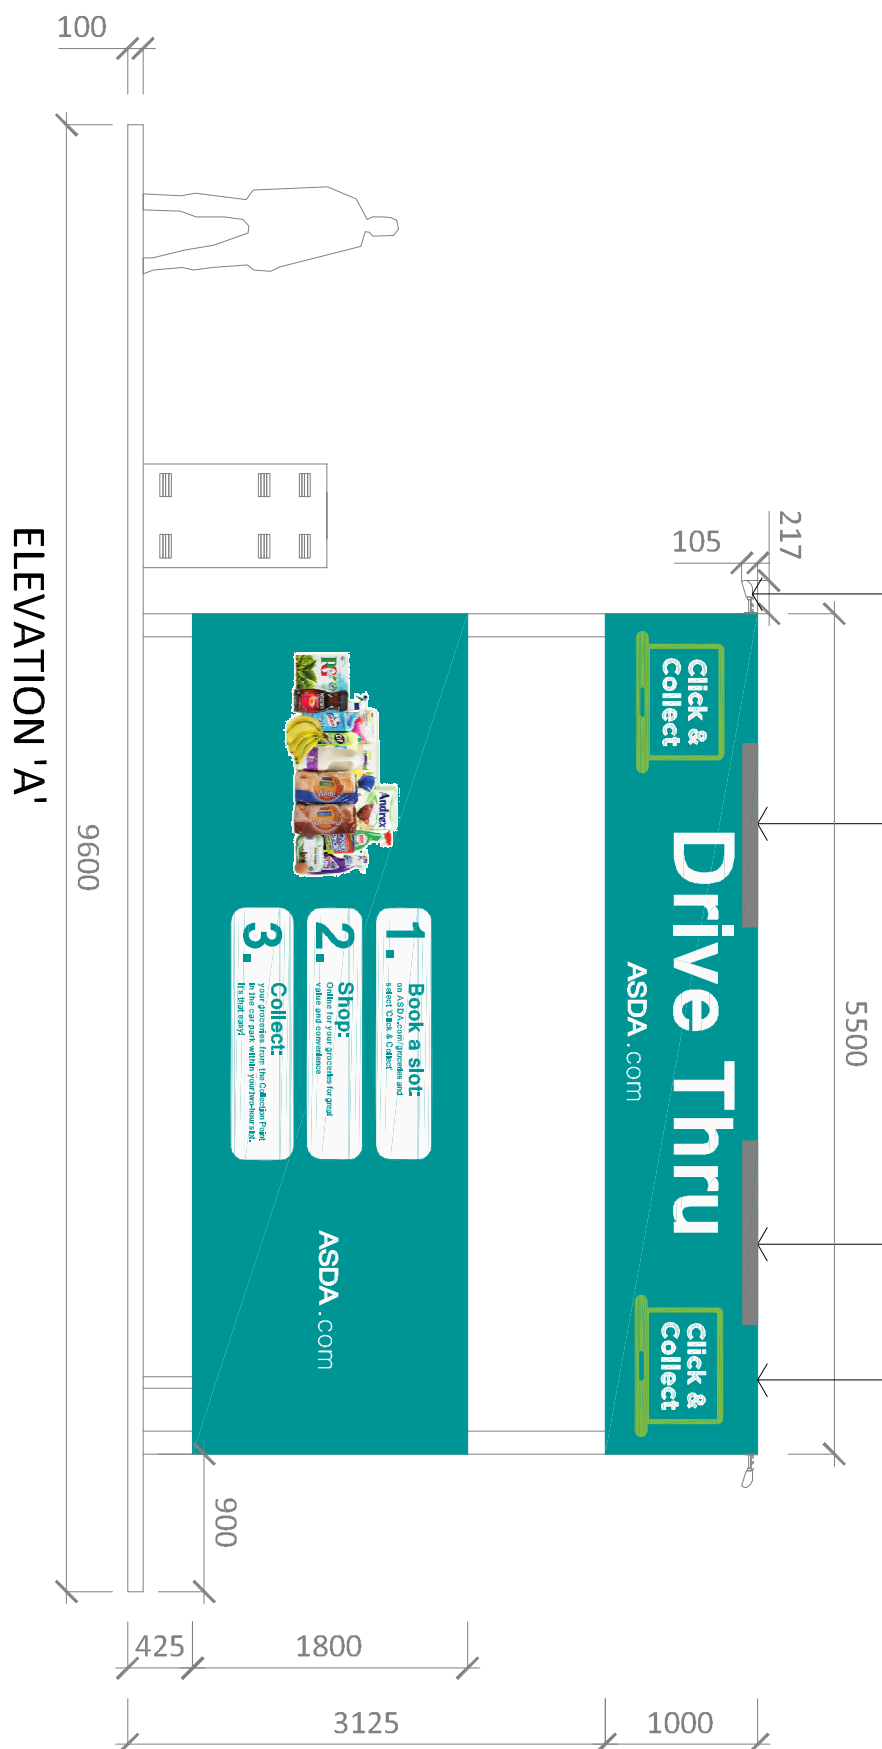


NOTES:

1. Contractor shall overband joints in a neat straight line between old and new surface course.
2. All signs to be mounted in accordance with the sign mounting specification. Contractor shall provide concrete foundations as per the sign post foundation detail.
3. Contractor to provide test certificate for electrical works undertaken.
4. Foundation to be designed by the contractor.
5. Customer intercom/Kiosk to be included within the contractors design (Site specific)
6. Colleague swipe access to be included when exit from home shopping pod required (Site specific)
7. Remove existing white lining and cover using safetrack
8. Signage pantone colour: 7474C - Cyan 97%, Magenta 34%, Yellow 43%, Black 10%
9. Contractor to reinstate any affected areas of car park to match existing build up and surfacing material
10. Concrete infill between kerbs to have trowel edges & brush finish surface.

MODEL STANDARD PARKING BAY SIZE  
2400mmx 4800mm  
(Parking bay may vary in size and should be surveyed at each site)

ELEVATION 'C'  
ELEVATIONS (1:50 AT A1)

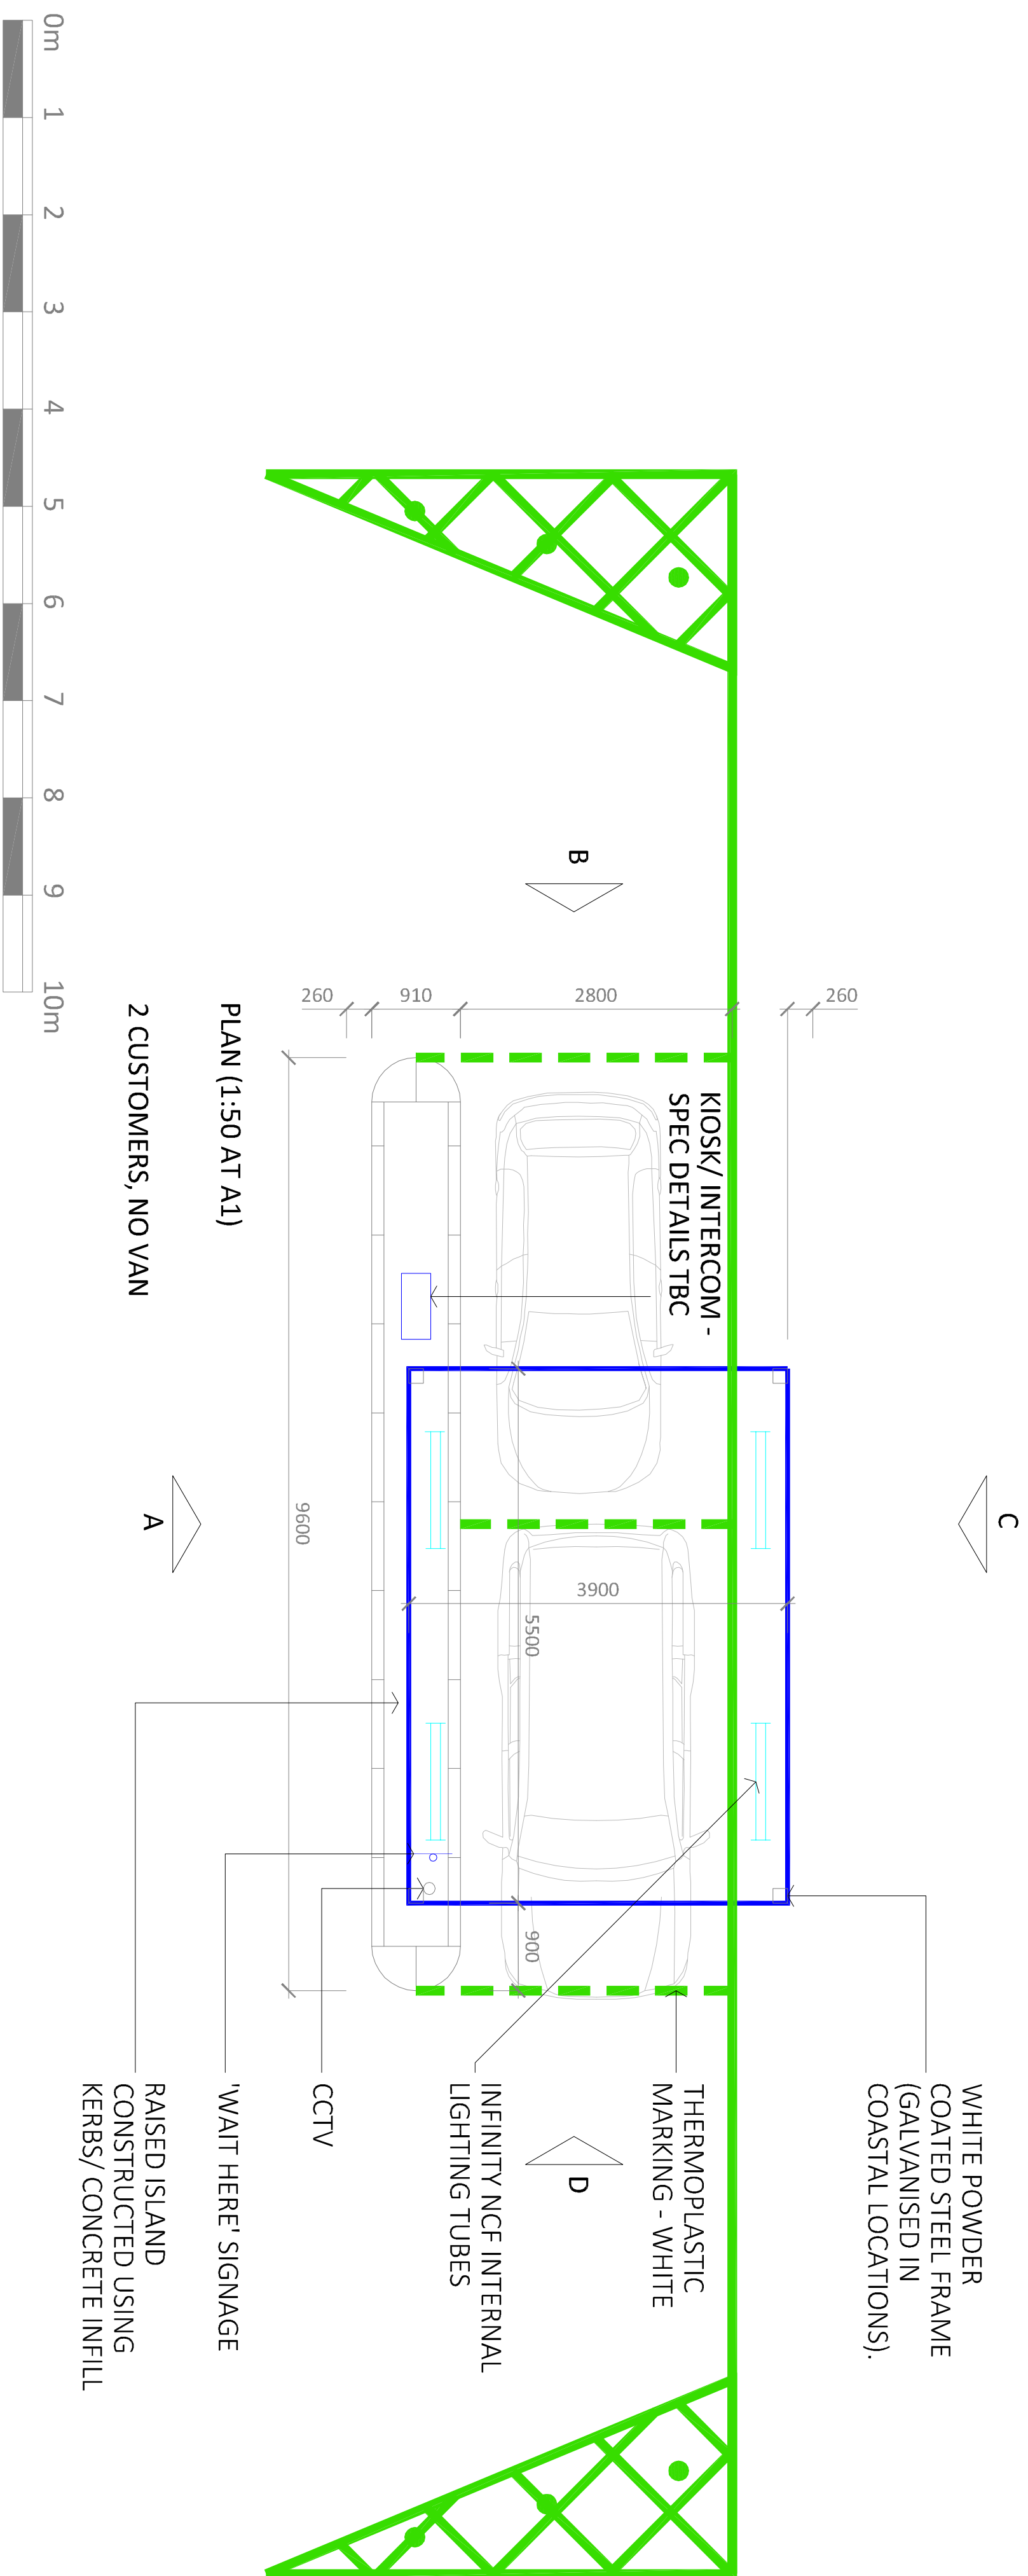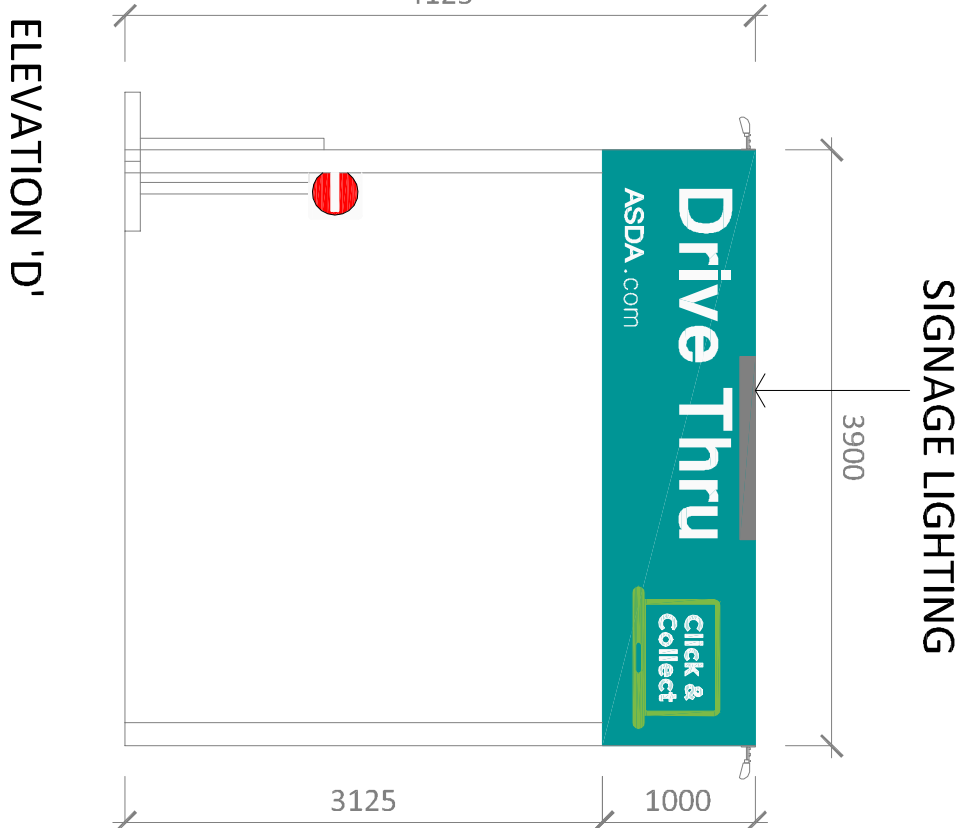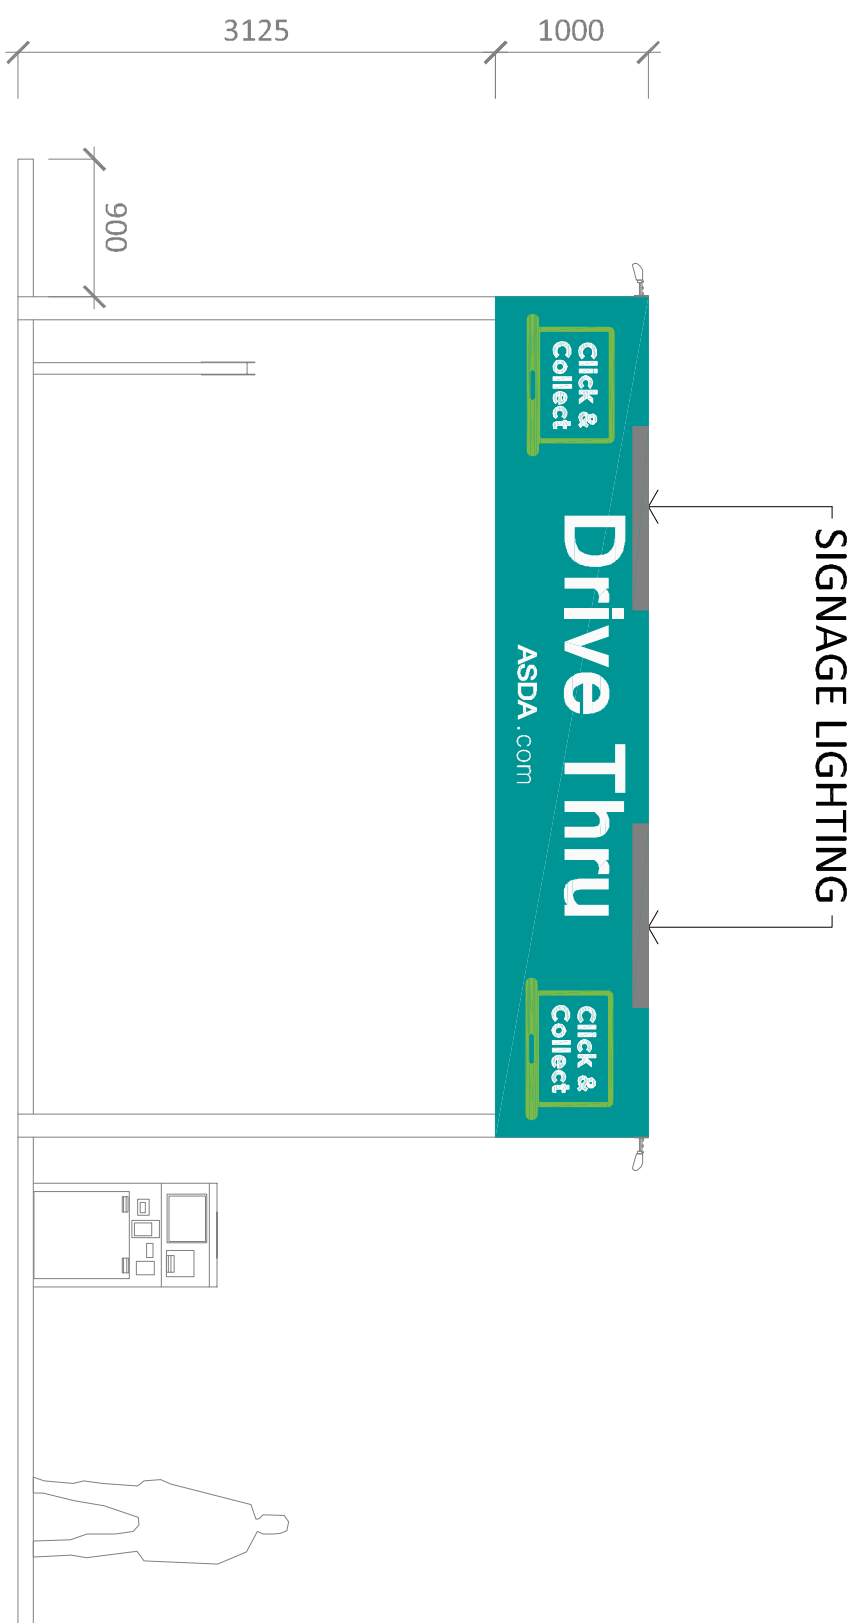

WHITE POWDER  
COATED STEEL FRAME  
(GALVANISED IN  
COASTAL LOCATIONS).

THERMOPLASTIC  
MARKING - WHITE

INFINITY NCE INTERNAL  
LIGHTING TUBES

CCTV

'WAIT HERE' SIGNAGE

RAISED ISLAND  
CONSTRUCTED USING  
KERBS/ CONCRETE INFILL

PLANNING

|                                     |            |                    |
|-------------------------------------|------------|--------------------|
| Project No                          | Dwg No     | Rev                |
| 0636.4672                           | (0)015     | A                  |
| Dwg Title                           |            |                    |
| Proposed Canopy Elevations and Plan |            |                    |
| Date                                | April 2013 | Scale As Shown @A1 |
| AL                                  | TG         |                    |

Project  
ASDA - Havant  
Grocery Collection

Client

ASDA  
SAVING YOU MONEY EVERY DAY

GPS  
Greenfields Project Services

2 Pelion Place  
Bradley Business Park  
Dyson Wood Way  
Huddersfield  
HD2 1GT  
Tel: 01484 422219  
Fax: 01484 513617