



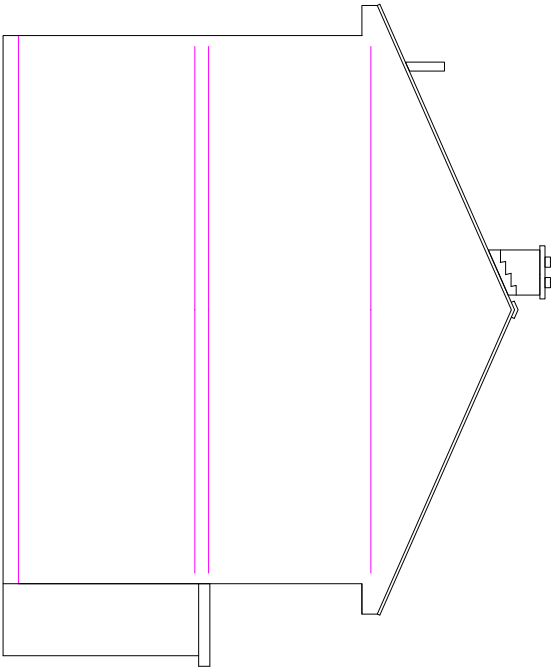


EXISTING SIDE ELEVATION

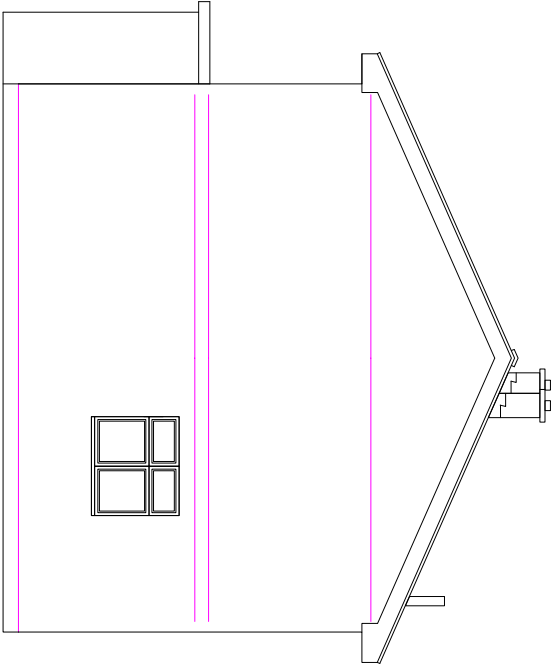


EXISTING SIDE ELEVATION

scale 1:100

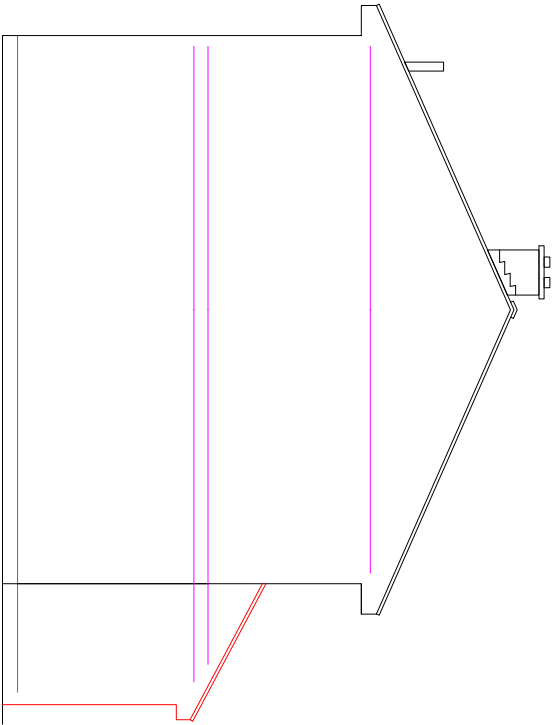

PROPOSED SIDE ELEVATION

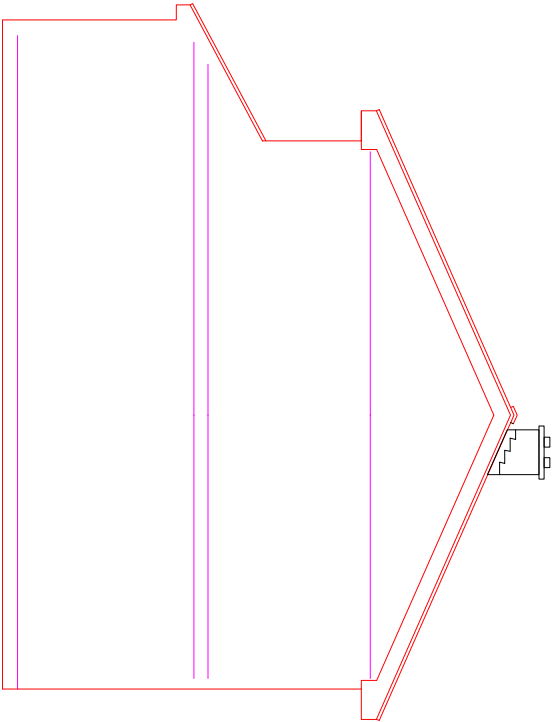

PROPOSED SIDE ELEVATION

MR BRIDGER 38 OAKSHOTT DRIVE HAVANT PO9 5SN		DRAWING NUMBER: 104a	DATE 27/1/14
TITLE: EXISTING AND PROPOSED ELEVATION 2		SCALE 1:100	