
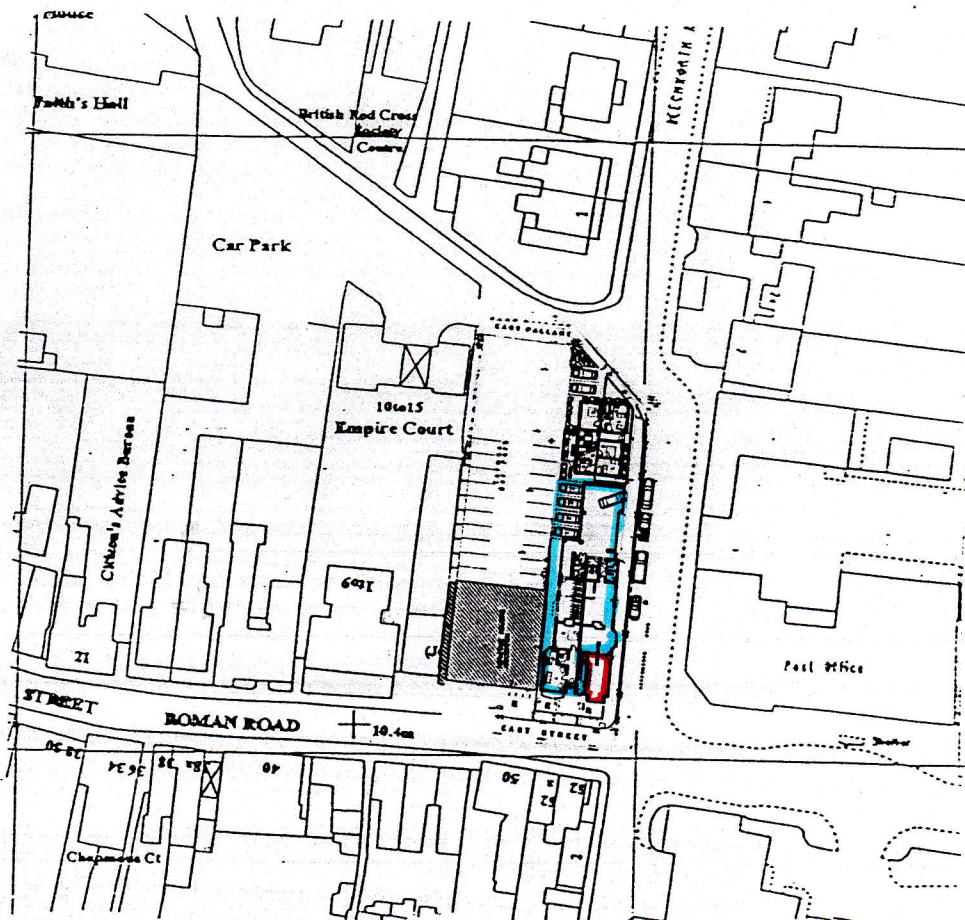


© Crown copyright.
All rights reserved.
Reproduced by permission.
License No. 100046837

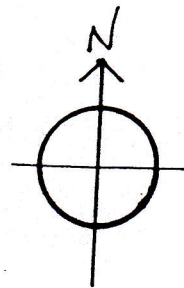

Martin Critchley
Chartered Architect
7 North Street
Havant, Hampshire, PO9 1PW
023 82 474 919
critchleyarchitect@hotmail.com

Job

37 EAST STREET,
HAVANT, PO9 1AA

Job No.

0377

Title

LOCATION PLAN

Drawing No.

211

Date: 21/11/13

Scale: 1:1250

Drawn: P.C.