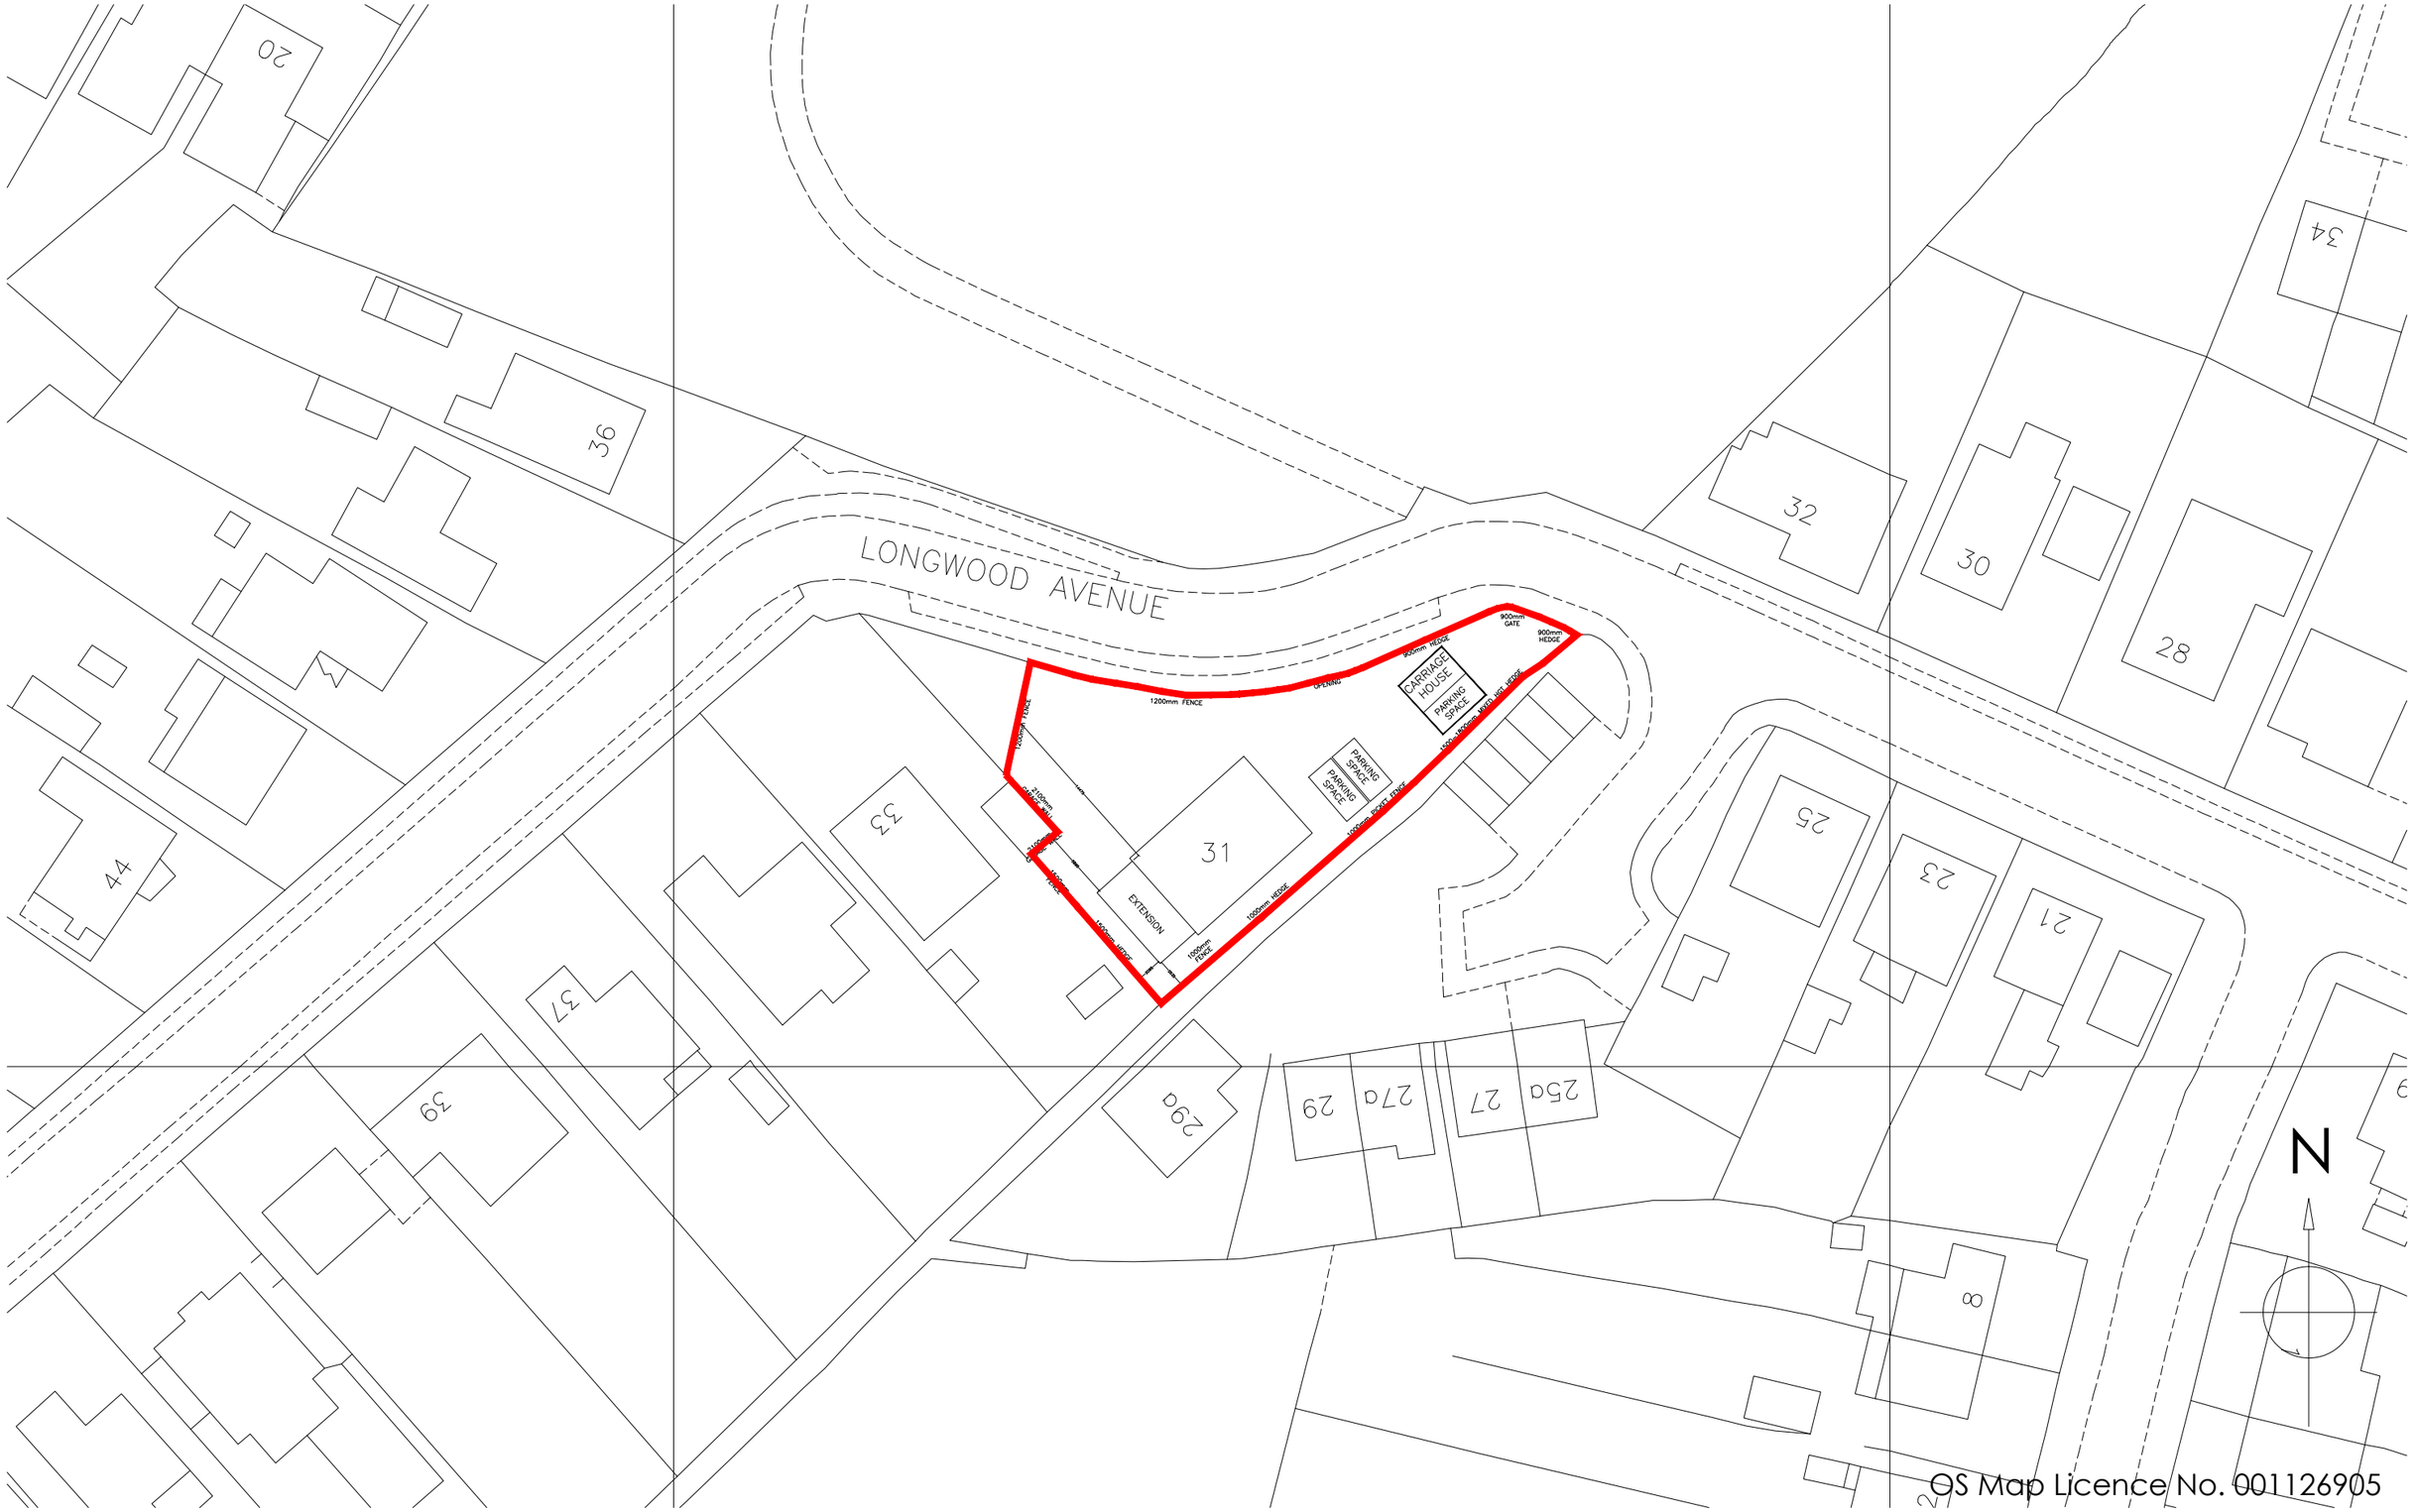


OS Map Licence No. 001126905

Copyright is reserved by GBS Designs and is issued on the condition that it is not copied or disclosed by or to any unauthorised persons without prior consent in writing from GBS Designs.

All dimensions to be checked on site

REV	DESCRIPTION	DRAWN	DATE
-	Initial design	GBS	15.11.13

Drawing Ref: LONGMORE 06

Scale at A1: N/A

Scale at A3: 1:500

Date: 15 Nov 2013

Drawn by: GBS

Drawing Title: Rear extension to 31 Longwood Avenue Cowplain Waterlooville Hampshire PO8 8HZ

gbs designs
CAD - ARCHITECTURE - DESIGN
6 Shillinglee Waterlooville
Hampshire PO7 5RW
Tel 023 9225 8315
www.gbsimages.co.uk