


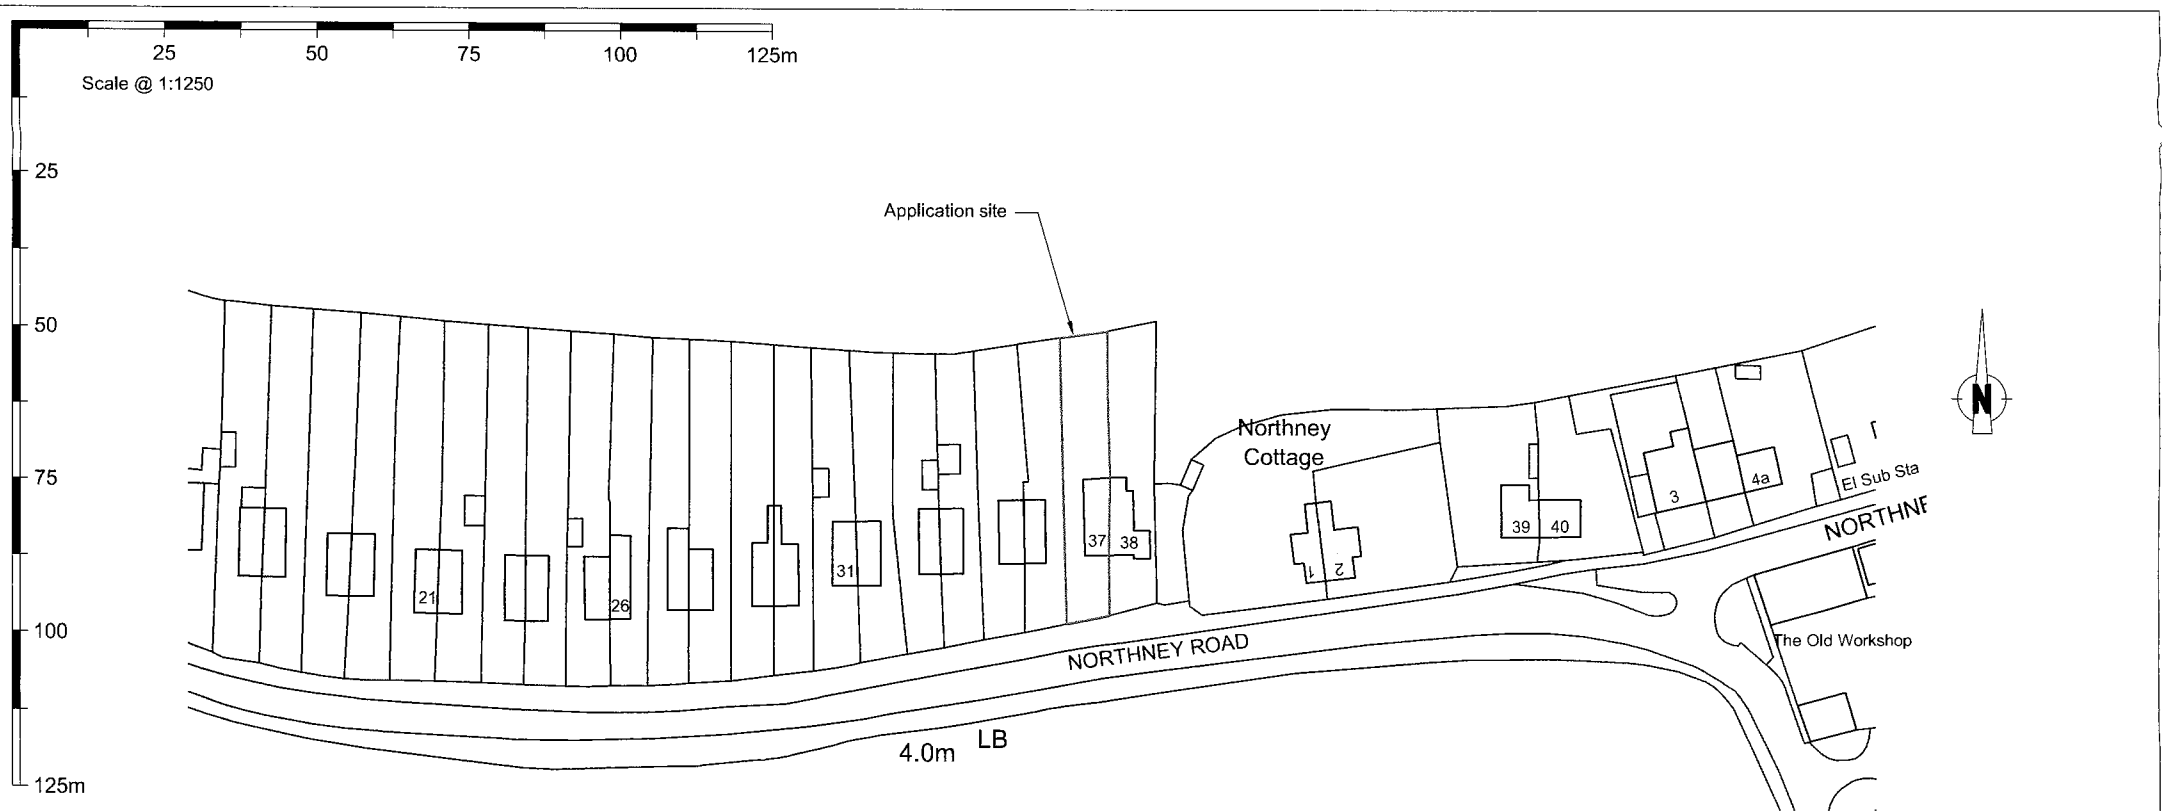

Ordnance Survey, (c) Crown Copyright 2013. All rights reserved. Licence number 100022432



JIM GARLAND ARCHITECTS LTD
ONE DOLPHIN QUAY
EMSWORTH PO10 7BU
01243 370502
01243 378127
email: info@garland.org.uk

Client Ms Vivienne McCabe			
Job Title 37 Northney Road, Hayling Island PO11 0ND			
Drawing Title Location Plan			
Scale 1:1250	Date 12/09/13	Drawn JAG	Checked -
Drawing Number 1306/0000	Revision P1	Sheet Size A4	