


EXISTING LAYOUT

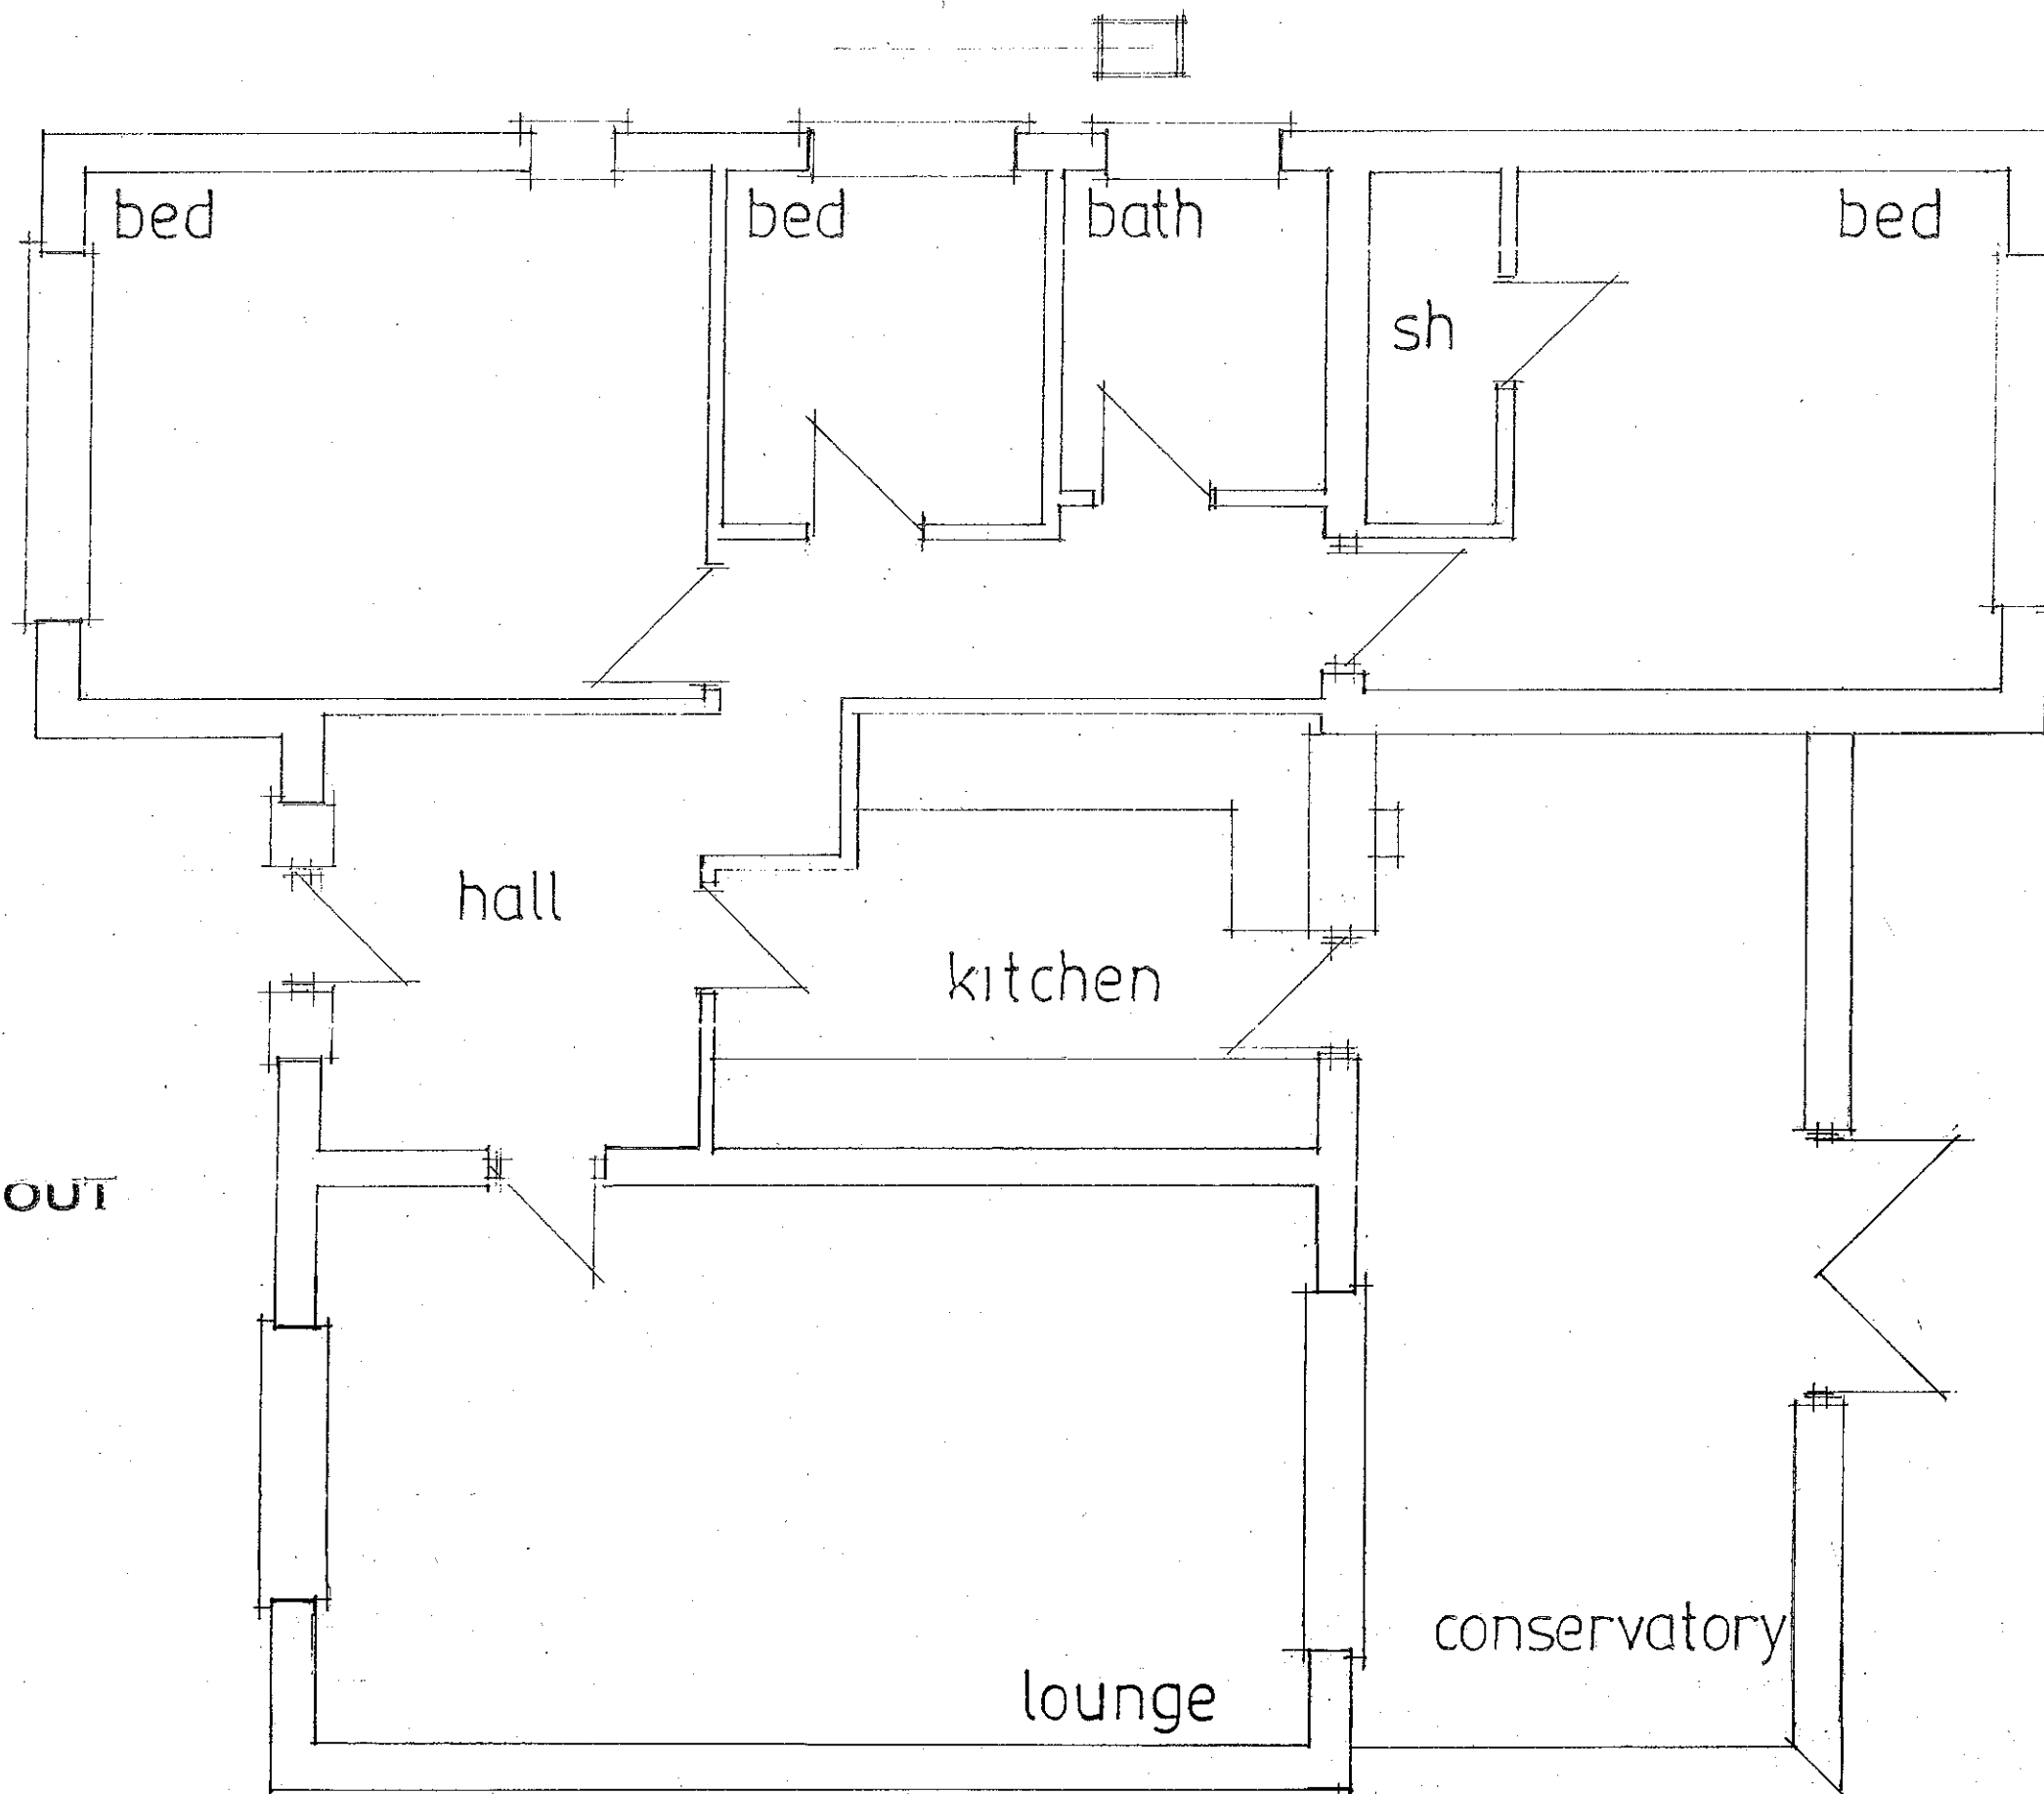

PROPOSED SINGLE STOREY REAR ADDITION.
5, SANDY POINT ROAD, HAYLING ISLAND, HANTS.
FOR MR & MRS A. PAGE.

PETER J. WALKER MRICS
CHARTERED SURVEYOR
182 SEAFRONT, HAYLING ISLAND, HANTS
PO11 9 AN

TFL: 02392 467571

date july 2013
scale 1:50