




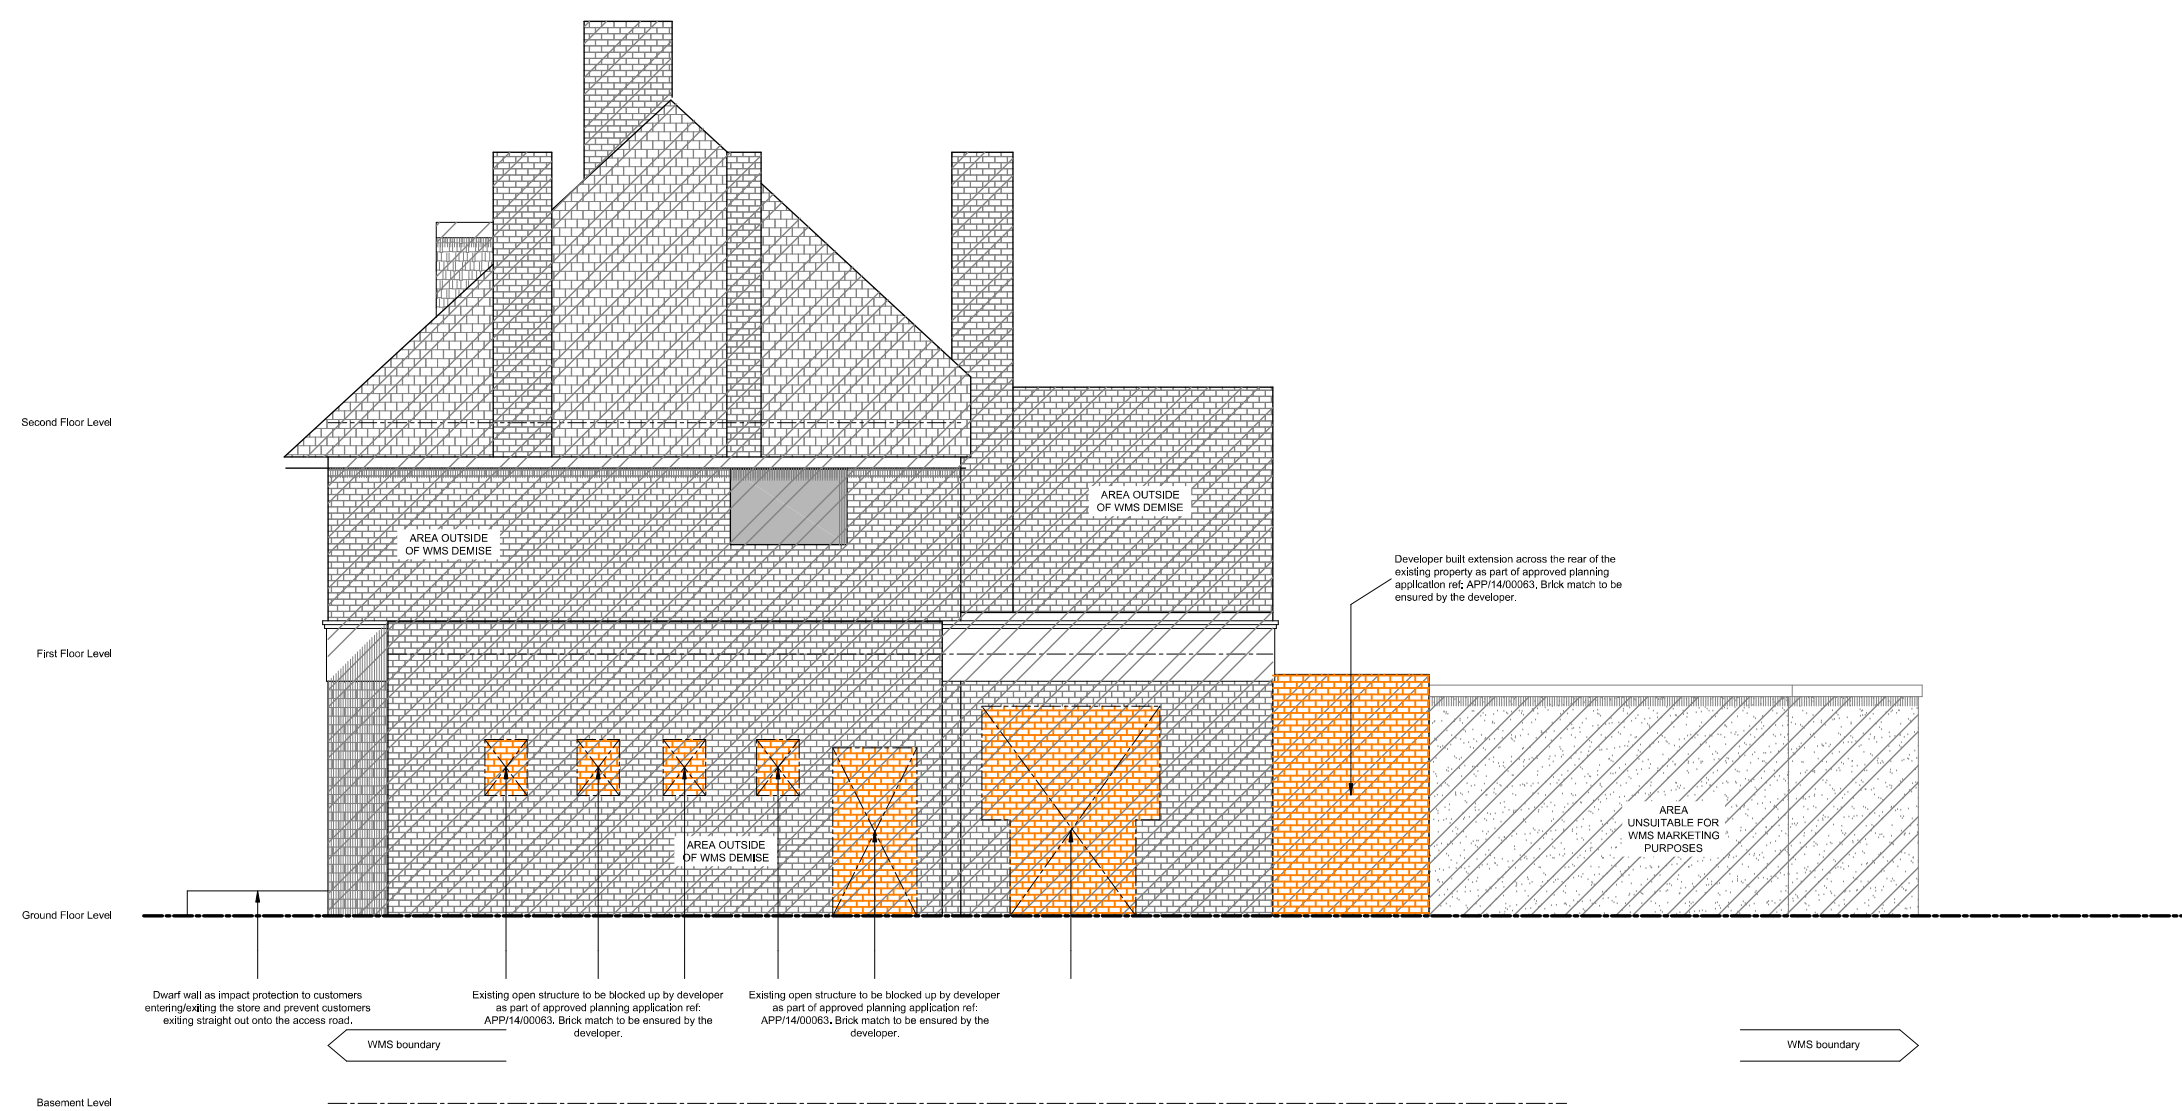


The Leopard, Purbrook_proposed north elevation

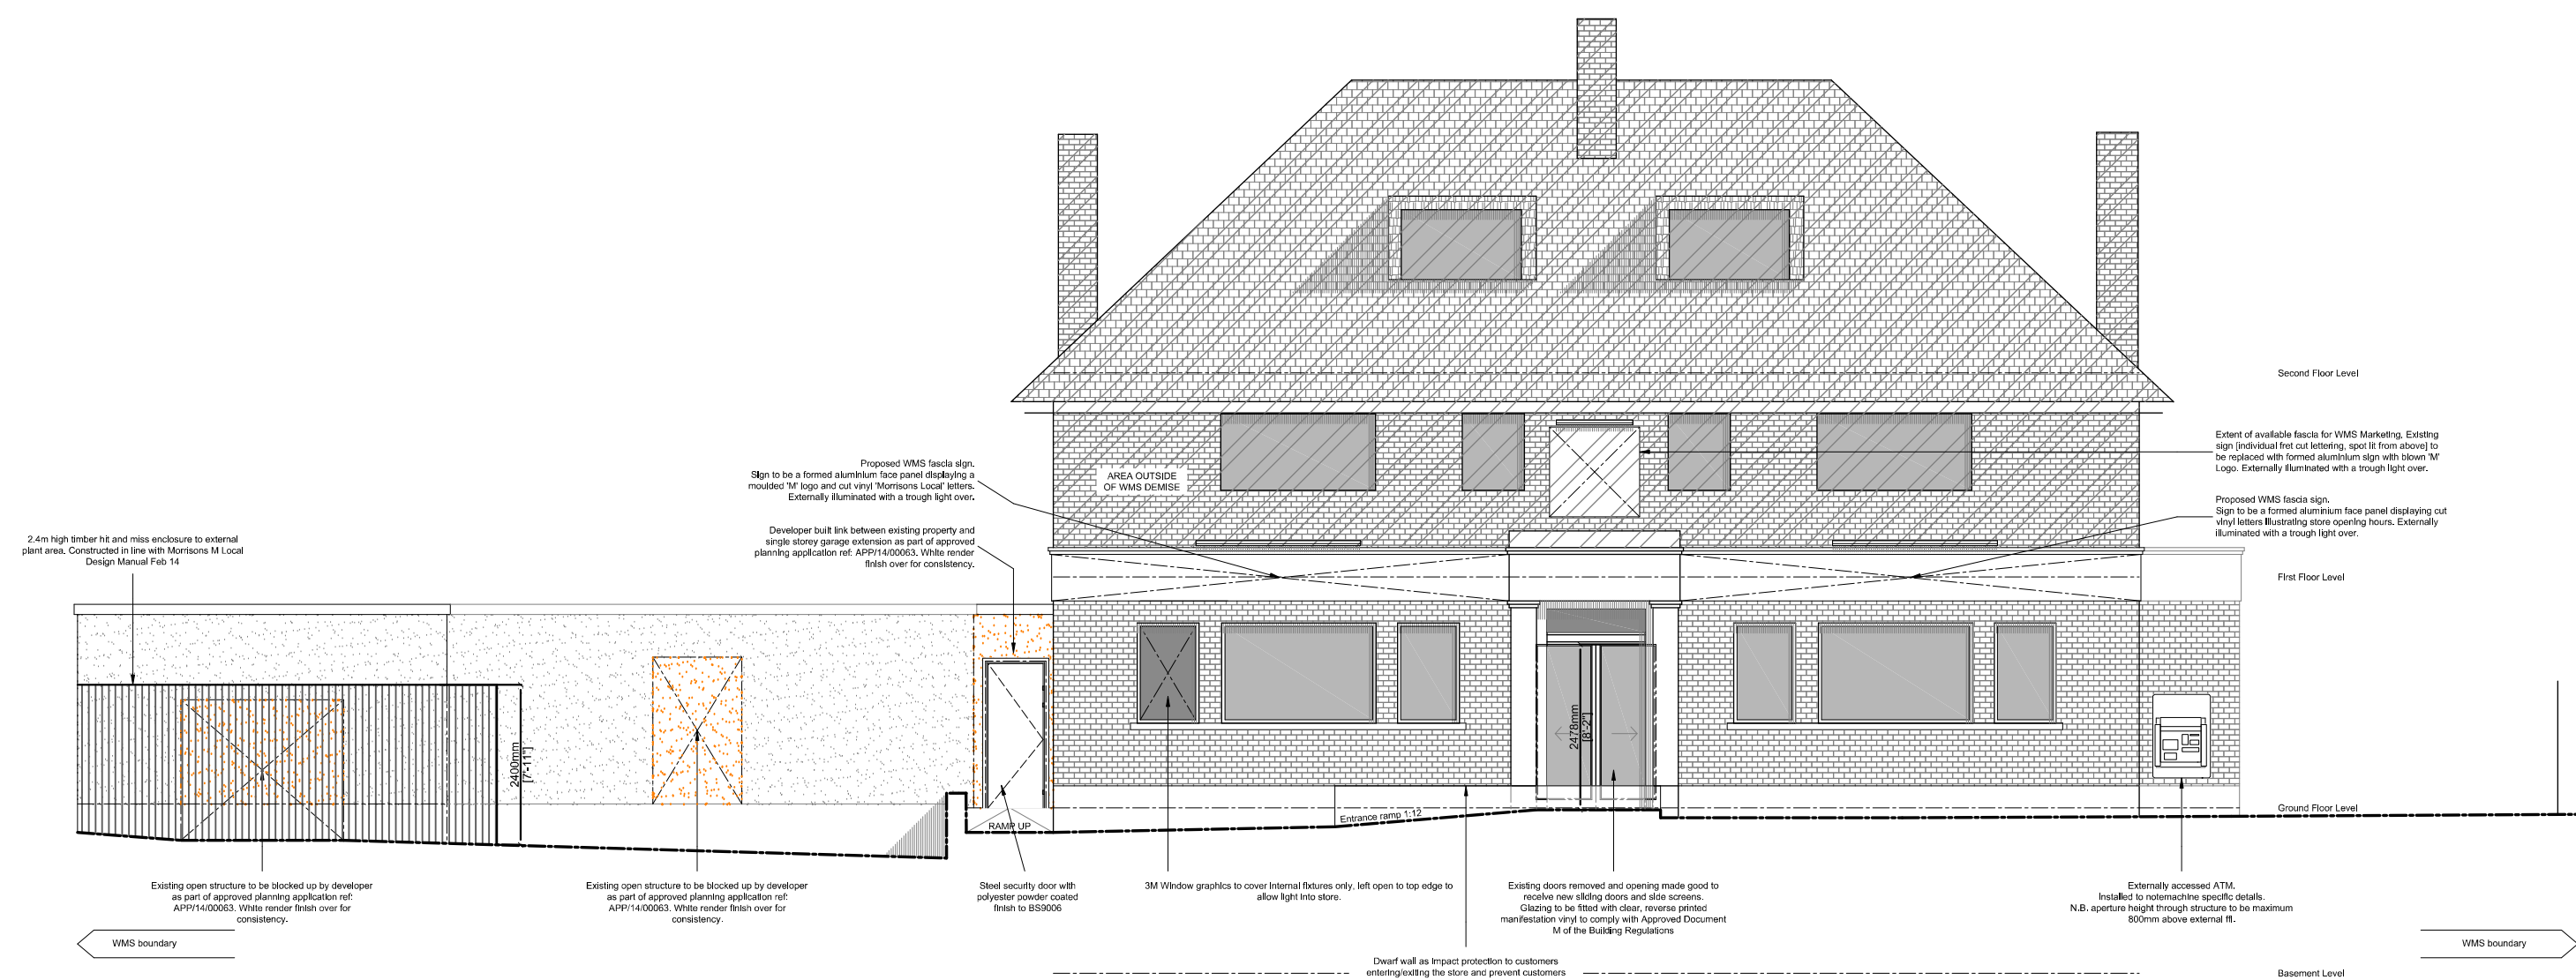

The Leopard, Purbrook_proposed east elevation

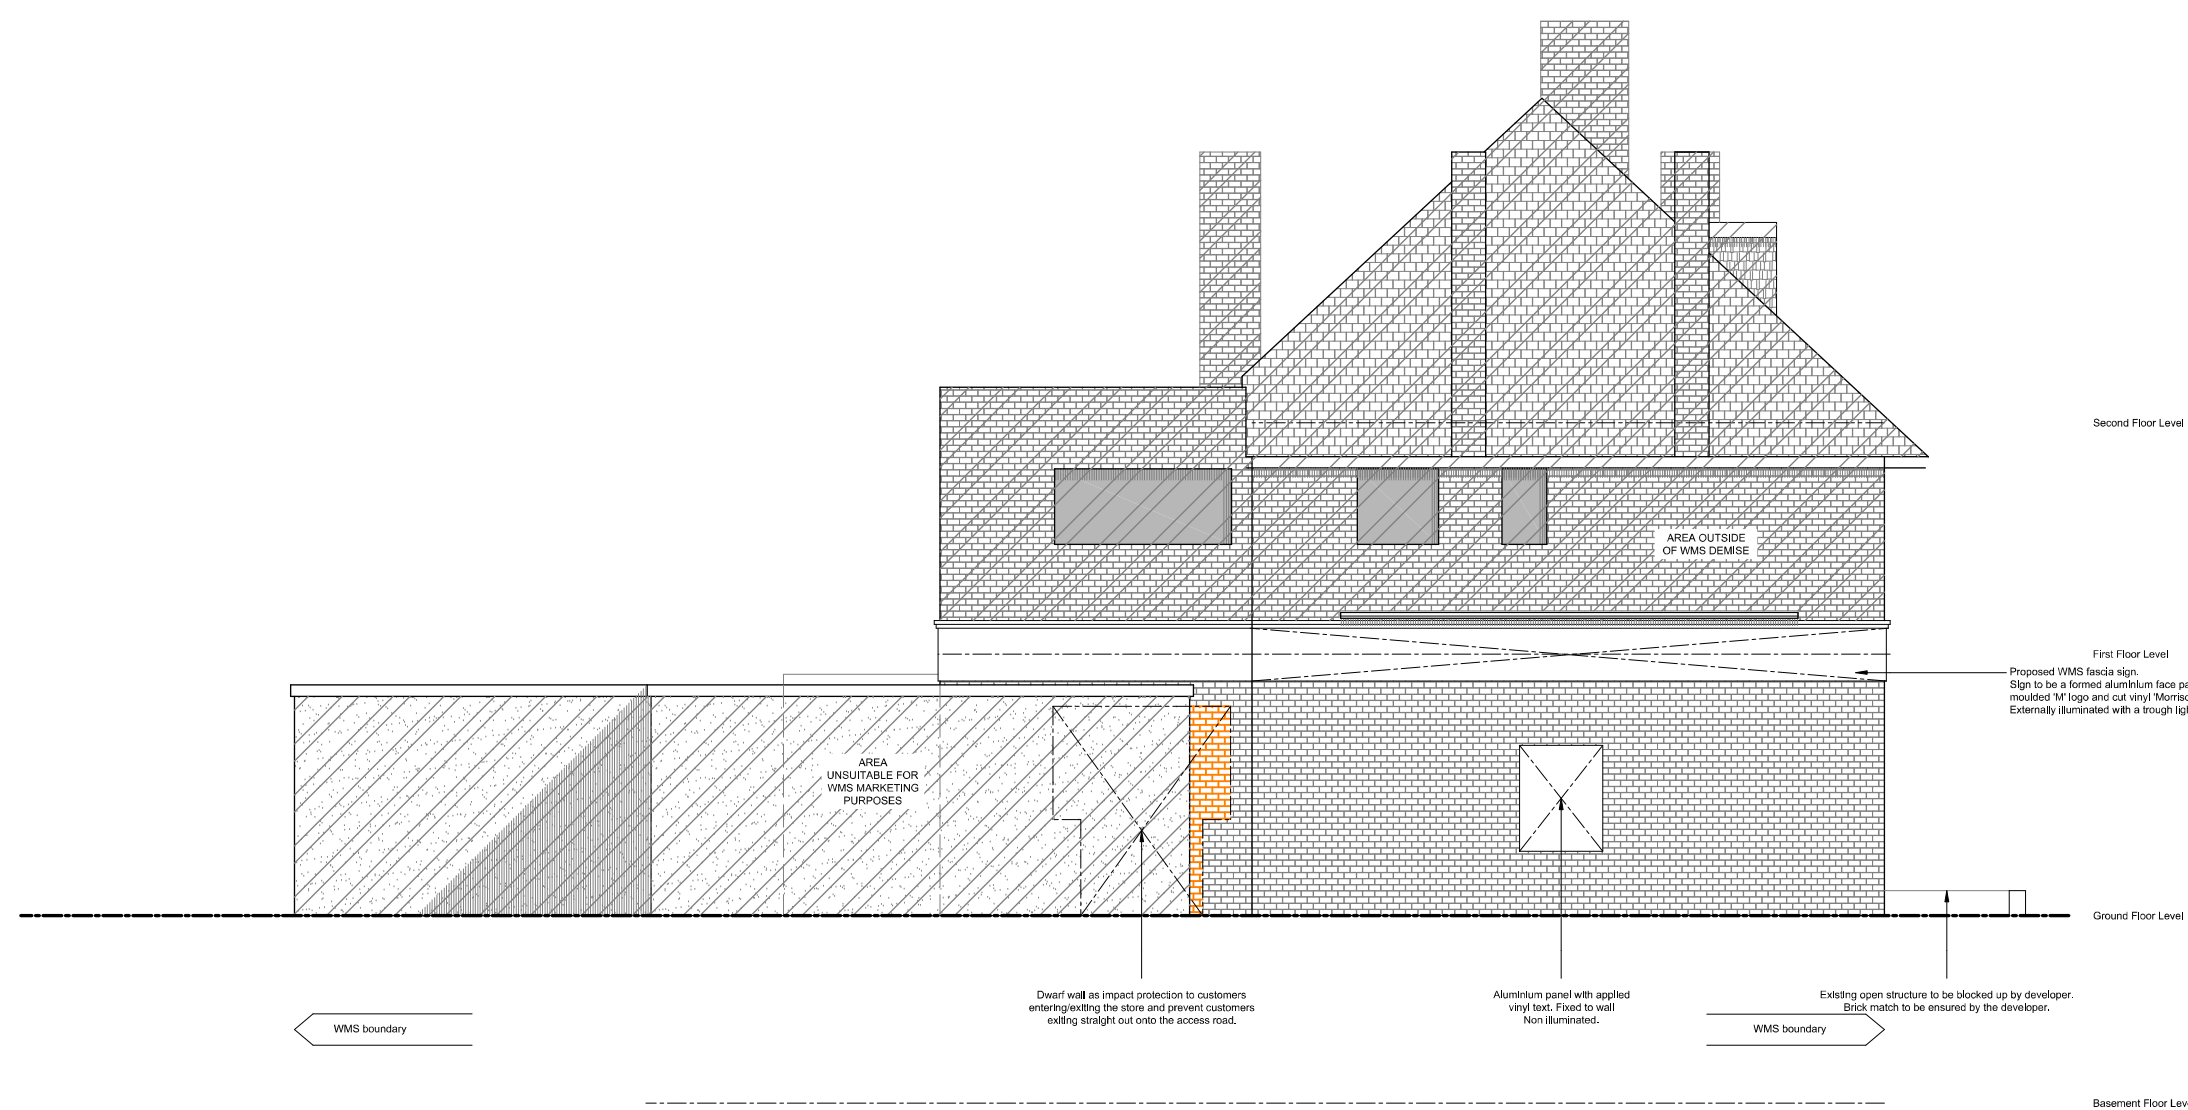

The Leopard, Purbrook_proposed south elevation

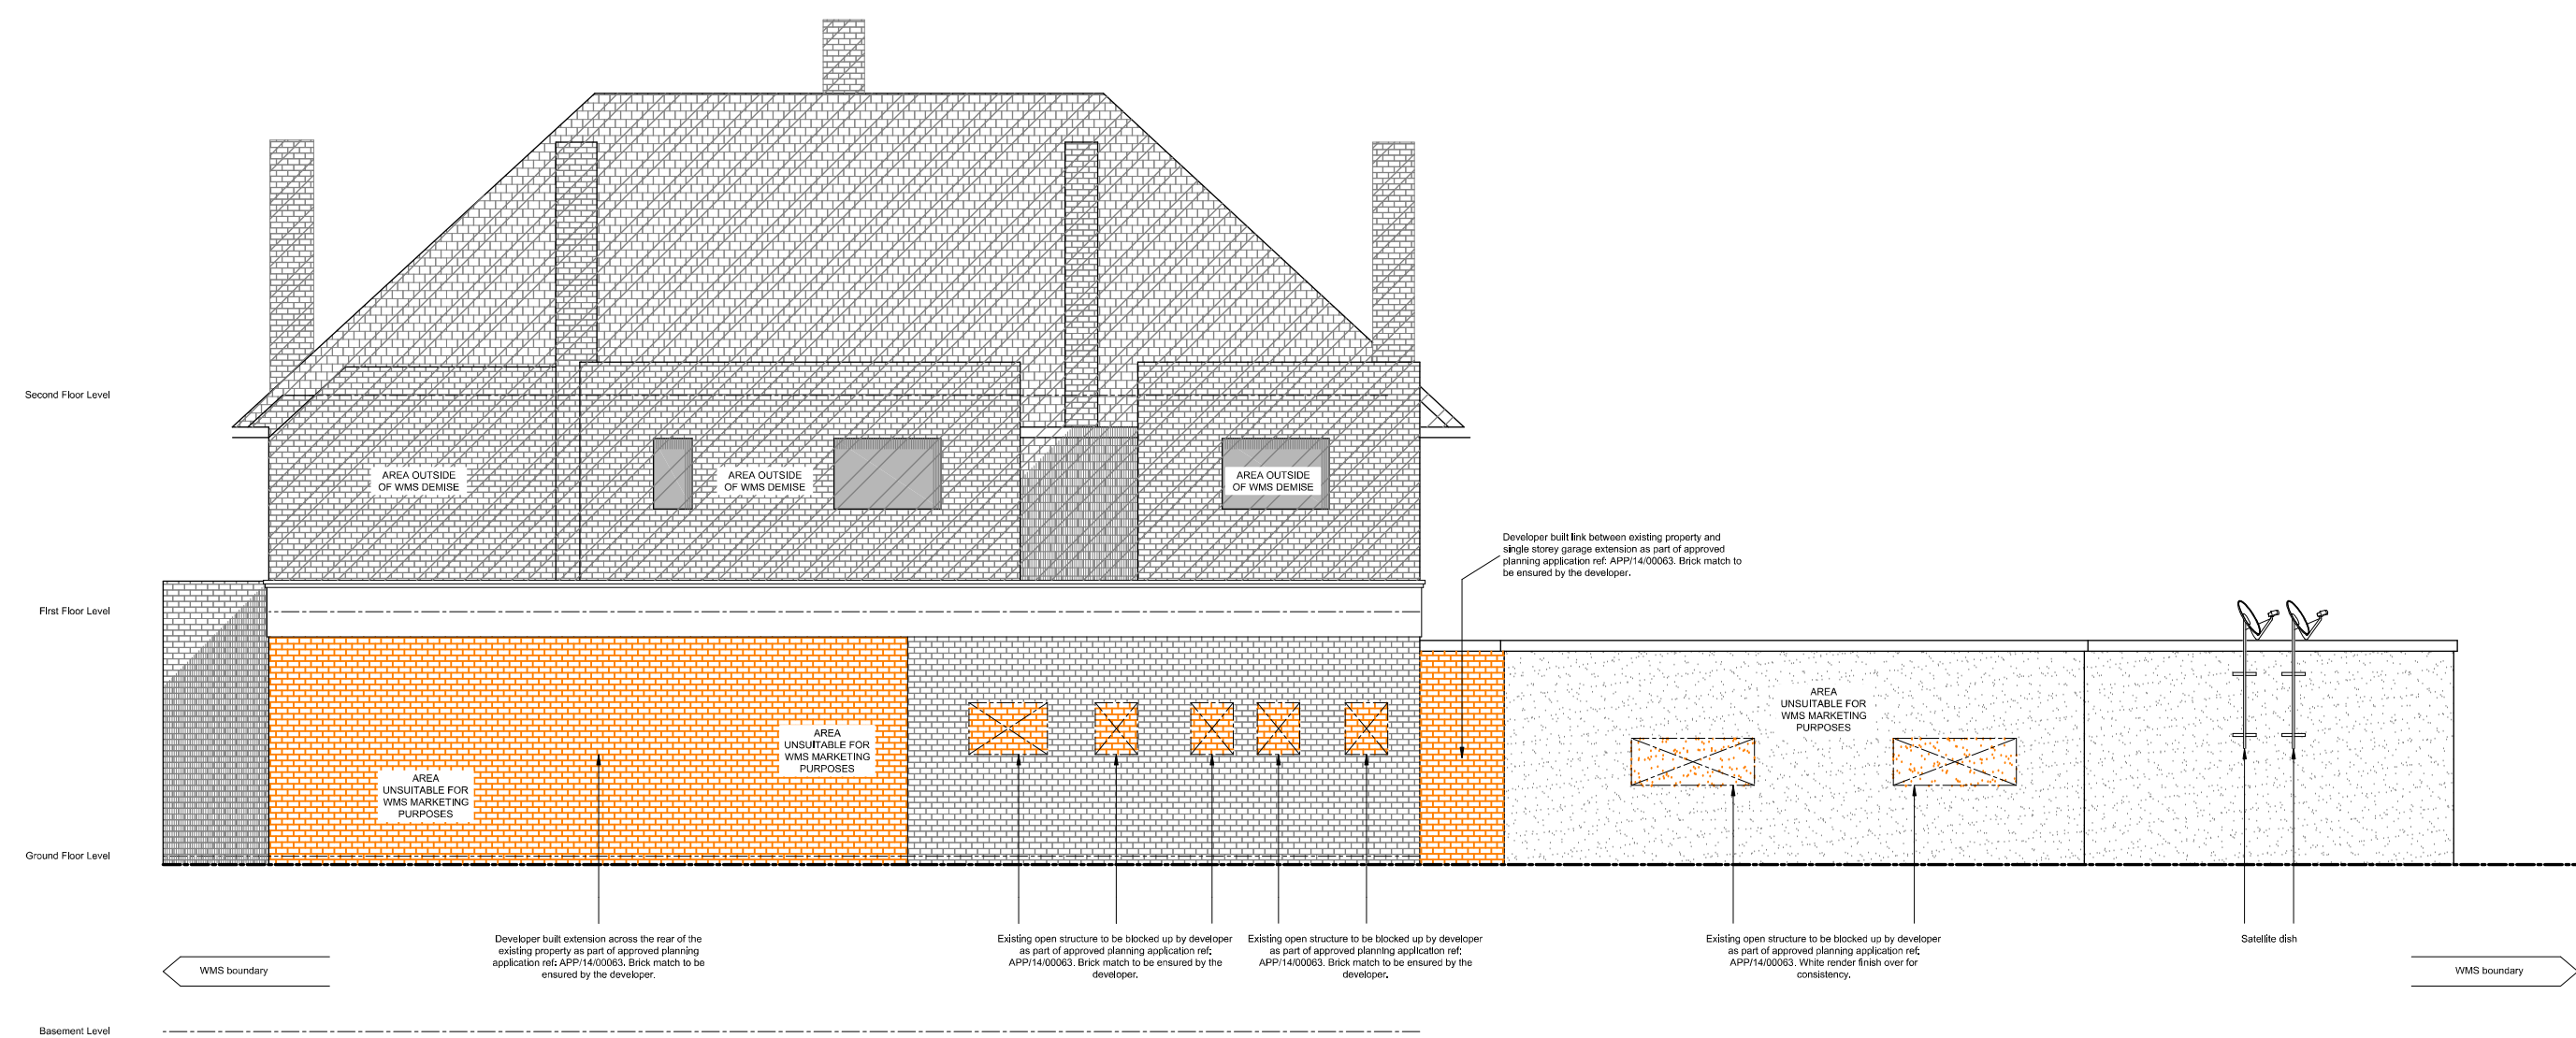

The Leopard, Purbrook_proposed west elevation

0 1 2 3 4 5 metres