



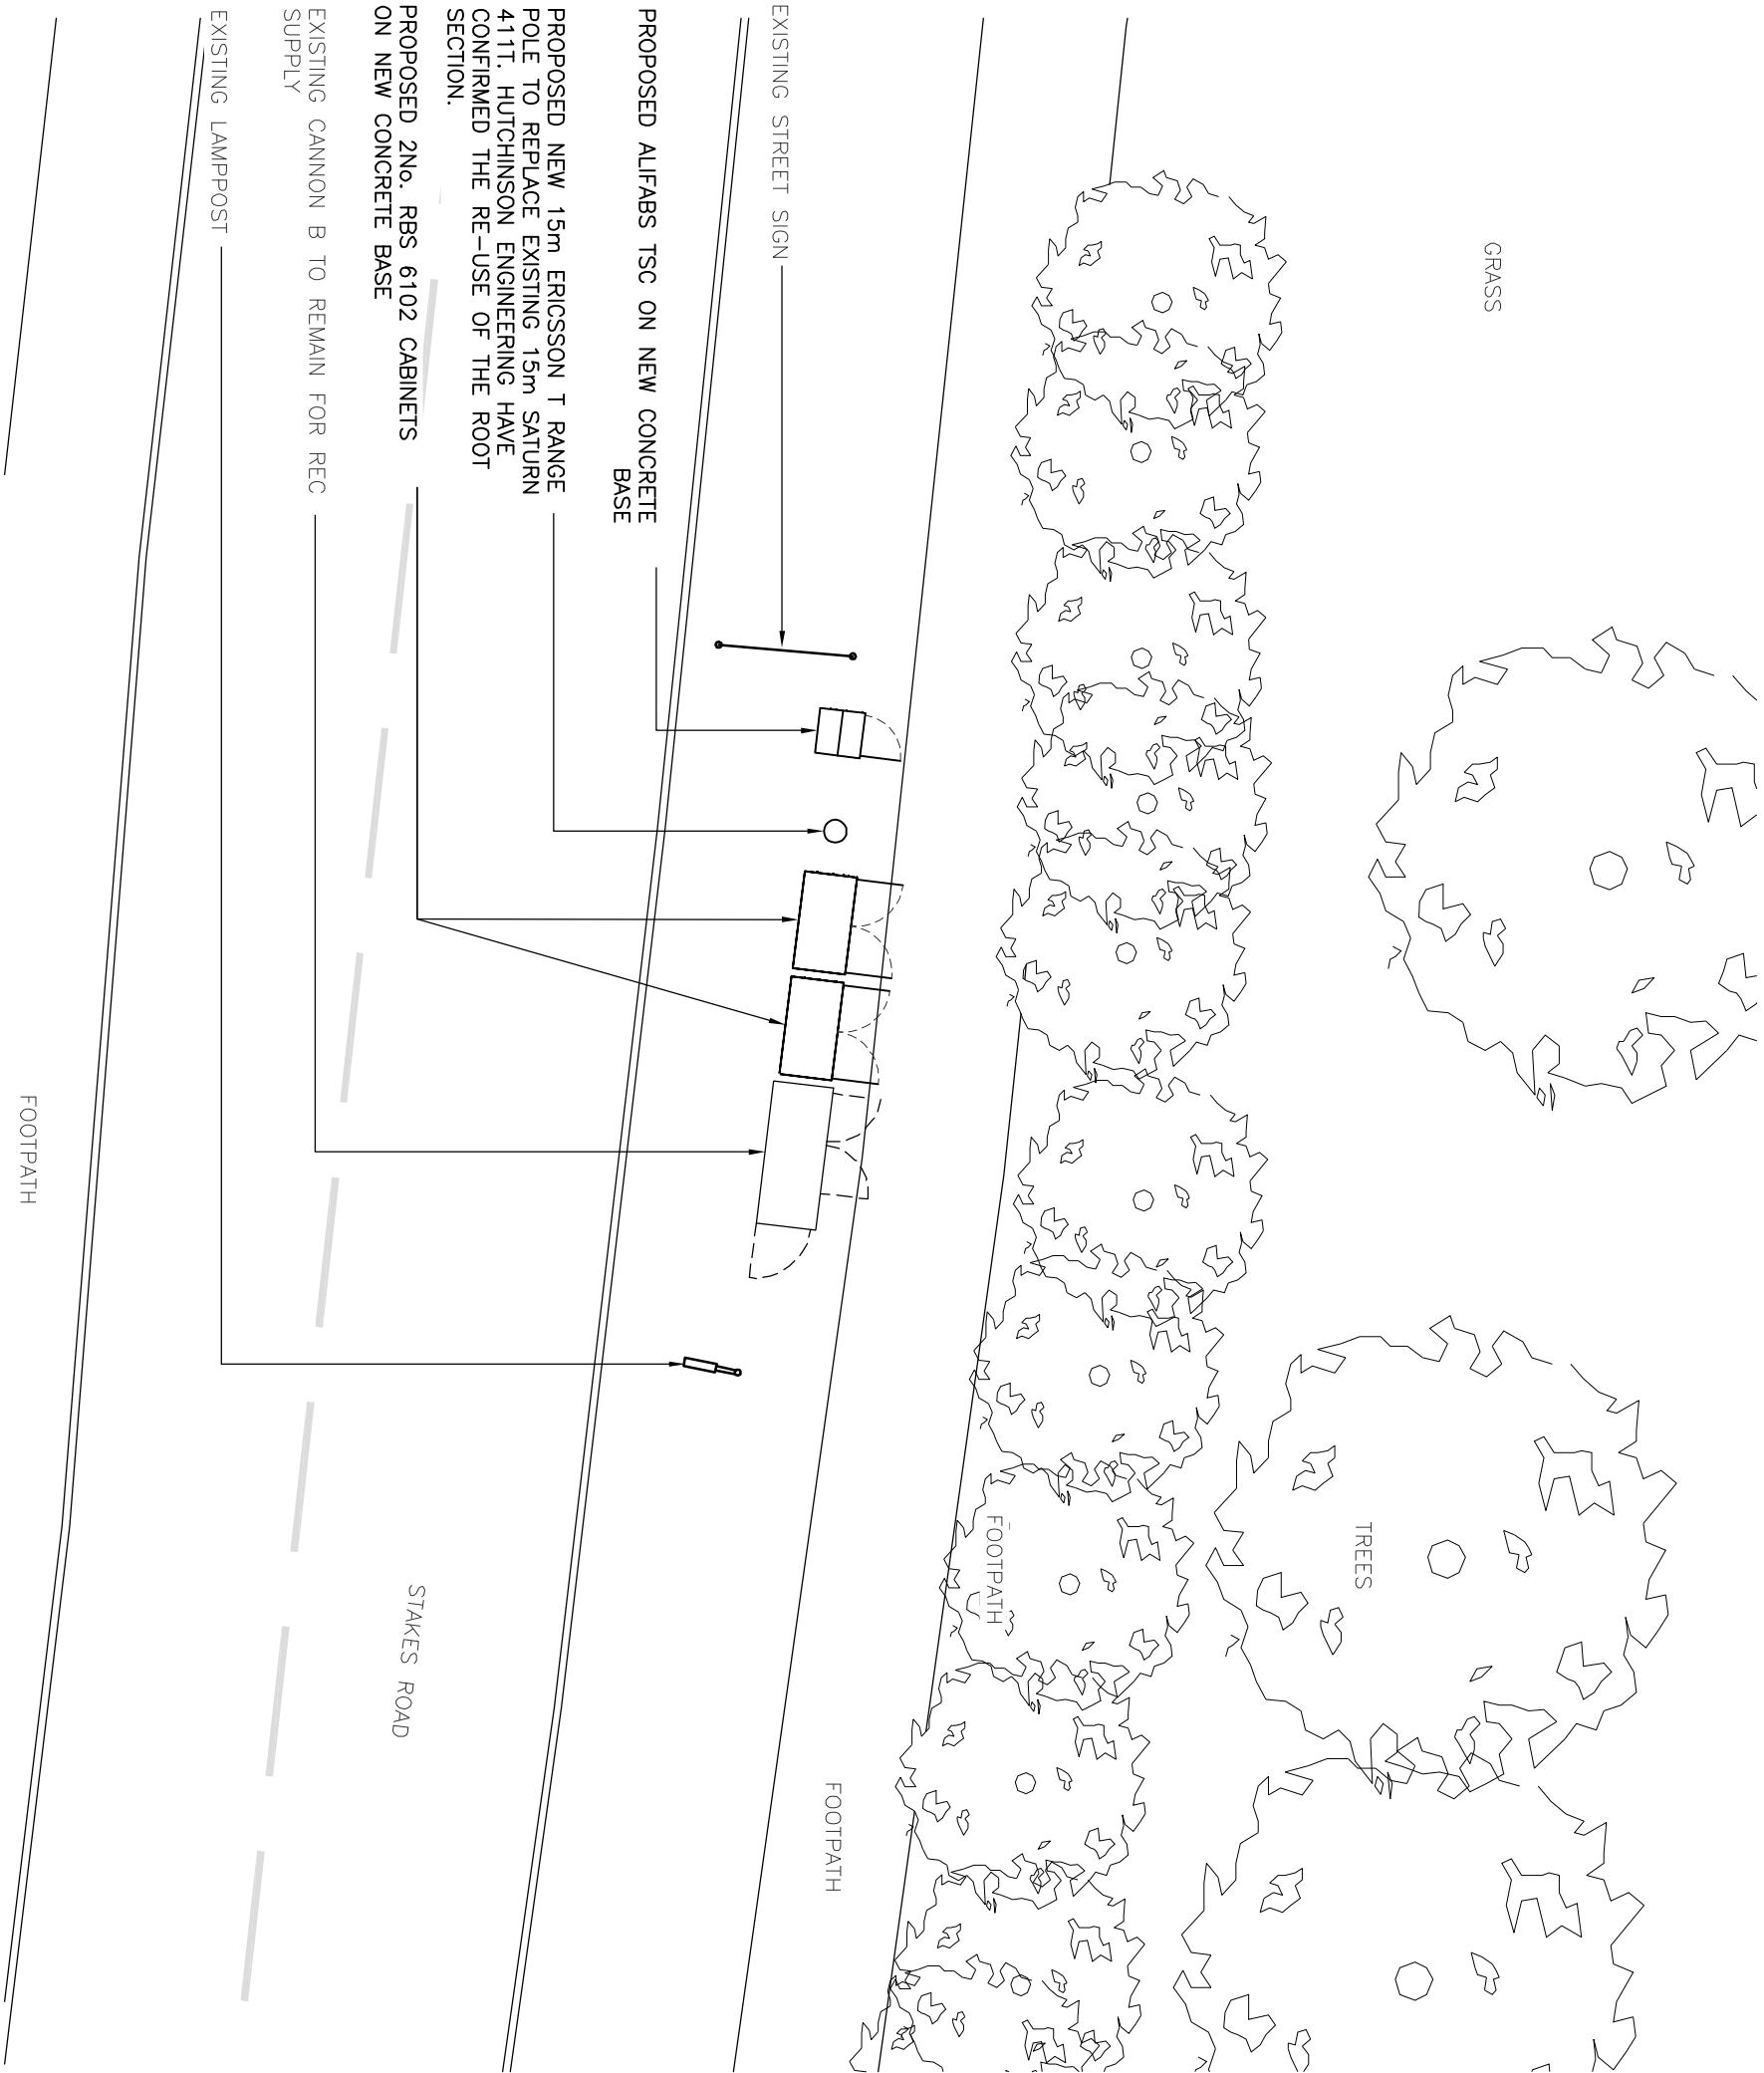

M.G.R. E: 468392 N: 107744

- NOTES:
1. ALL DIMENSIONS ARE IN MILLIMETRES UNLESS OTHERWISE SPECIFIED
 2. ASSUME ALL SITE DETAILS ARE EXISTING UNLESS OTHERWISE NOTED.
 3. THE DRAWINGS COMPLY WITH STANDARD ICNRP GUIDELINES.

B	Cabinets Amended	AR	AC	04.04.04	
A	Issued for Approval	OSC	AM	23.01.14	
REV	MODIFICATION	BY	CH	DATE	

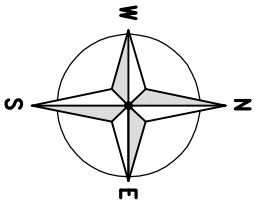

The Barn
Elms Farm
Hobb Lane, Daresbury
Warrington, Cheshire
WA4 5LS
Tel: 01925 741 810
Fax: 01925 740 621



Cell Name	SOUTH PURBROOK	Opt	-
Cell ID No			
CORNERSTONE (CTIL)	TEF	VF	
127918	34881	86535	
Site Address / Contact Details			
STAKES ROAD HAYANT HAMPSHIRE PO7 5PL			

Drawing Title:	PROPOSED LOCATION PLAN
----------------	------------------------

Purpose of Issue:	PLANNING
-------------------	----------

Drawing Number:	200
-----------------	-----

Scale:	As Shown	Drawn:	OSC	Date:	23.01.14	Issue:	
Checked:	WR	Date:	23.01.14	Approved:	AM	Date:	23.01.14
							V2

PROPOSED SITE LOCATION

1:100