

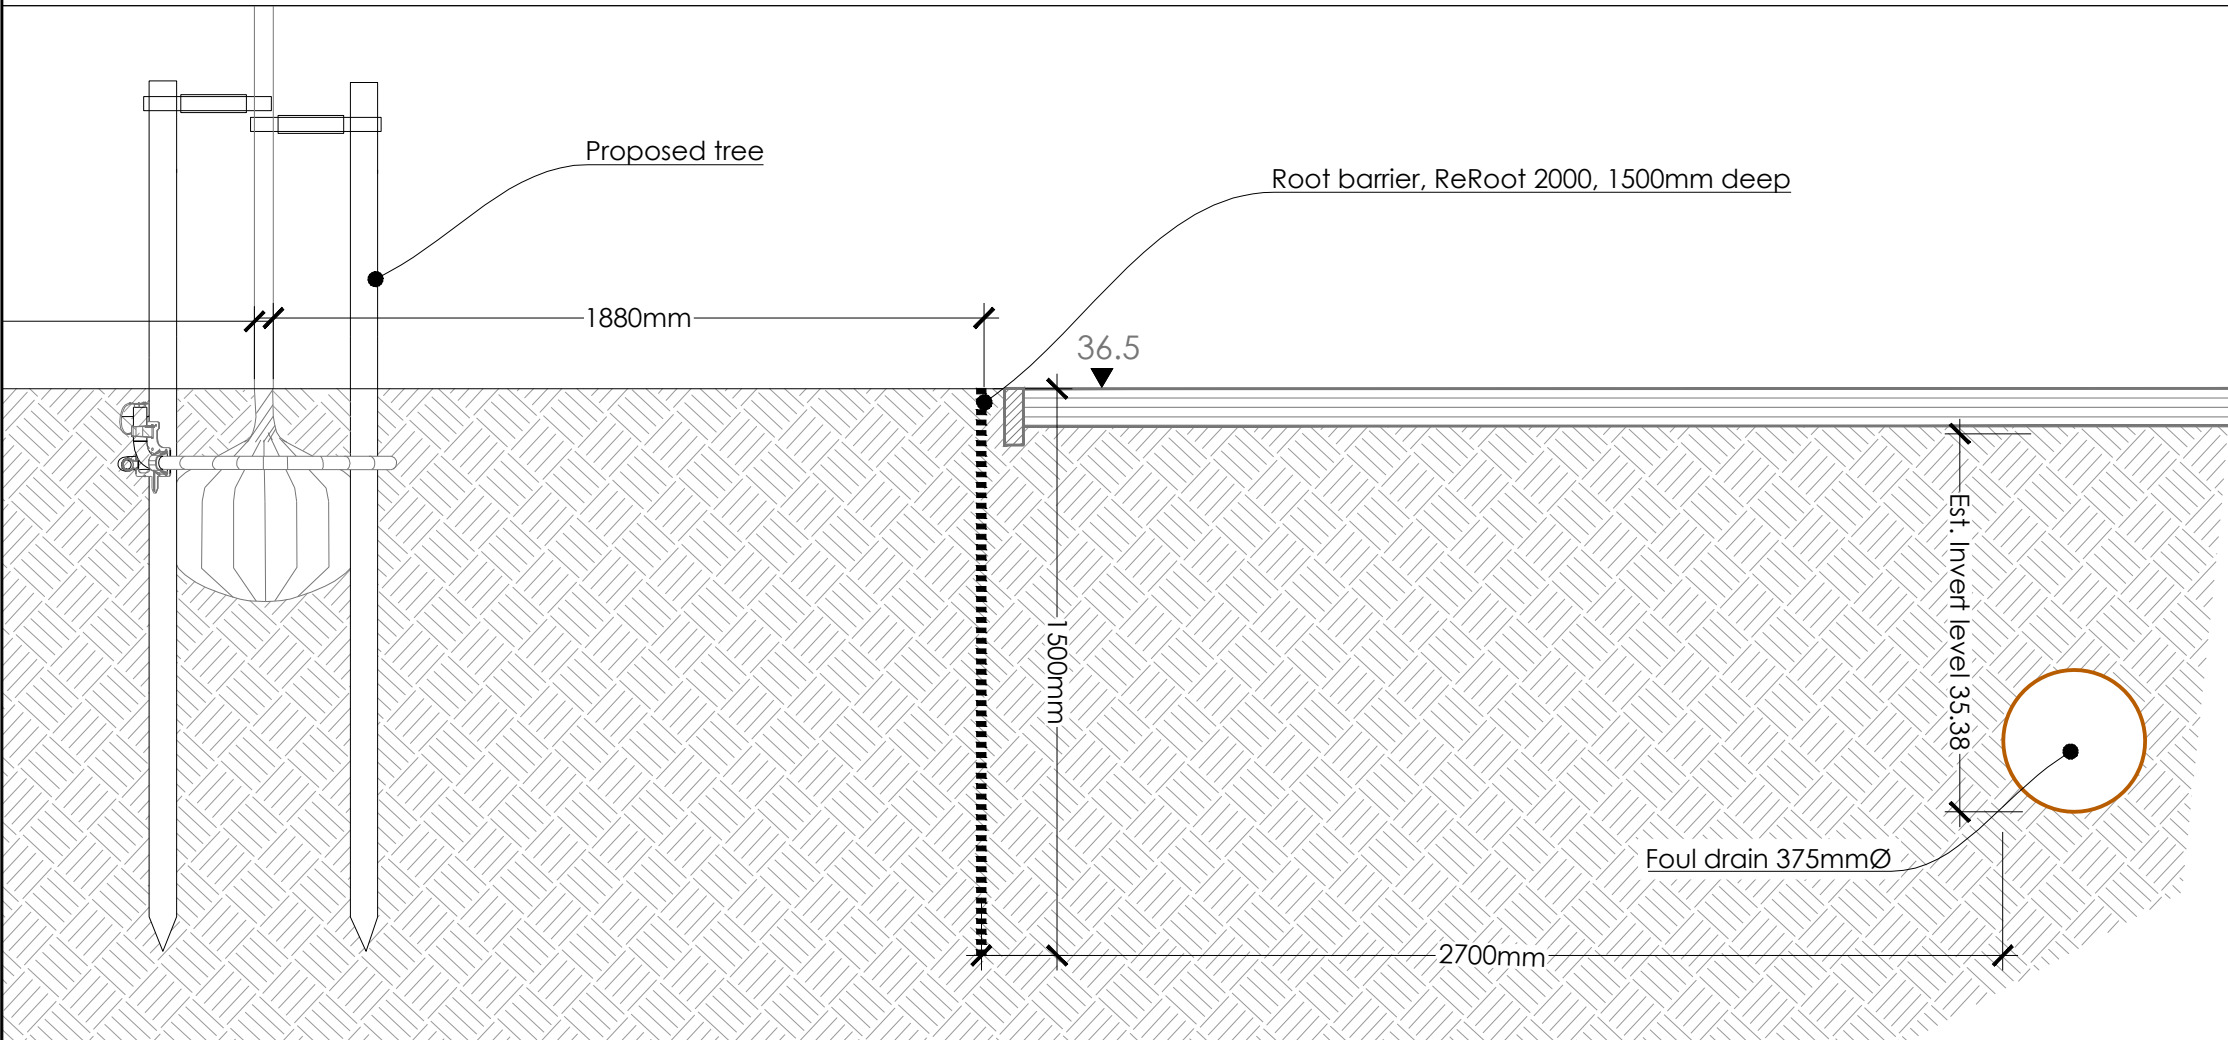


Plan - Scale 1:100

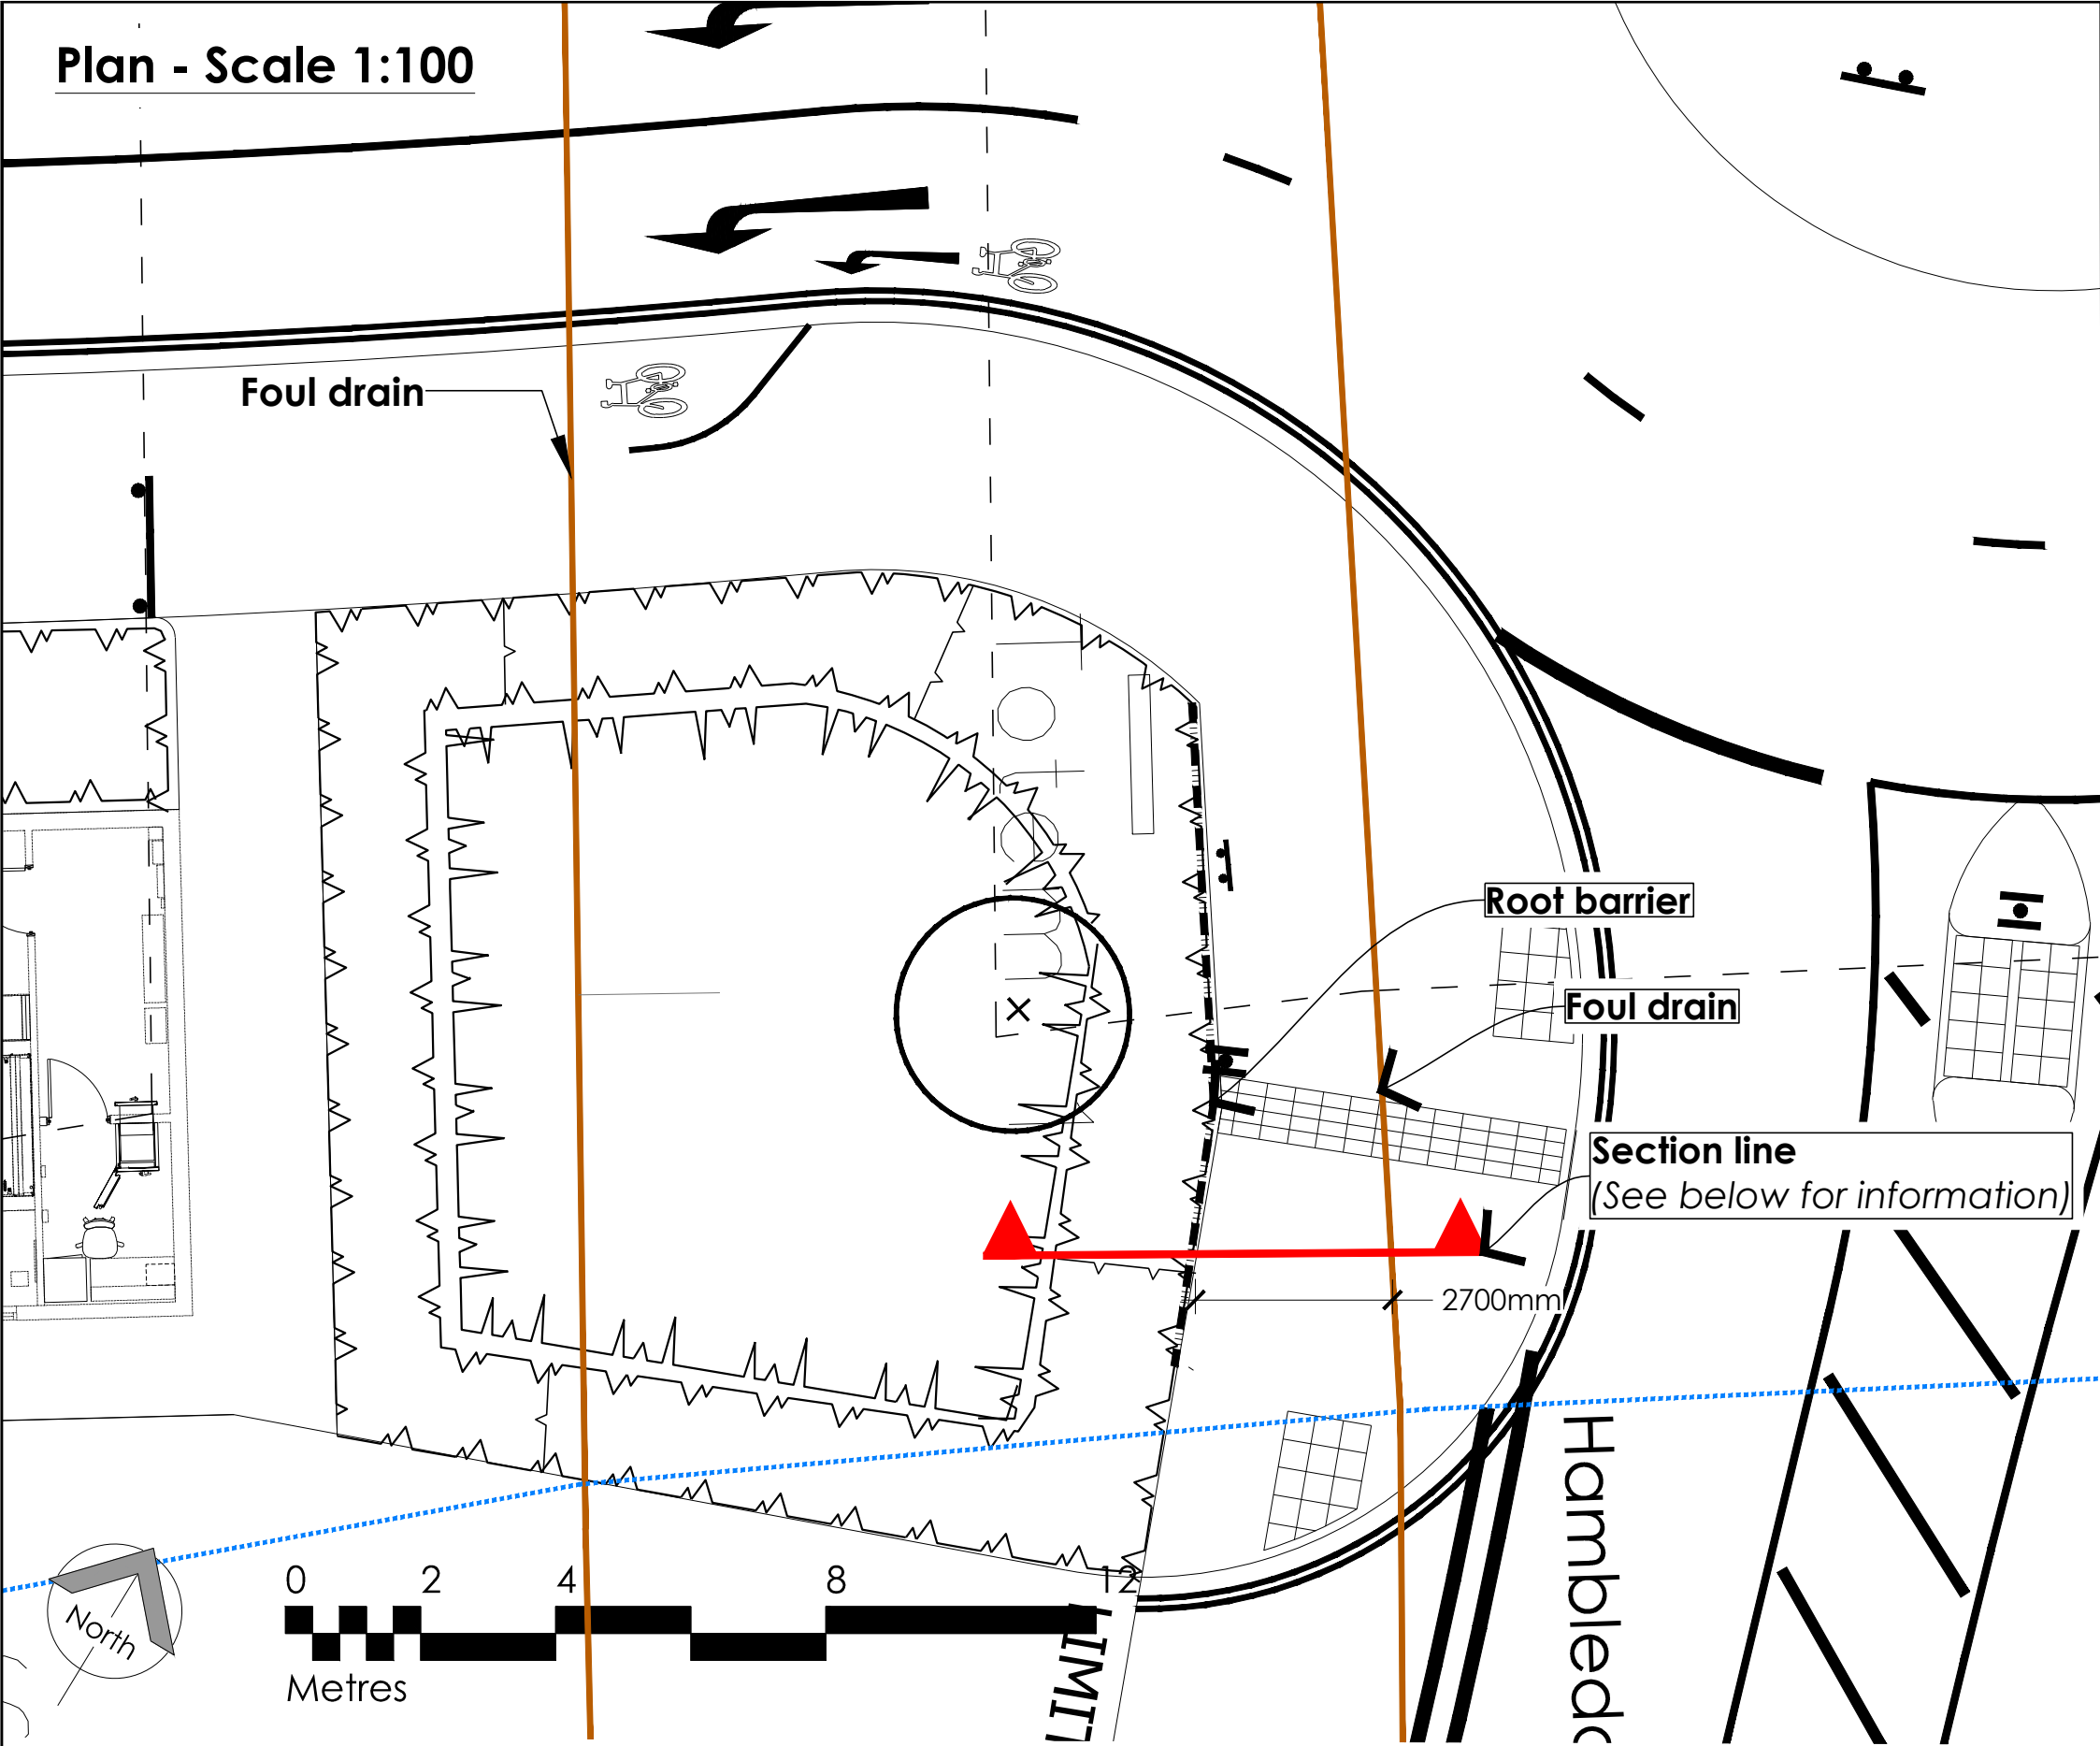

Section No.1 - Scale 1:20

Location Plan- Scale 1:1000

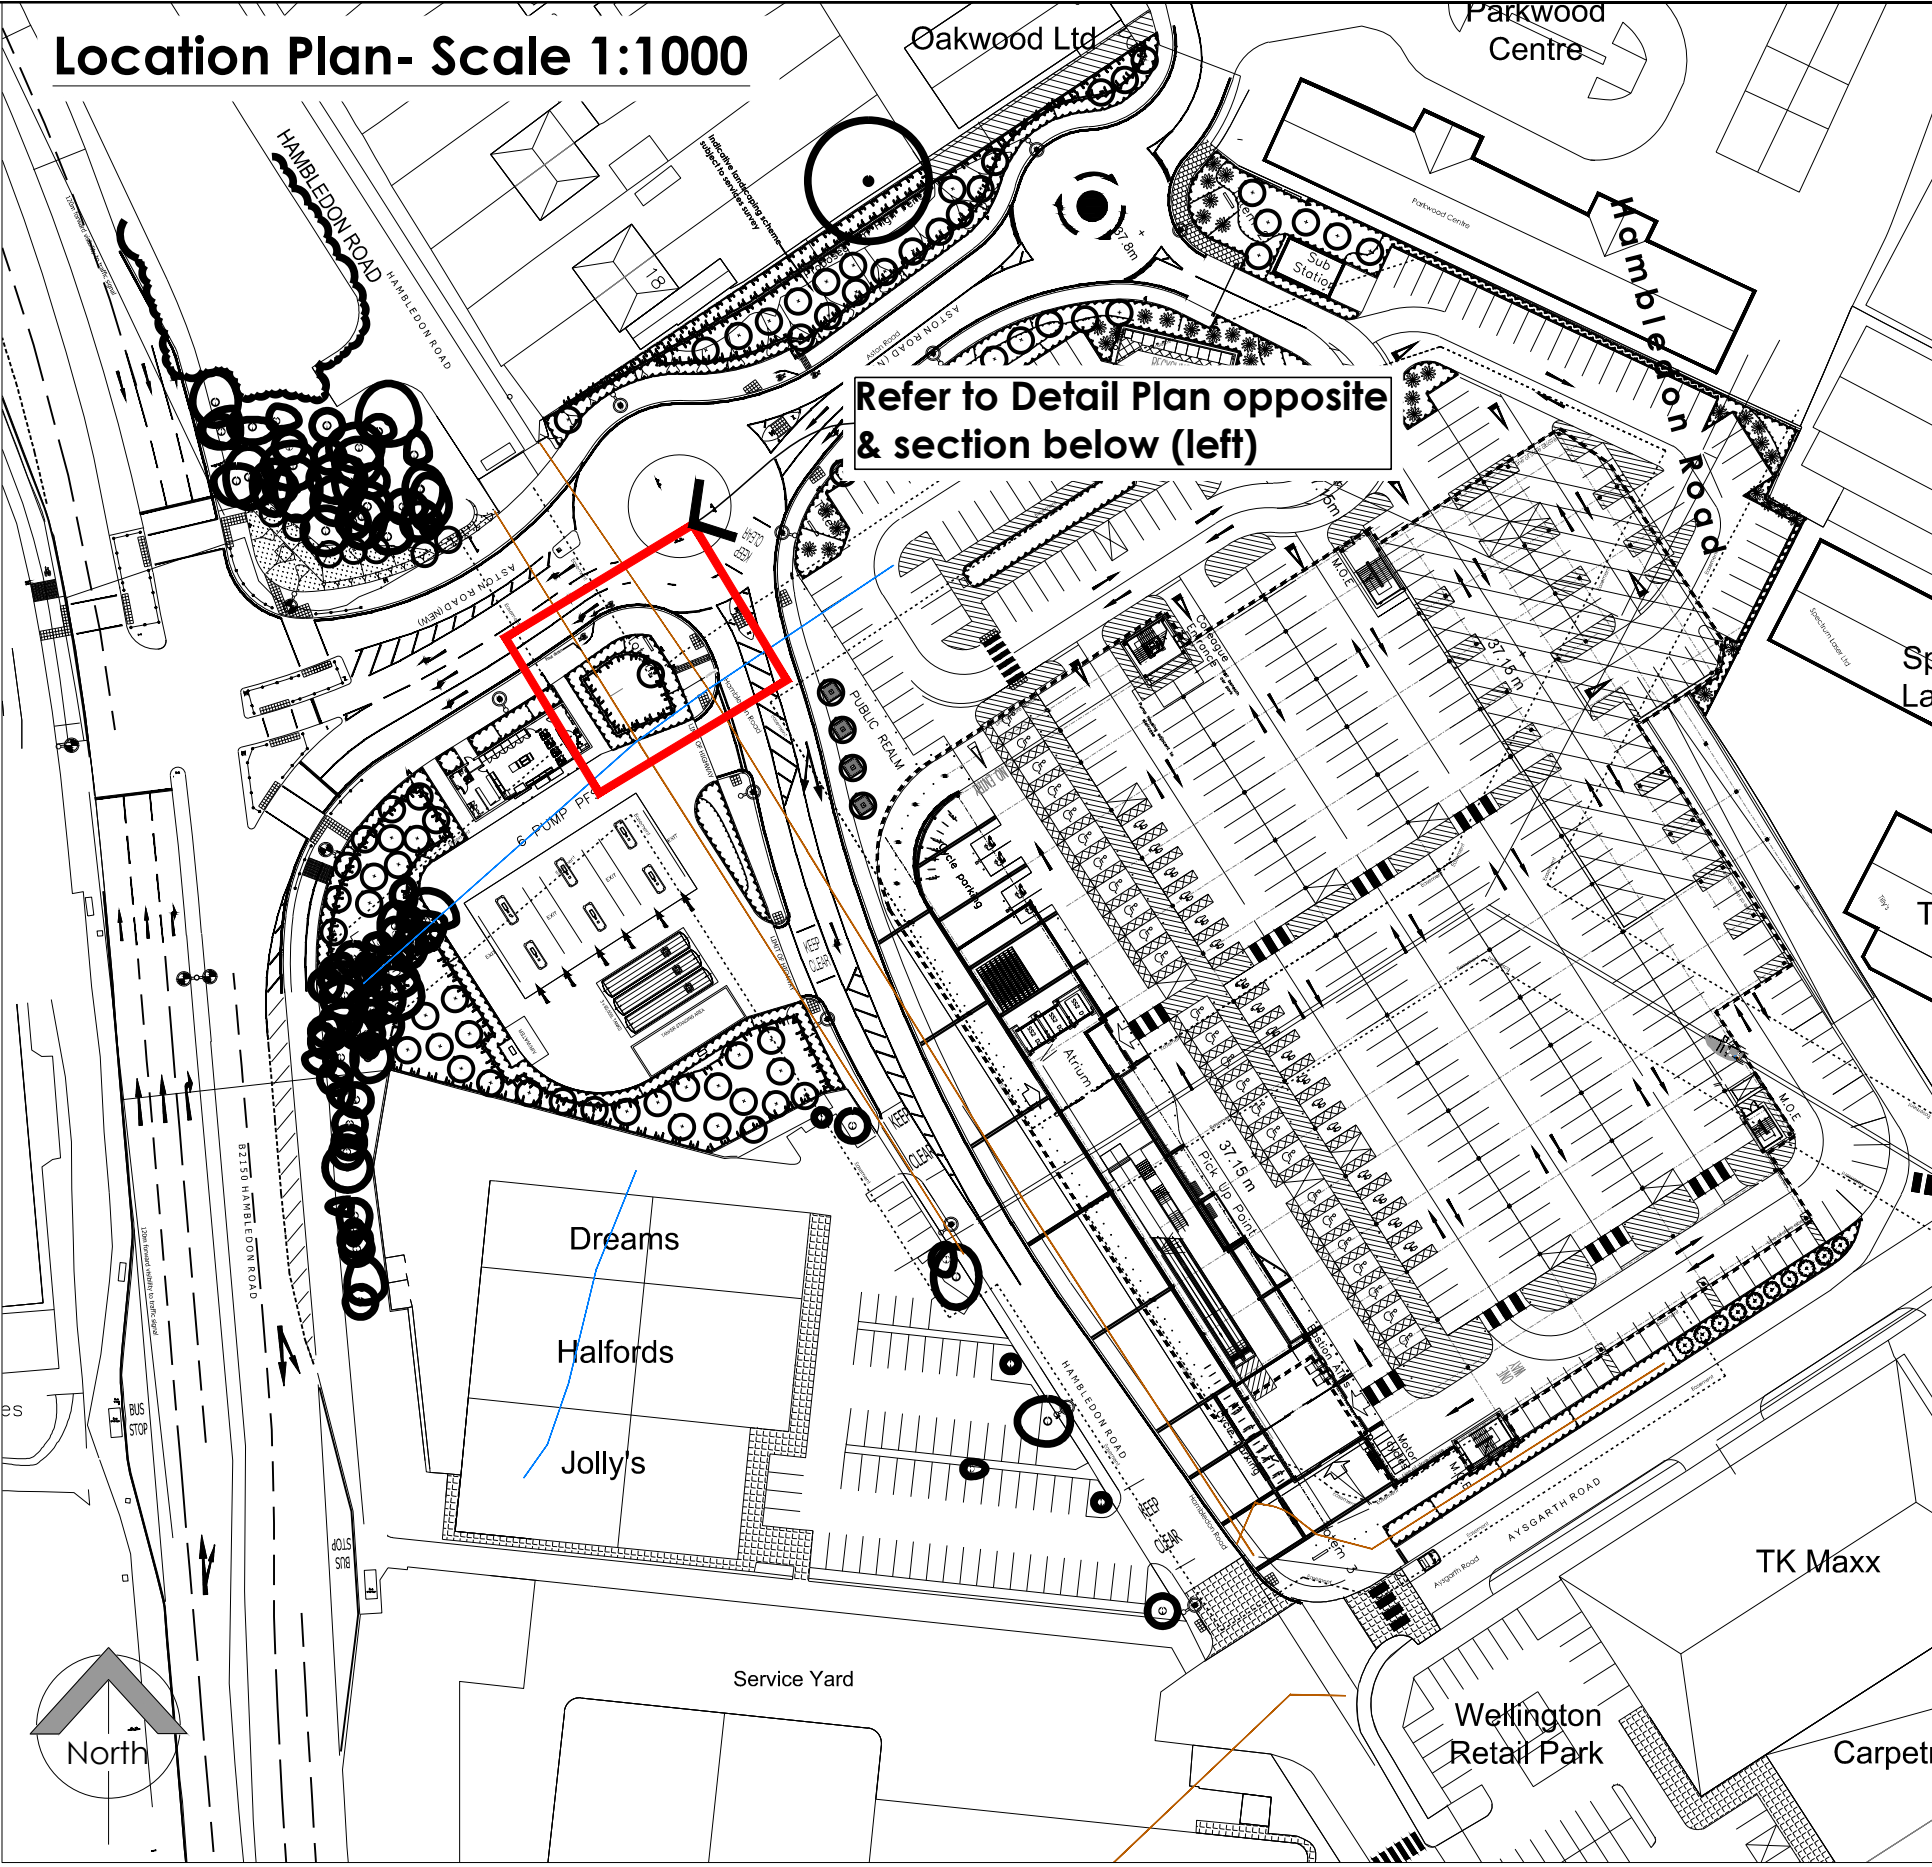

|     |                                                                |          |        |          |
|-----|----------------------------------------------------------------|----------|--------|----------|
| C   | Amended to CHQ layout (Dwg. No. CHQ.08.8455 - PL104 K)         | 26/02/14 | DLB    | JM       |
| B   | Amended to latest landscape proposals & drawing status changed | 21/01/14 | DLB    | JM       |
| A   | Revised to MBSK120925A                                         | 04/10/12 | DB     | JM       |
| rev | amendment                                                      | date     | rev by | approved |

**FOR PLANNING**

**arthur amos associates**  
landscape architecture

urban design   regeneration   arboriculture  
planning   environmental assessment   ecology

Plot House, Elgar Business Centre, Haseley Road, Hallow, Worcester WR2 6NJ  
t: 01905 640 166   e: mail@arthuramos.co.uk   www.arthuramos.co.uk

Client:  
**Sainsbury's**

Project:  
New Store  
Hambleton Road, Waterloooville

Drawing title:  
**Hambleton Road  
Root Barrier Details**

|             |         |             |    |        |               |
|-------------|---------|-------------|----|--------|---------------|
| Drawing no: | 7798-29 | Revision:   | C  | Scale: | As shown @ A2 |
| Drawn by:   | DB      | Checked by: | JM | Date:  | 26/09/2012    |

NOTE: Responsibility is not accepted for errors made by others in scaling from this drawing. All construction information should be taken from figured dimensions only.

THIS DRAWING IS NOT FOR CONSTRUCTION