

NOTES

Permission is granted to scale from this drawing for the purpose of Local Authority Planning Approval only. In all other circumstances DO NOT scale from this drawing. Please contact this office for any additional information required.


Contractors, Sub Contractors and Suppliers are to check all relevant dimensions and levels of the site and building before commencing any shop drawings or building work. Any discrepancies should be recorded to the Architect.

Where applicable the drawing is to be read in conjunction with the Consultant's drawings.

This drawing is the copyright of Tellow King Ltd & All rights reserved.


Ordnance Survey Data © Crown Copyright. All rights reserved. Licence No. 100007356

REV	DESCRIPTION	DATE	AUTH	CHKD
-----	-------------	------	------	------

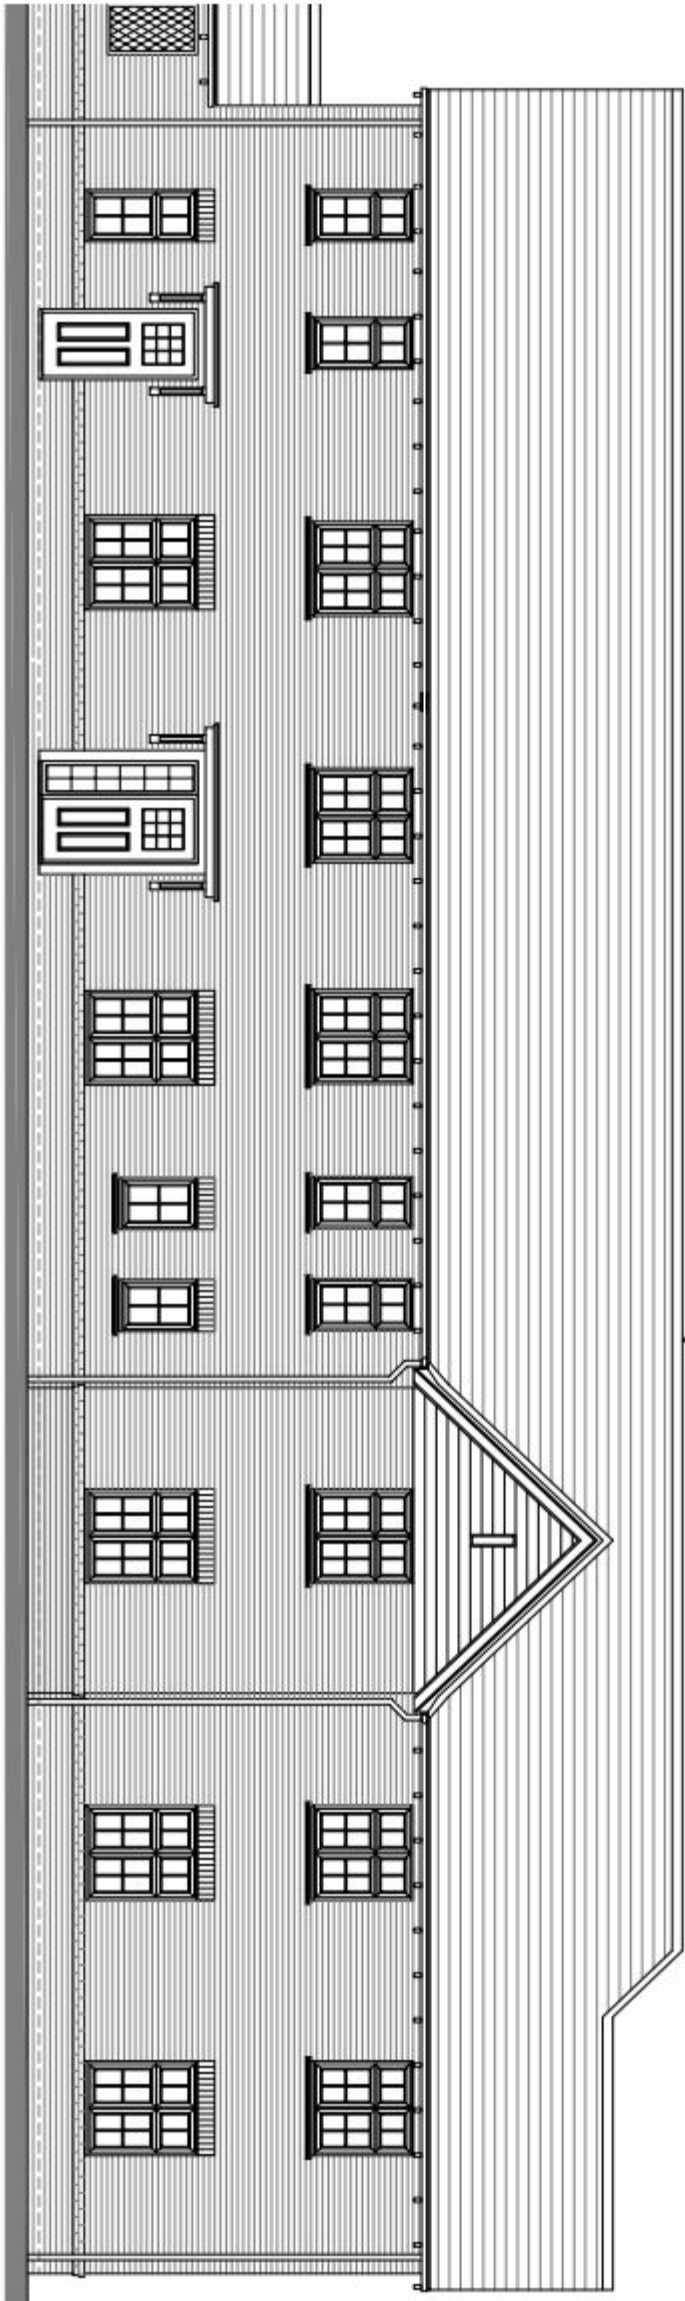

Elevation

SUPERSEDED

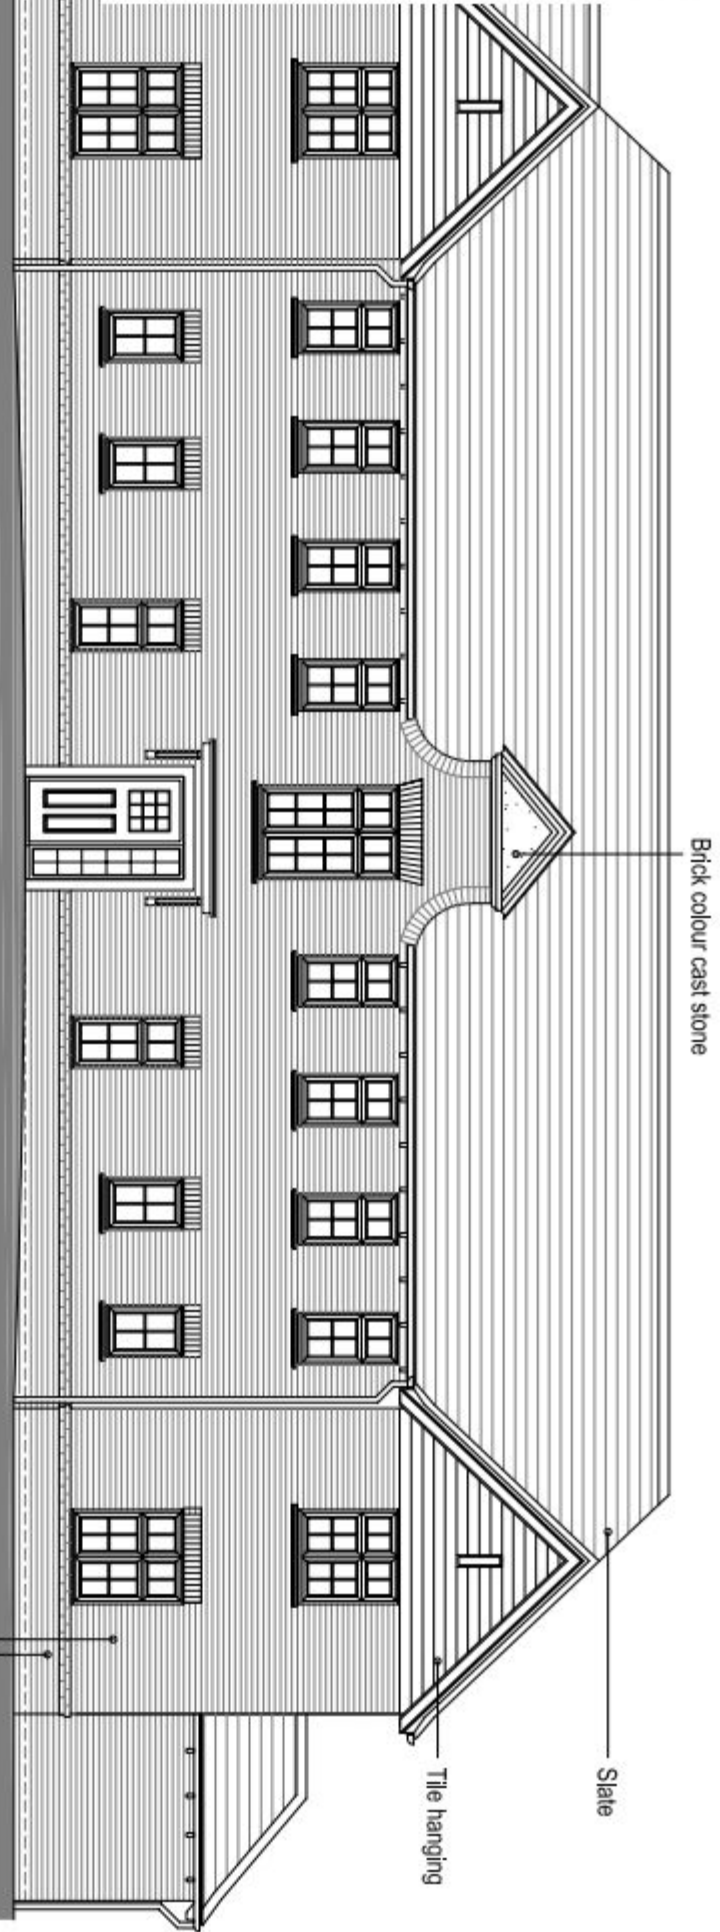

Side Elevation



PLANNING

TELLOW KING

ARCHITECTS : URBAN DESIGNERS : SUSTAINABILITY CONSULTANTS

100 King Road, The Grange, Fenner Road, Haverhill, Cambridgeshire, CB23 9JF
Tel: 01753 567703 Fax: 01753 567704 Email: info@tellowking.co.uk

PROJECT

Berewood, Phase 2

Waterlooville

For: Redrow Homes (Southern)

DRAWING

Flats Block C

Plots 110-117

Elevations sheet 1 of 2

SCALE	DATE	AUTHOR	CHKD
1:100 @ A3	Nov 2013	AS	
JOB NO. REDR130524	DRAWING NO. P.110-117.e1	REV	