



NOTES

1. This drawing is to be read in conjunction with all relevant drawings documents & specifications.
2. Dimensions not to be scaled.

KEY:

Existing gravel surfacing to be removed and area reconstructed to new levels as full depth concrete construction.

- 175mm PAV 2 concrete with 1 layer of A193 mesh in top.
- 350mm Type 1 sub base (subject to results of CBR test).

New concrete tank base as:


- 250mm RC35 concrete with 500mm edge thickening at edges, with 1 layer of A193 mesh in top and 1 layer of A393 mesh in bottom. 350mm Type 1 sub base (subject to results of CBR test).

New Compound Surfacing – 1:


- 75mm single sized, washed, graded limestone chippings (28mm).
- 350mm Type 1 sub base aid on Terram 1000 geotextile membrane (subject to results of CBR test).

New Compound Surfacing – 2:

- 75mm single sized, washed, graded limestone chippings (28mm).

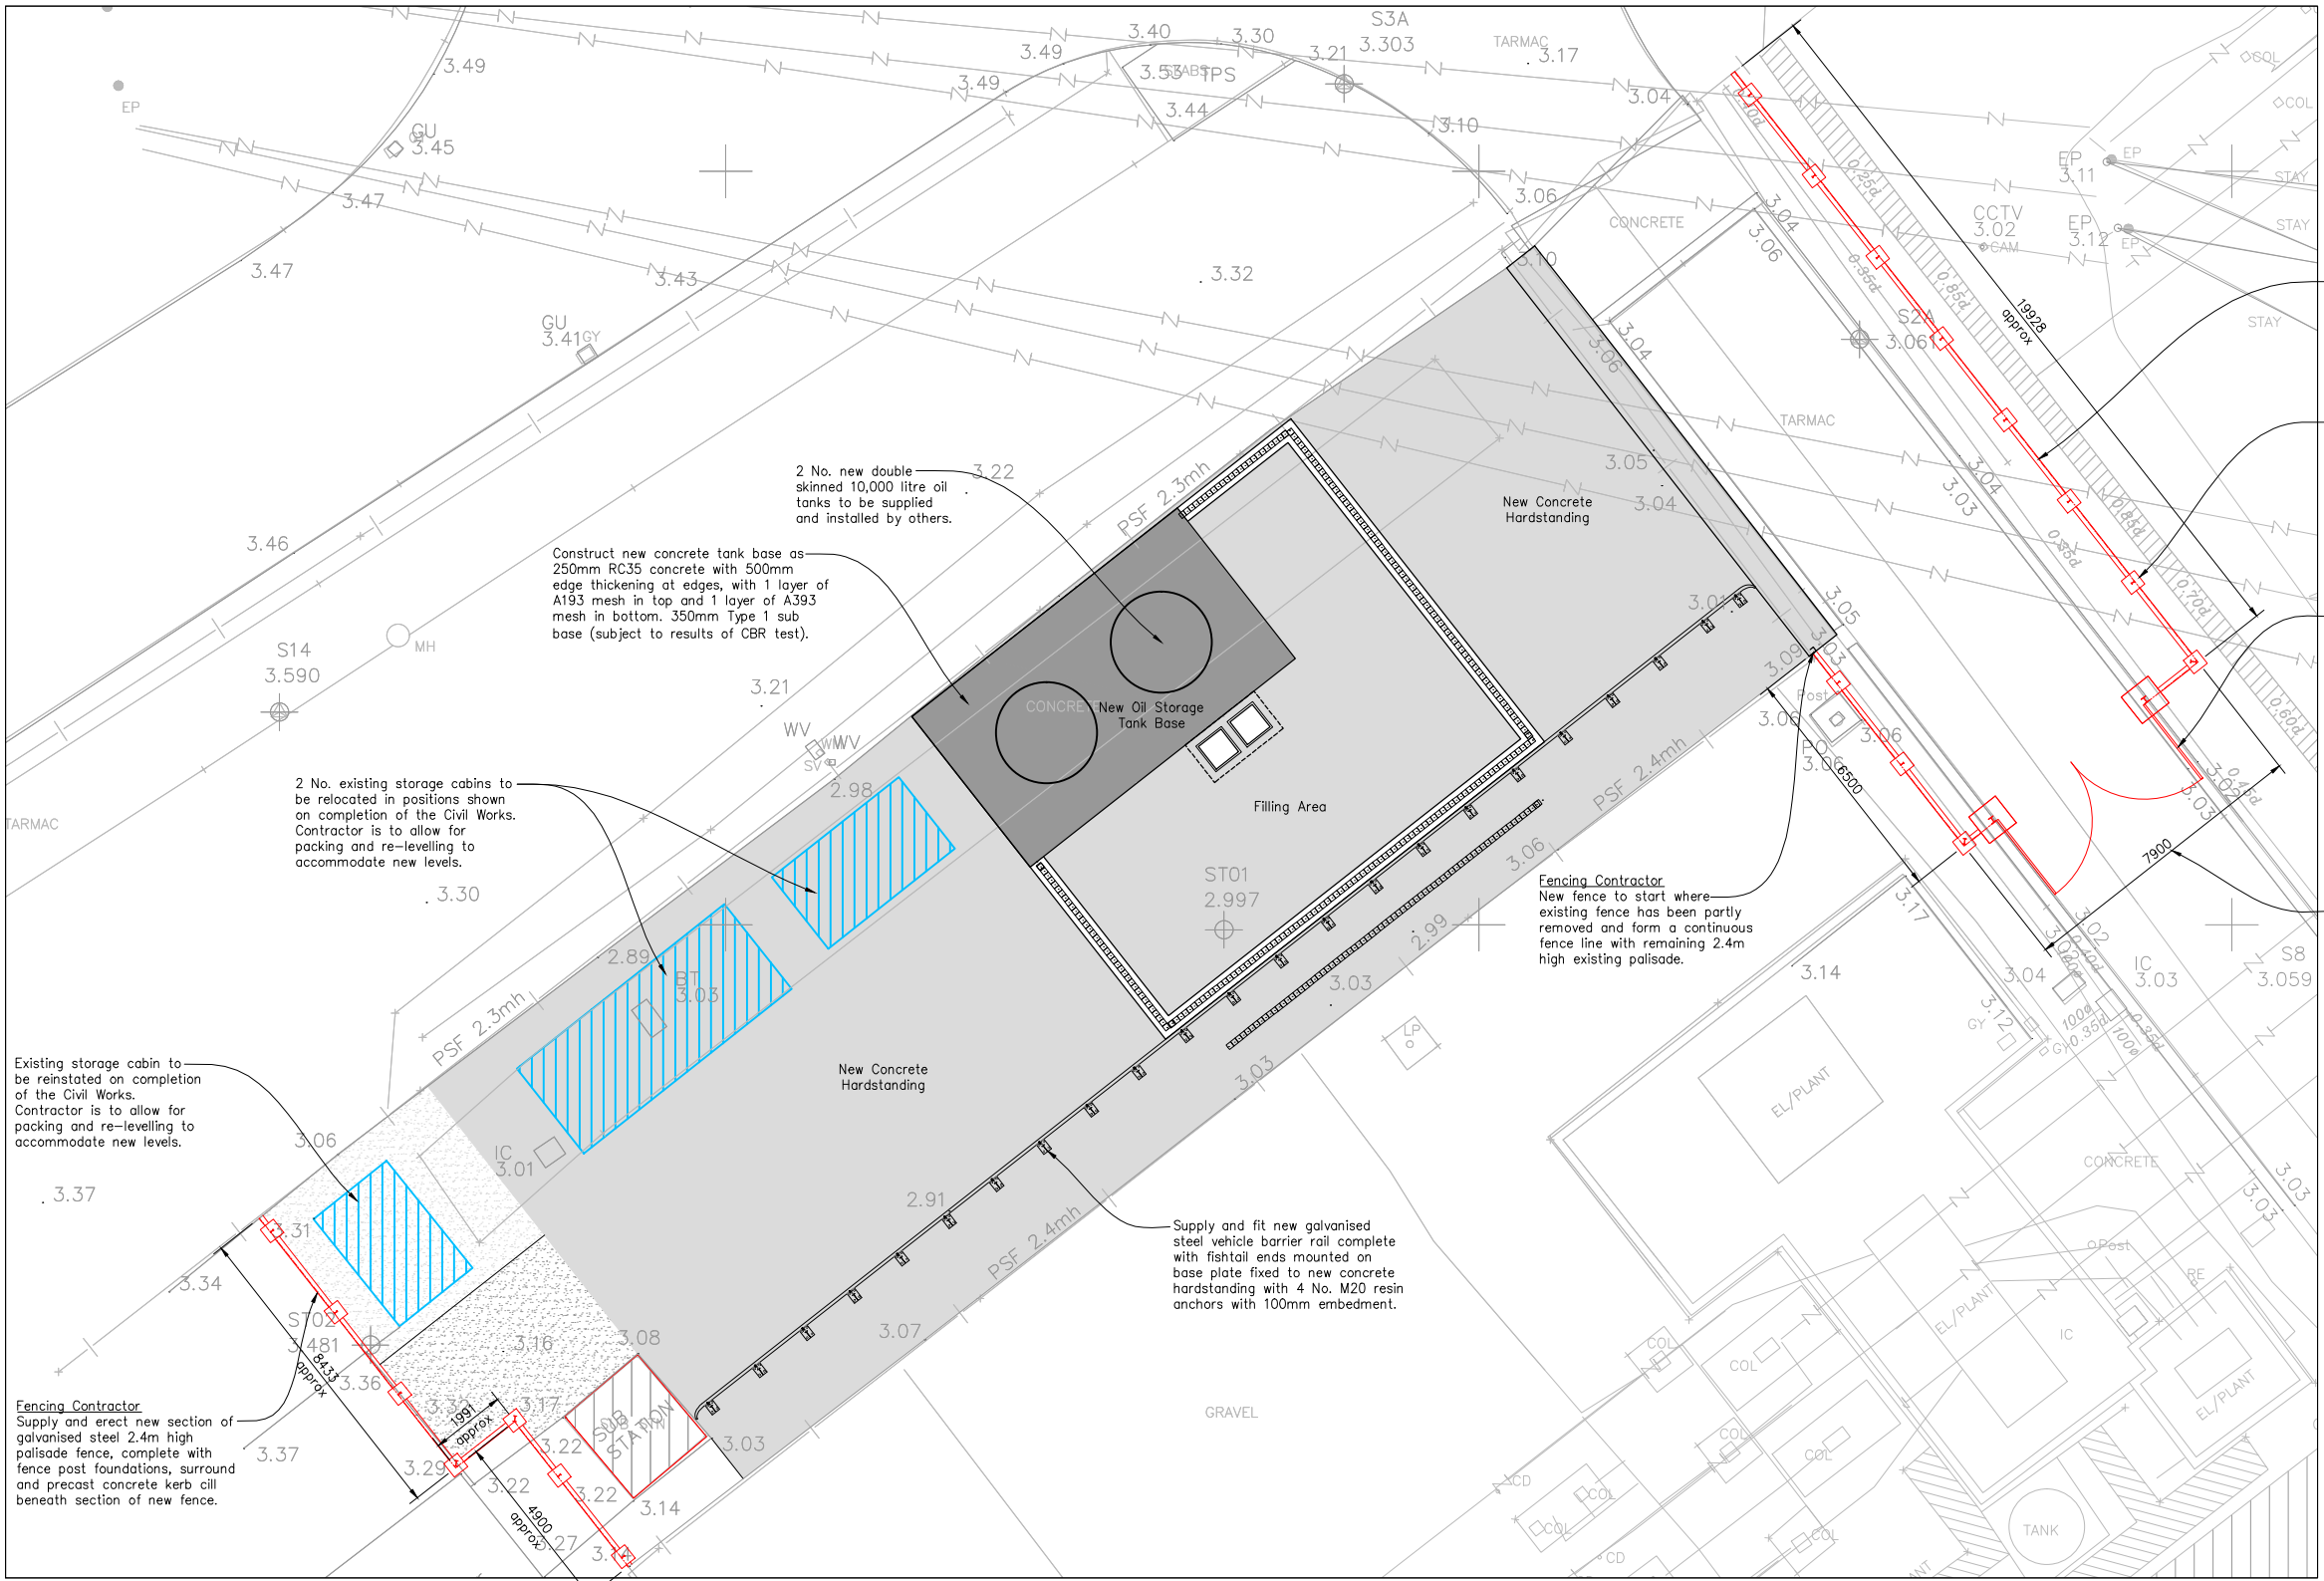

PROPOSED WORKS PLAN
Scale 1:100 @ A1

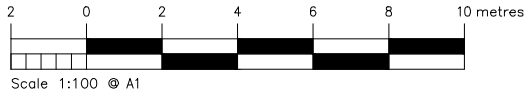

Drawing prepared at A1 scale
but when printed at –

- A3 size 1:100 scales @ 1:200
- A1 size Scale @ As Shown

T1	Tender Issue	13.09.13	km
Rev.	Description	Date	Dm.By

Glanville
Cornerstone House
62 Foxhall Road, Didcot
Oxon, OX11 7AD
Tel: (01235) 515550 Fax: (01235) 817799
postbox@glanvillegroup.com www.glanvillegroup.com

Client : **SSE**

Project : **Havant Sub-Station
Harts Farm Way
Havant, Hampshire, PO9 1JN**

Title : **Proposed Works Plan - Phase One Works**

Project Engineer :	S.Berger	Scale :	1:100 @ A1
Project Director :	S.Berger	Date :	July 2013
Status :	TENDER		

Drawing No. **BS8130694_104** Rev **T1**